


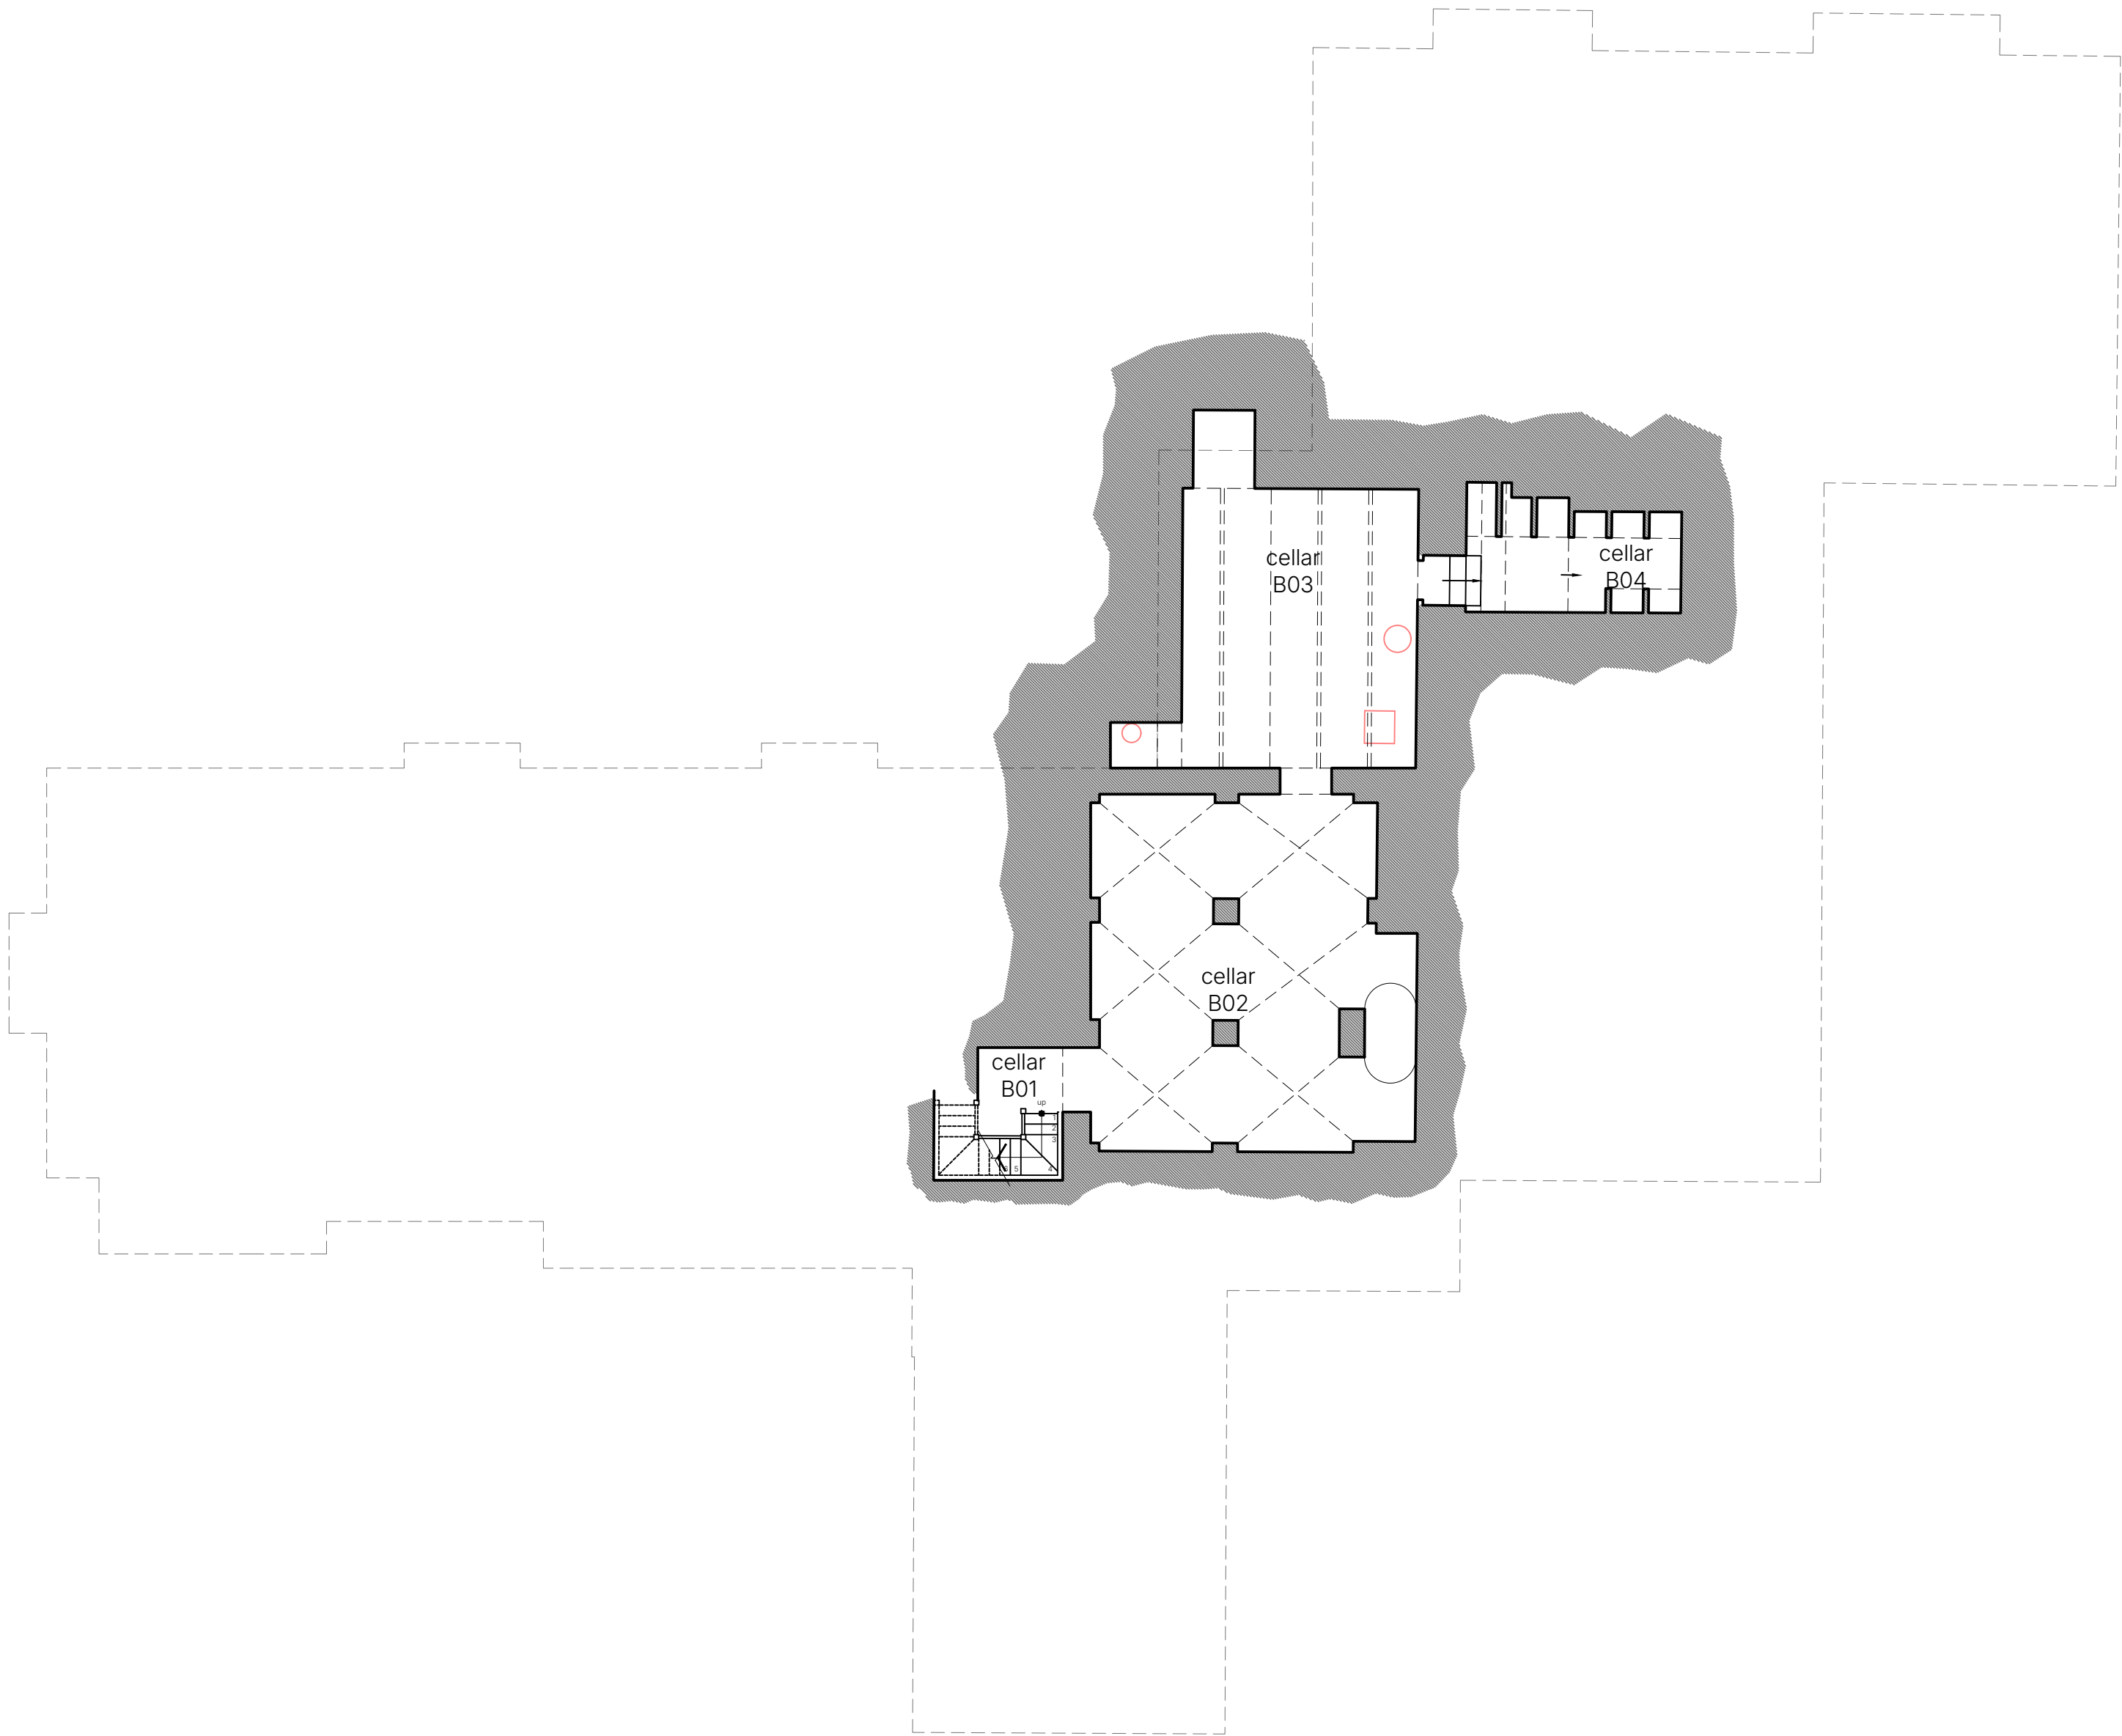

- Legend Generally;
- Existing Wall (Varying Construction)
  - Proposed Wall (Varying Construction, proposed in SPASE Design scheme)
  - Proposed Wall (Varying Construction, previously approved in RBA scheme)
  - Demolition (Proposed in SPASE Design scheme)
  - Demolition (Previously Approved in RBA scheme)
  - Heating - Underfloor via ASHP

- Door Number (E existing, P proposed, G ground etc)
- Door removed as part of SPASE Design scheme
  - Door removed as part of approved RBA scheme
  - Door added as part of SPASE Design scheme
  - Door added as part of approved RBA scheme
- Window Number (E existing, P proposed, G ground etc)
- Window removed as part of SPASE Design scheme
  - Window removed as part of approved RBA scheme
  - Windows added as part of SPASE Design scheme
  - Windows added as part of approved RBA scheme

- Hall G01
- Room names (G ground, F first, S second, A attic, R roof)
- Levels (FL floor level, CH ceiling height false/soffit, S sill, H head, AL arch level, D door height, B beam height)

- Stair numbers (Always points upwards, G steps from ground floor, B from basement, F from first floor)

- Proposed door (Proposed in SPASE Design scheme)

- Proposed door (Approved in RBA scheme)

- Existing door

- Demolished door (Proposed in SPASE Design scheme)

- Demolished door (Approved in RBA scheme)

Basement - Demolitions

