


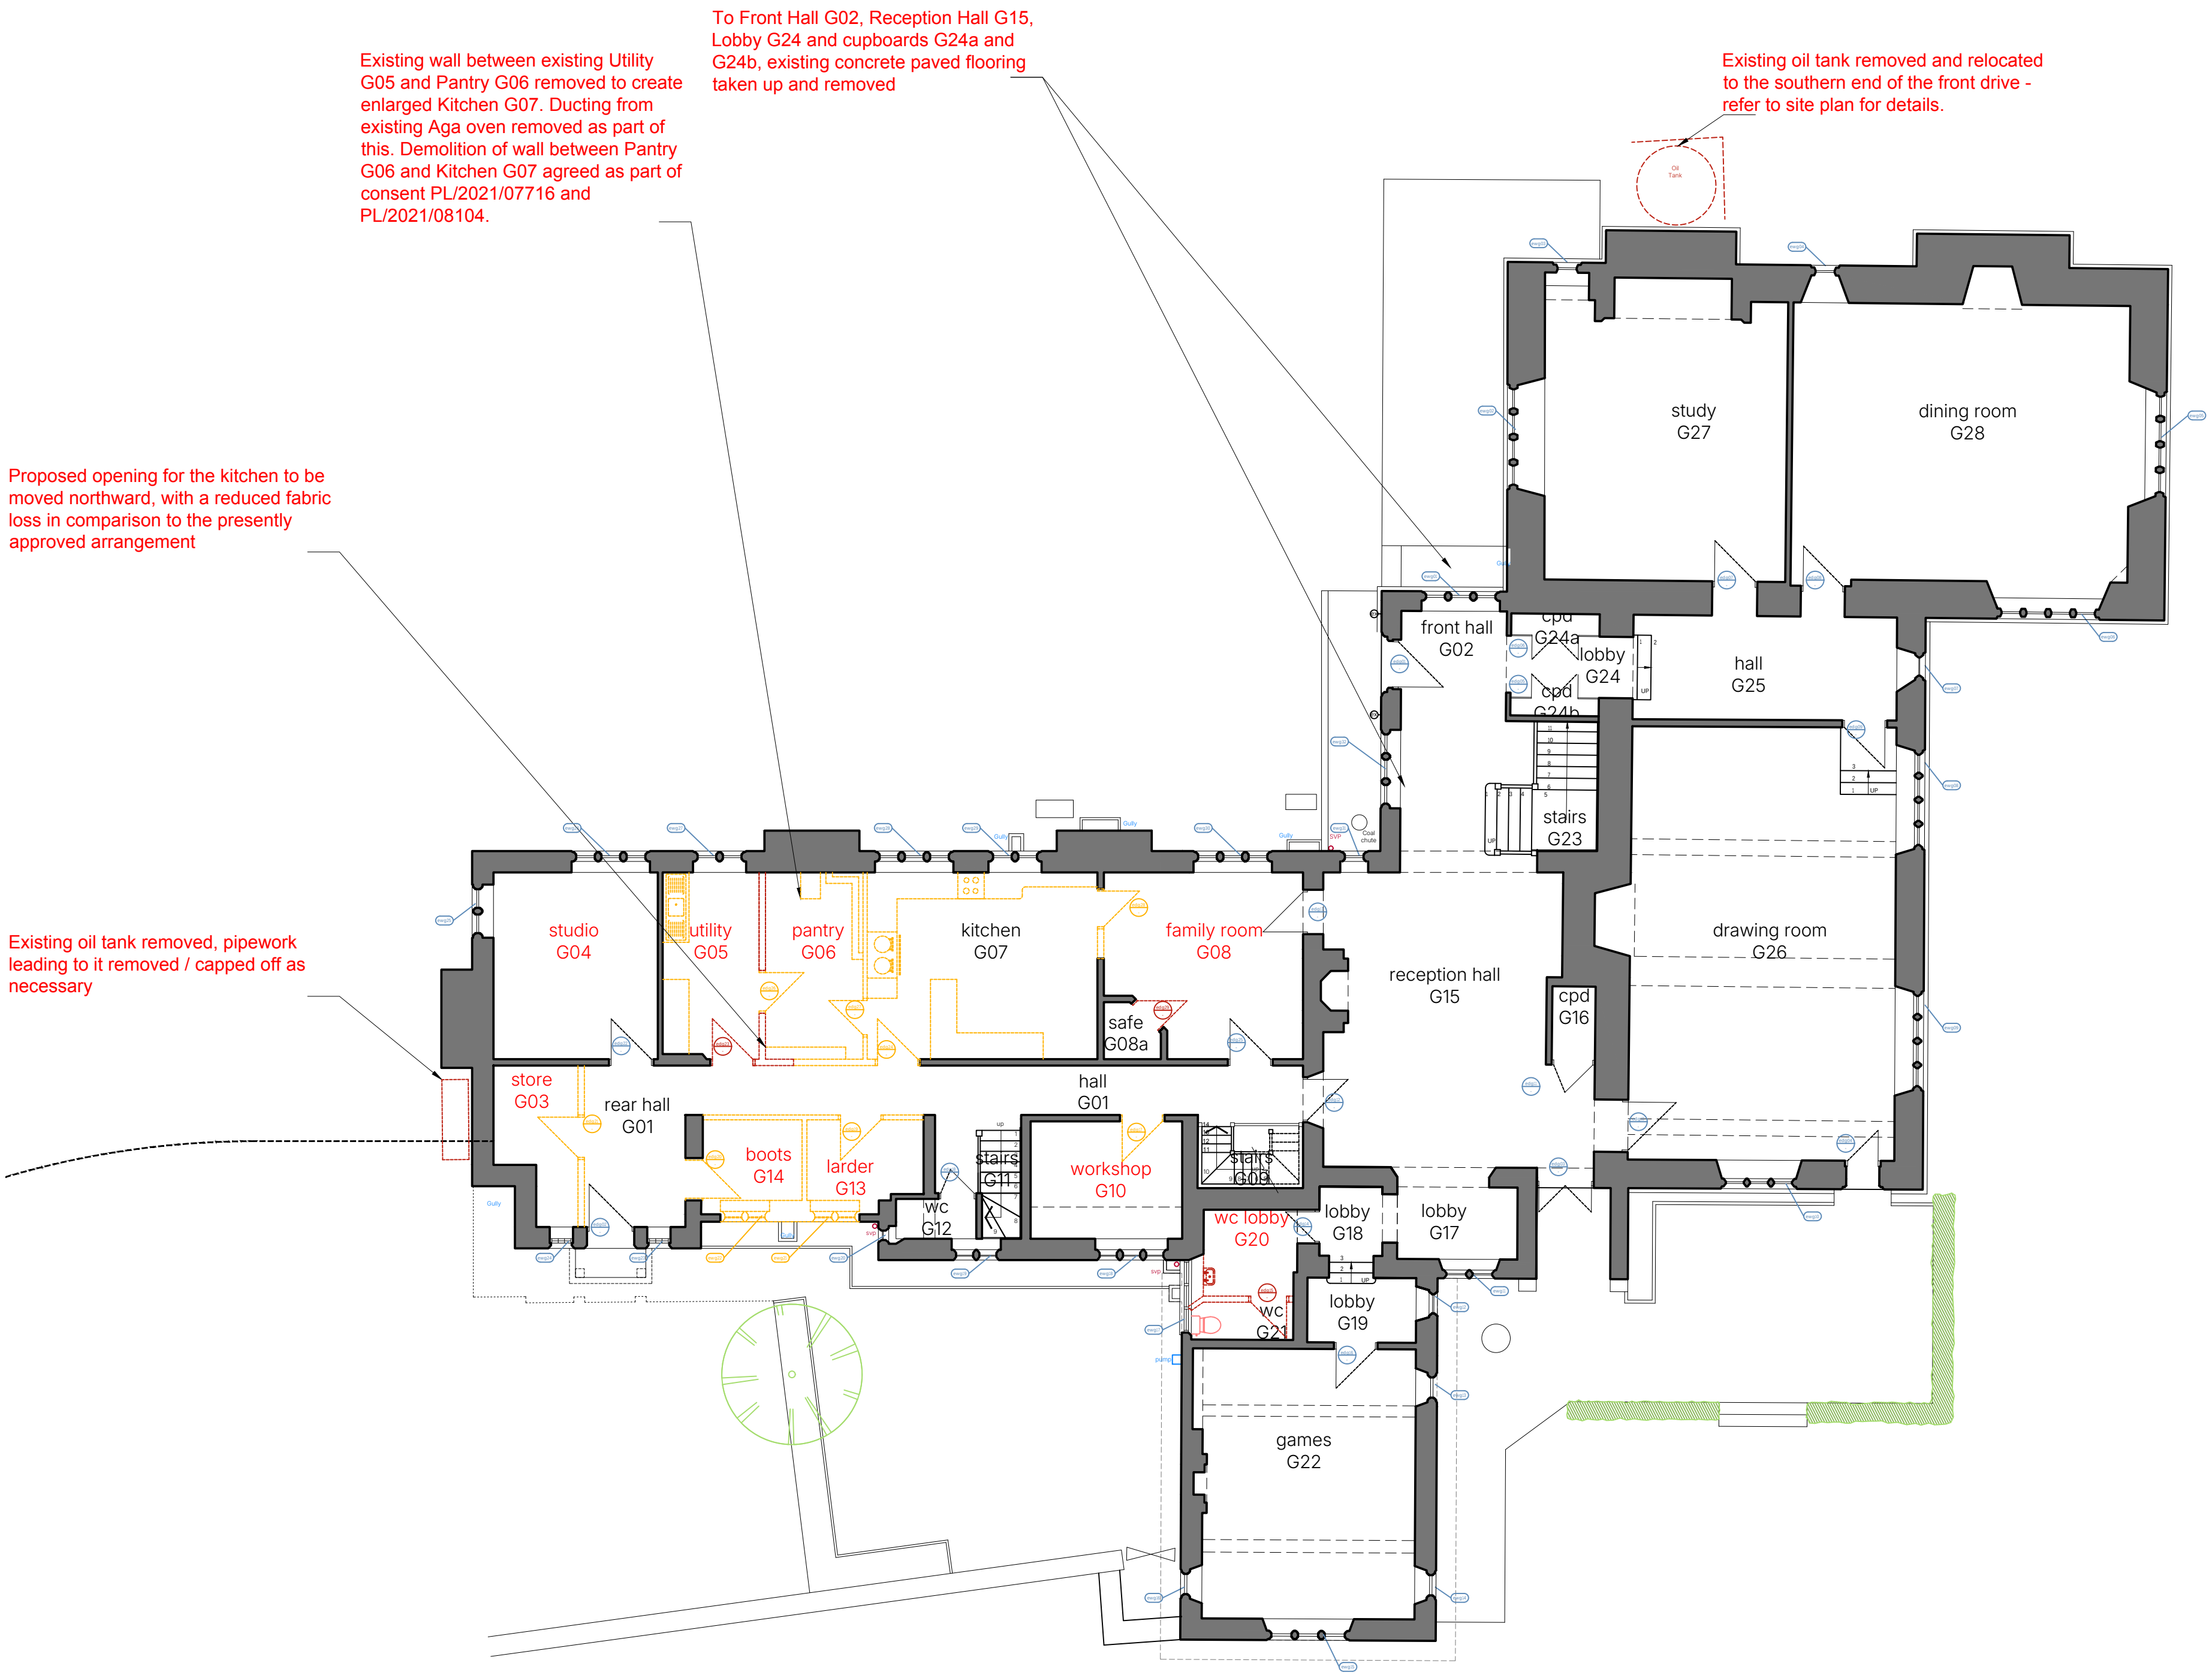

Legend Generally;

- Existing Wall (Varying Construction)
- Proposed Wall (Varying Construction, proposed in SPASE Design scheme)
- Proposed Wall (Varying Construction, previously approved in RBA scheme)
- Demolition (Proposed in SPASE Design scheme)
- Demolition (Previously Approved in RBA scheme)
- Heating - Underfloor via ASHP

Door Number (E existing, P proposed, G ground etc)
Door removed as part of SPASE Design scheme
Door removed as part of approved RBA scheme
Door added as part of SPASE Design scheme
Door added as part of approved RBA scheme

Window Number (E existing, P proposed, G ground etc)
Window removed as part of SPASE Design scheme
Window removed as part of approved RBA scheme
Windows added as part of SPASE Design scheme
Windows added as part of approved RBA scheme

Hall G01
Room names (G ground, F first, S second, A attic, R roof)

FL 56.700
CH 2250/2600
Levels (FL floor level, CH ceiling height false/soffit, S sill, H head, AL arch level, D door height, B beam height)

Stair numbers (Always points upwards, G steps from ground floor, B from basement, F from first floor)

Proposed door (Proposed in SPASE Design scheme)

Proposed door (Approved in RBA scheme)

Existing door

Demolished door (Proposed in SPASE Design scheme)

Demolished door (Approved in RBA scheme)

Ground Floor - Demolitions

