


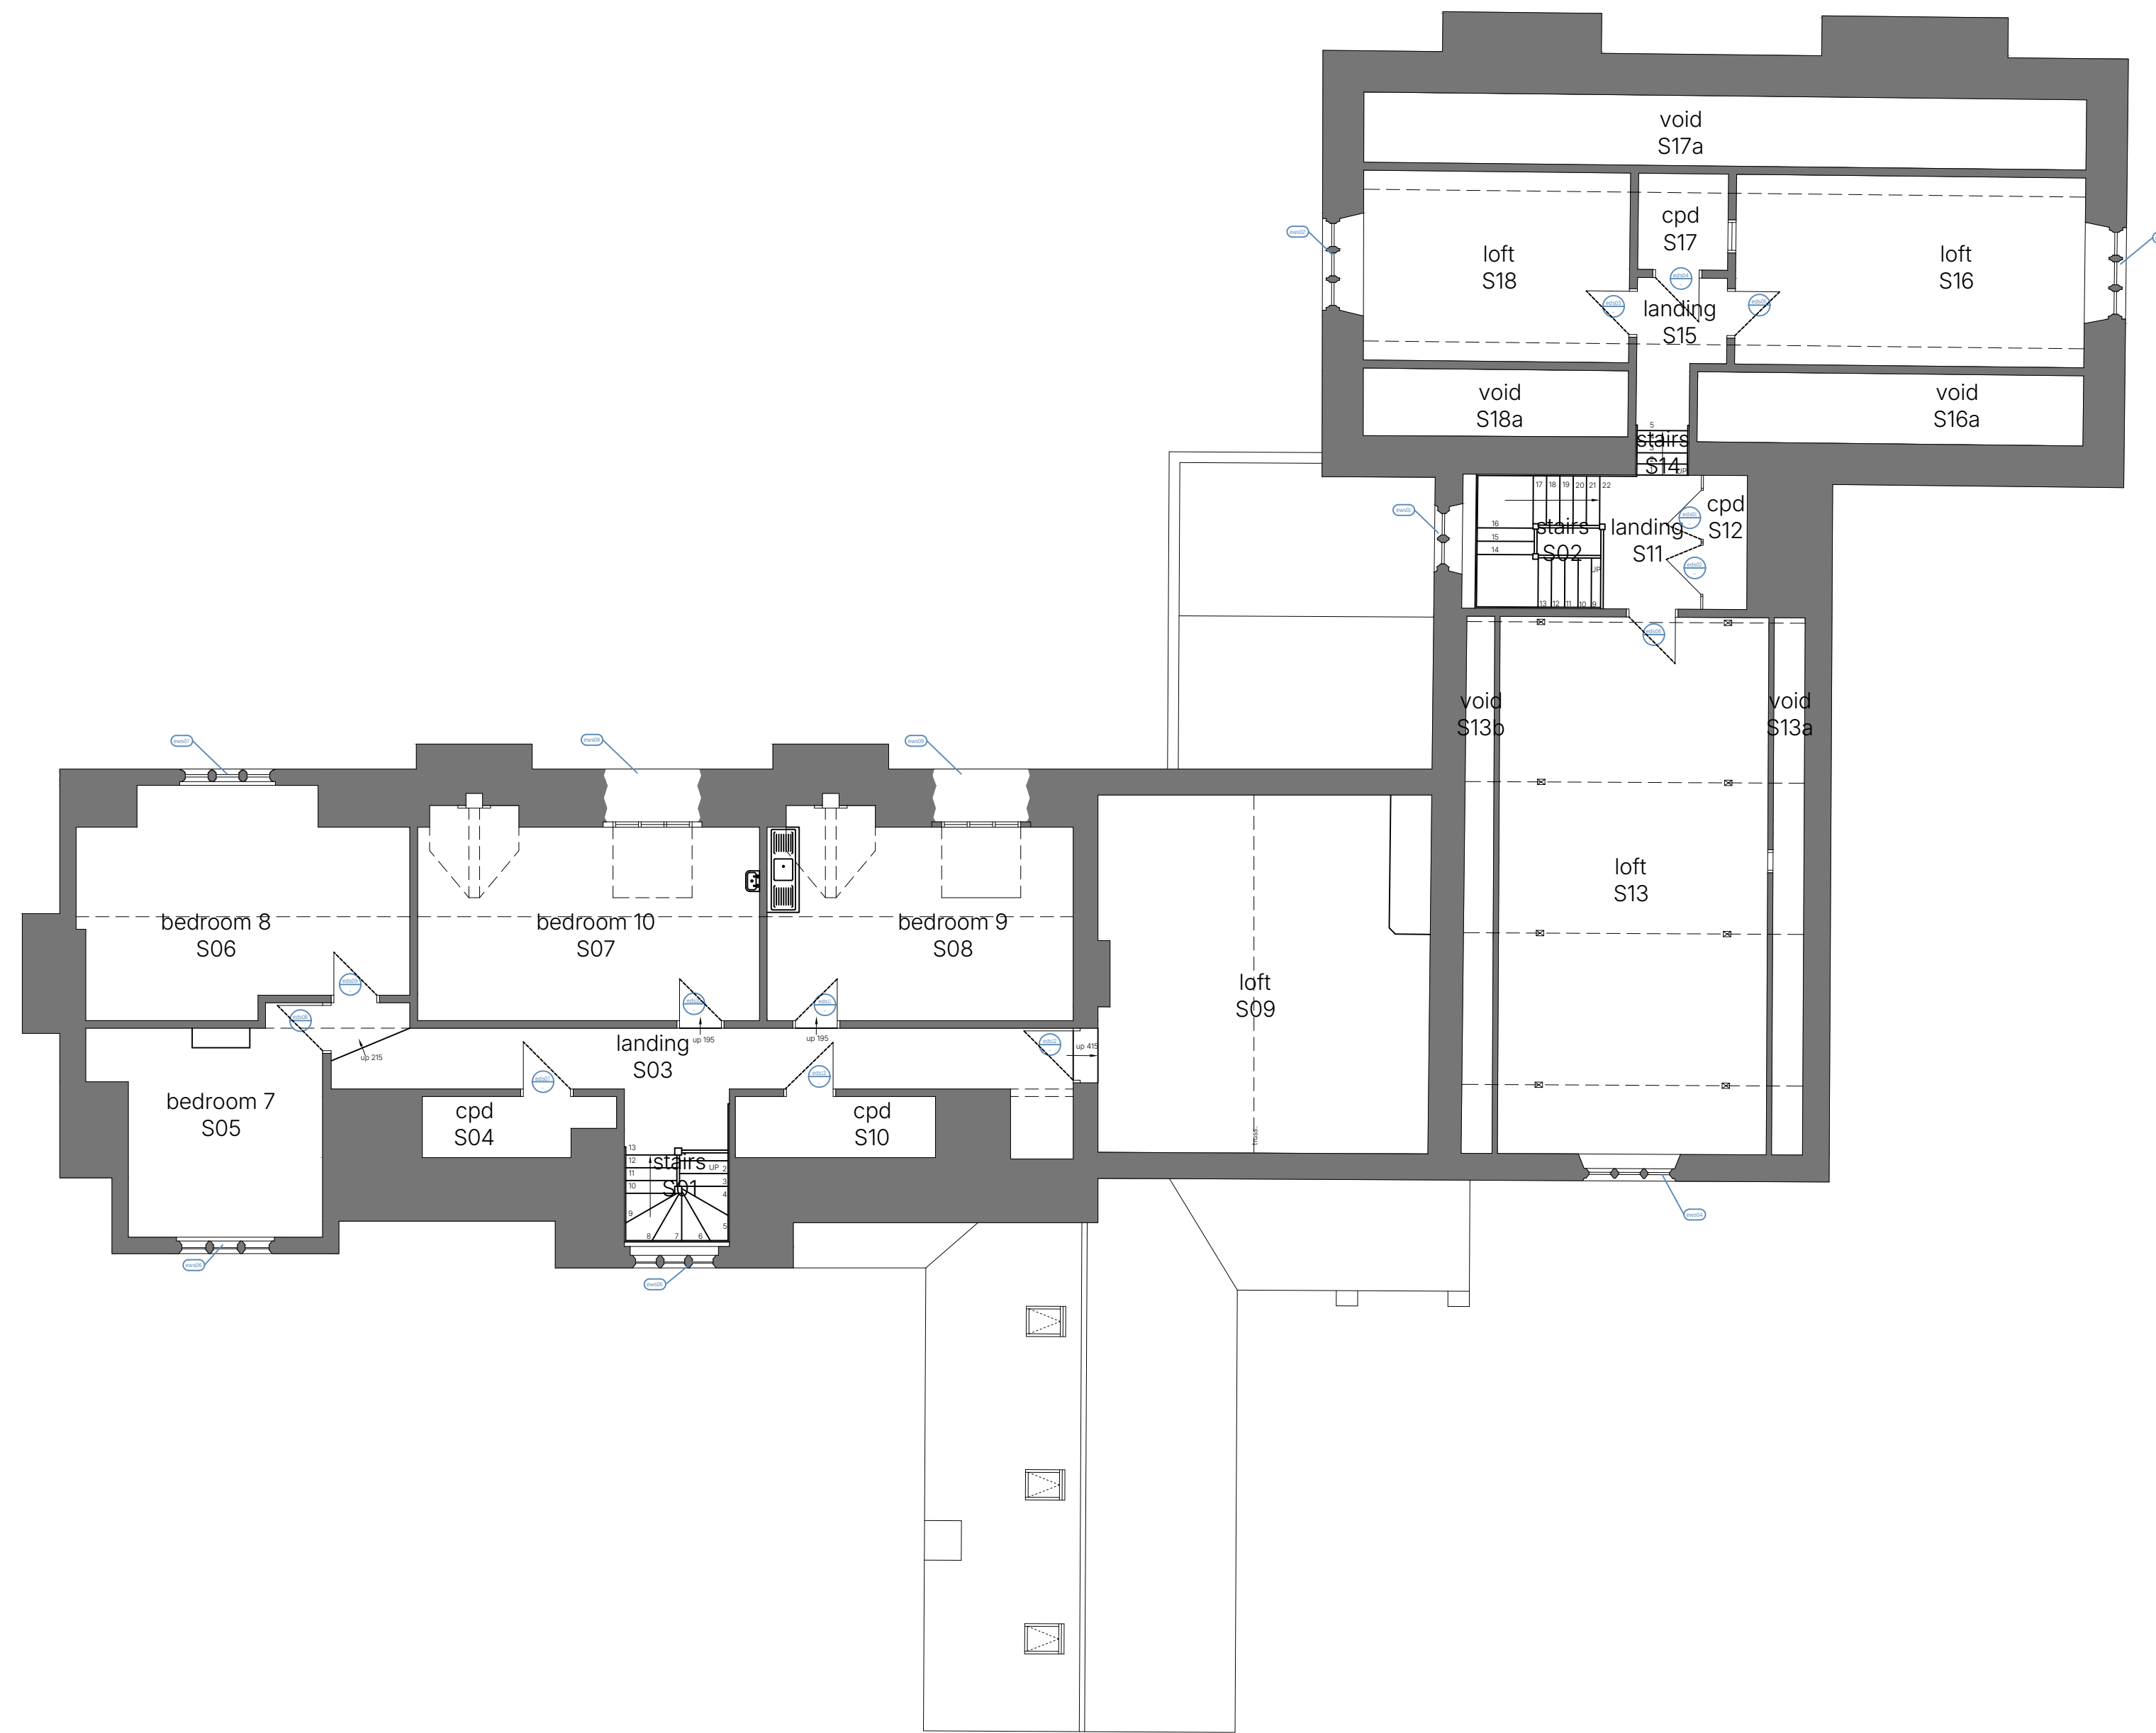

Second Floor - Existing

