



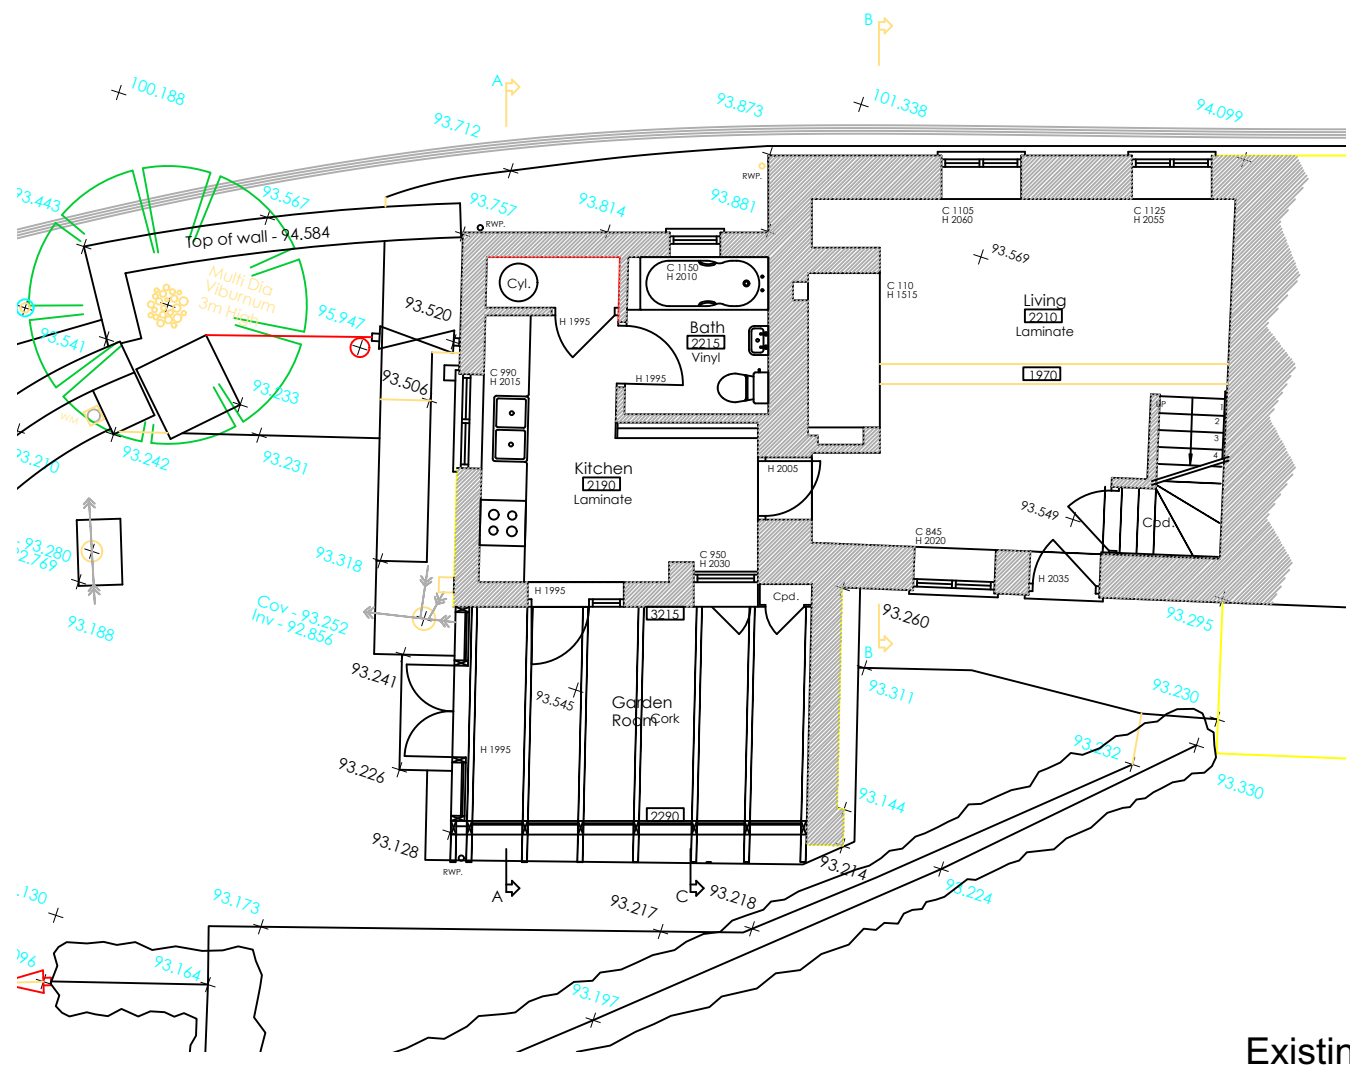

Existing GR FL Plan

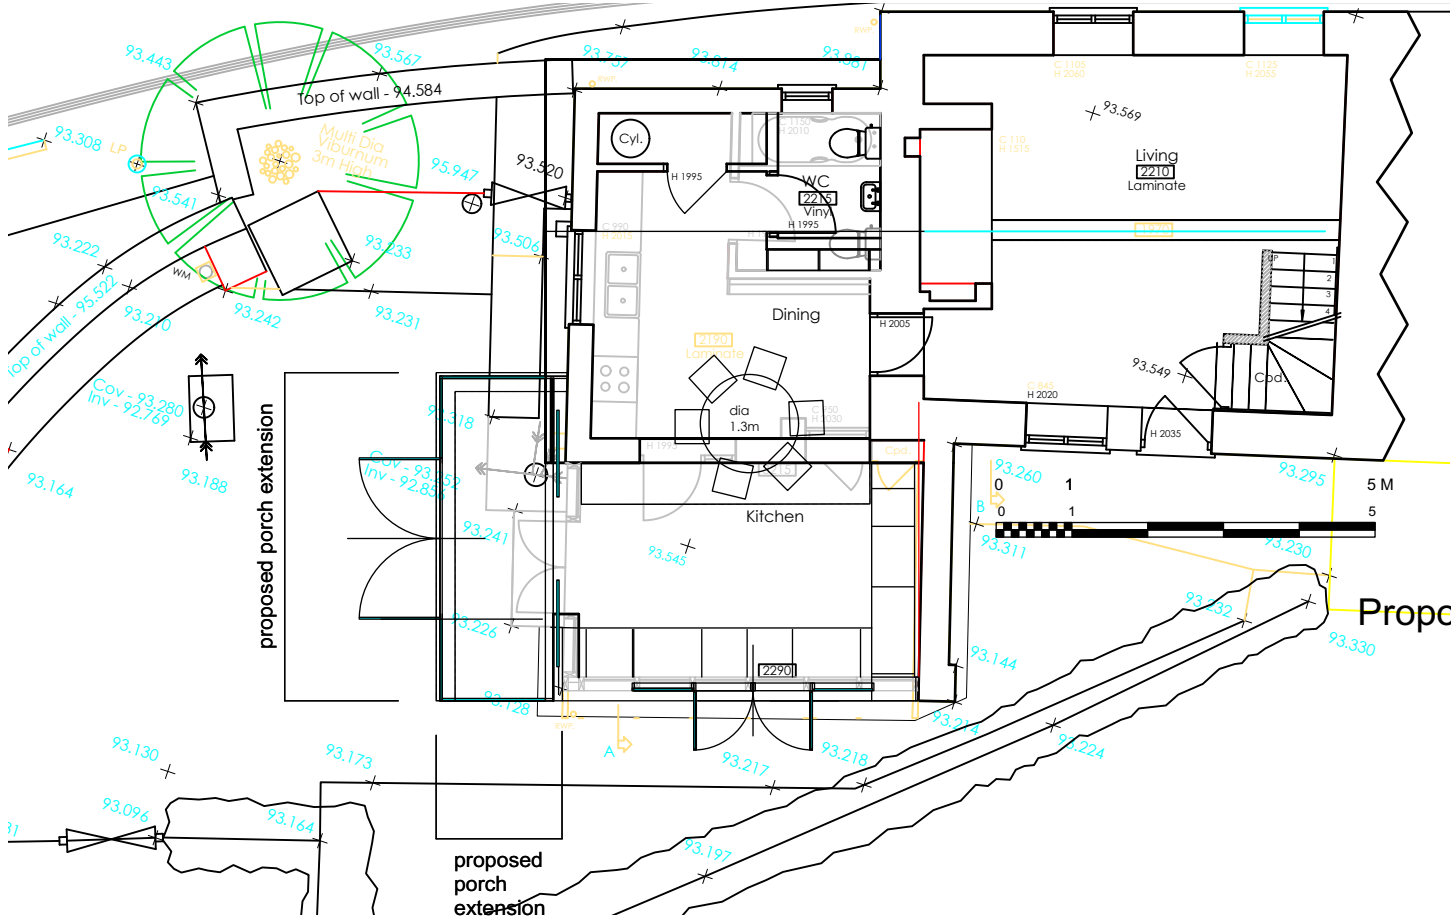

Proposed GR FL Plan

