


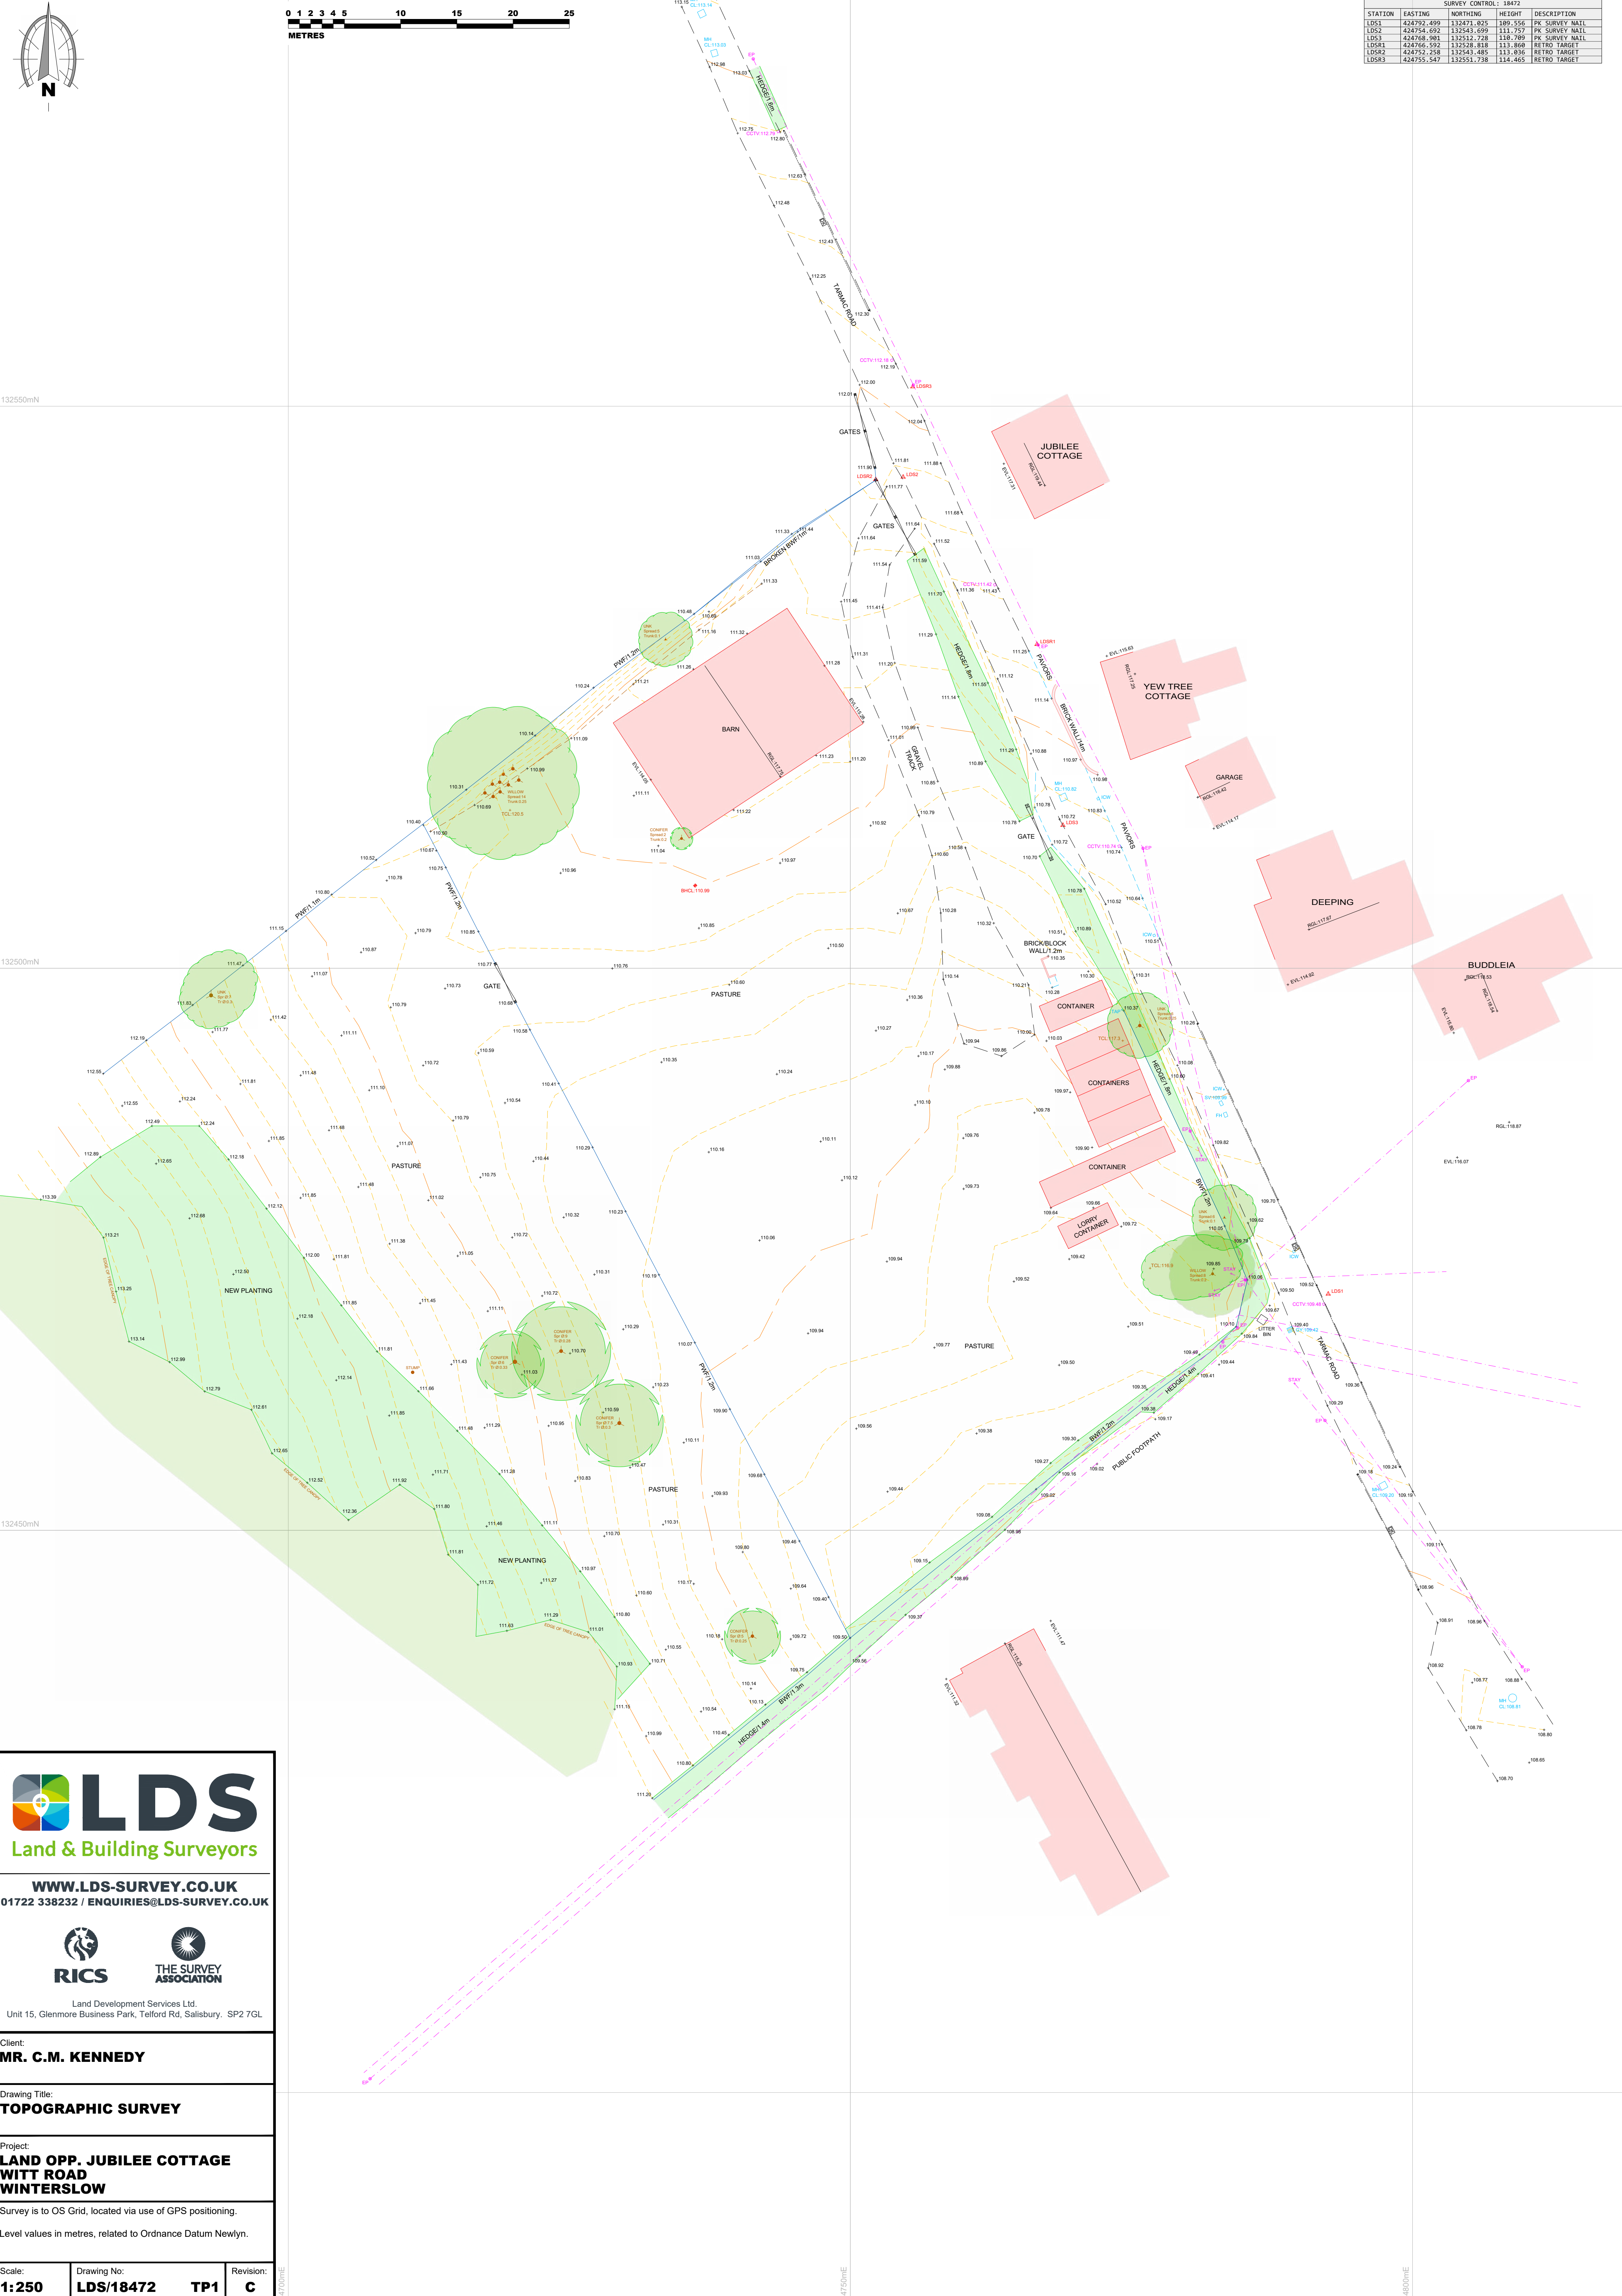

SURVEY CONTROL: 18472				
STATION	EASTING	NORTHING	HEIGHT	DESCRIPTION
LDS1	424792.499	132471.825	109.556	PK SURVEY NAIL
LDS2	424754.692	132543.699	111.757	PK SURVEY NAIL
LDS3	424758.901	132532.728	110.780	PK SURVEY NAIL
LDS4	424756.592	132528.818	113.860	RETRO TARGET
LDS5	424752.358	132543.485	113.836	RETRO TARGET
LDS6	424755.547	132553.738	114.465	RETRO TARGET

WWW.LDS-SURVEY.CO.UK
01722 338232 / ENQUIRIES@LDS-SURVEY.CO.UK

Land Development Services Ltd.
Unit 15, Glenmore Business Park, Telford Rd, Salisbury. SP2 7GL

Client:
MR. C.M. KENNEDY

Drawing Title:
TOPOGRAPHIC SURVEY

Project:
**LAND OPP. JUBILEE COTTAGE
WITT ROAD
WINTERSLOW**

Survey is to OS Grid, located via use of GPS positioning.
Level values in metres, related to Ordnance Datum Newlyn.

Scale:
1:250
Plotted on A1

Drawing No:
LDS/18472 TP1
© Land Development Services Ltd. 2024

Revision:
C