


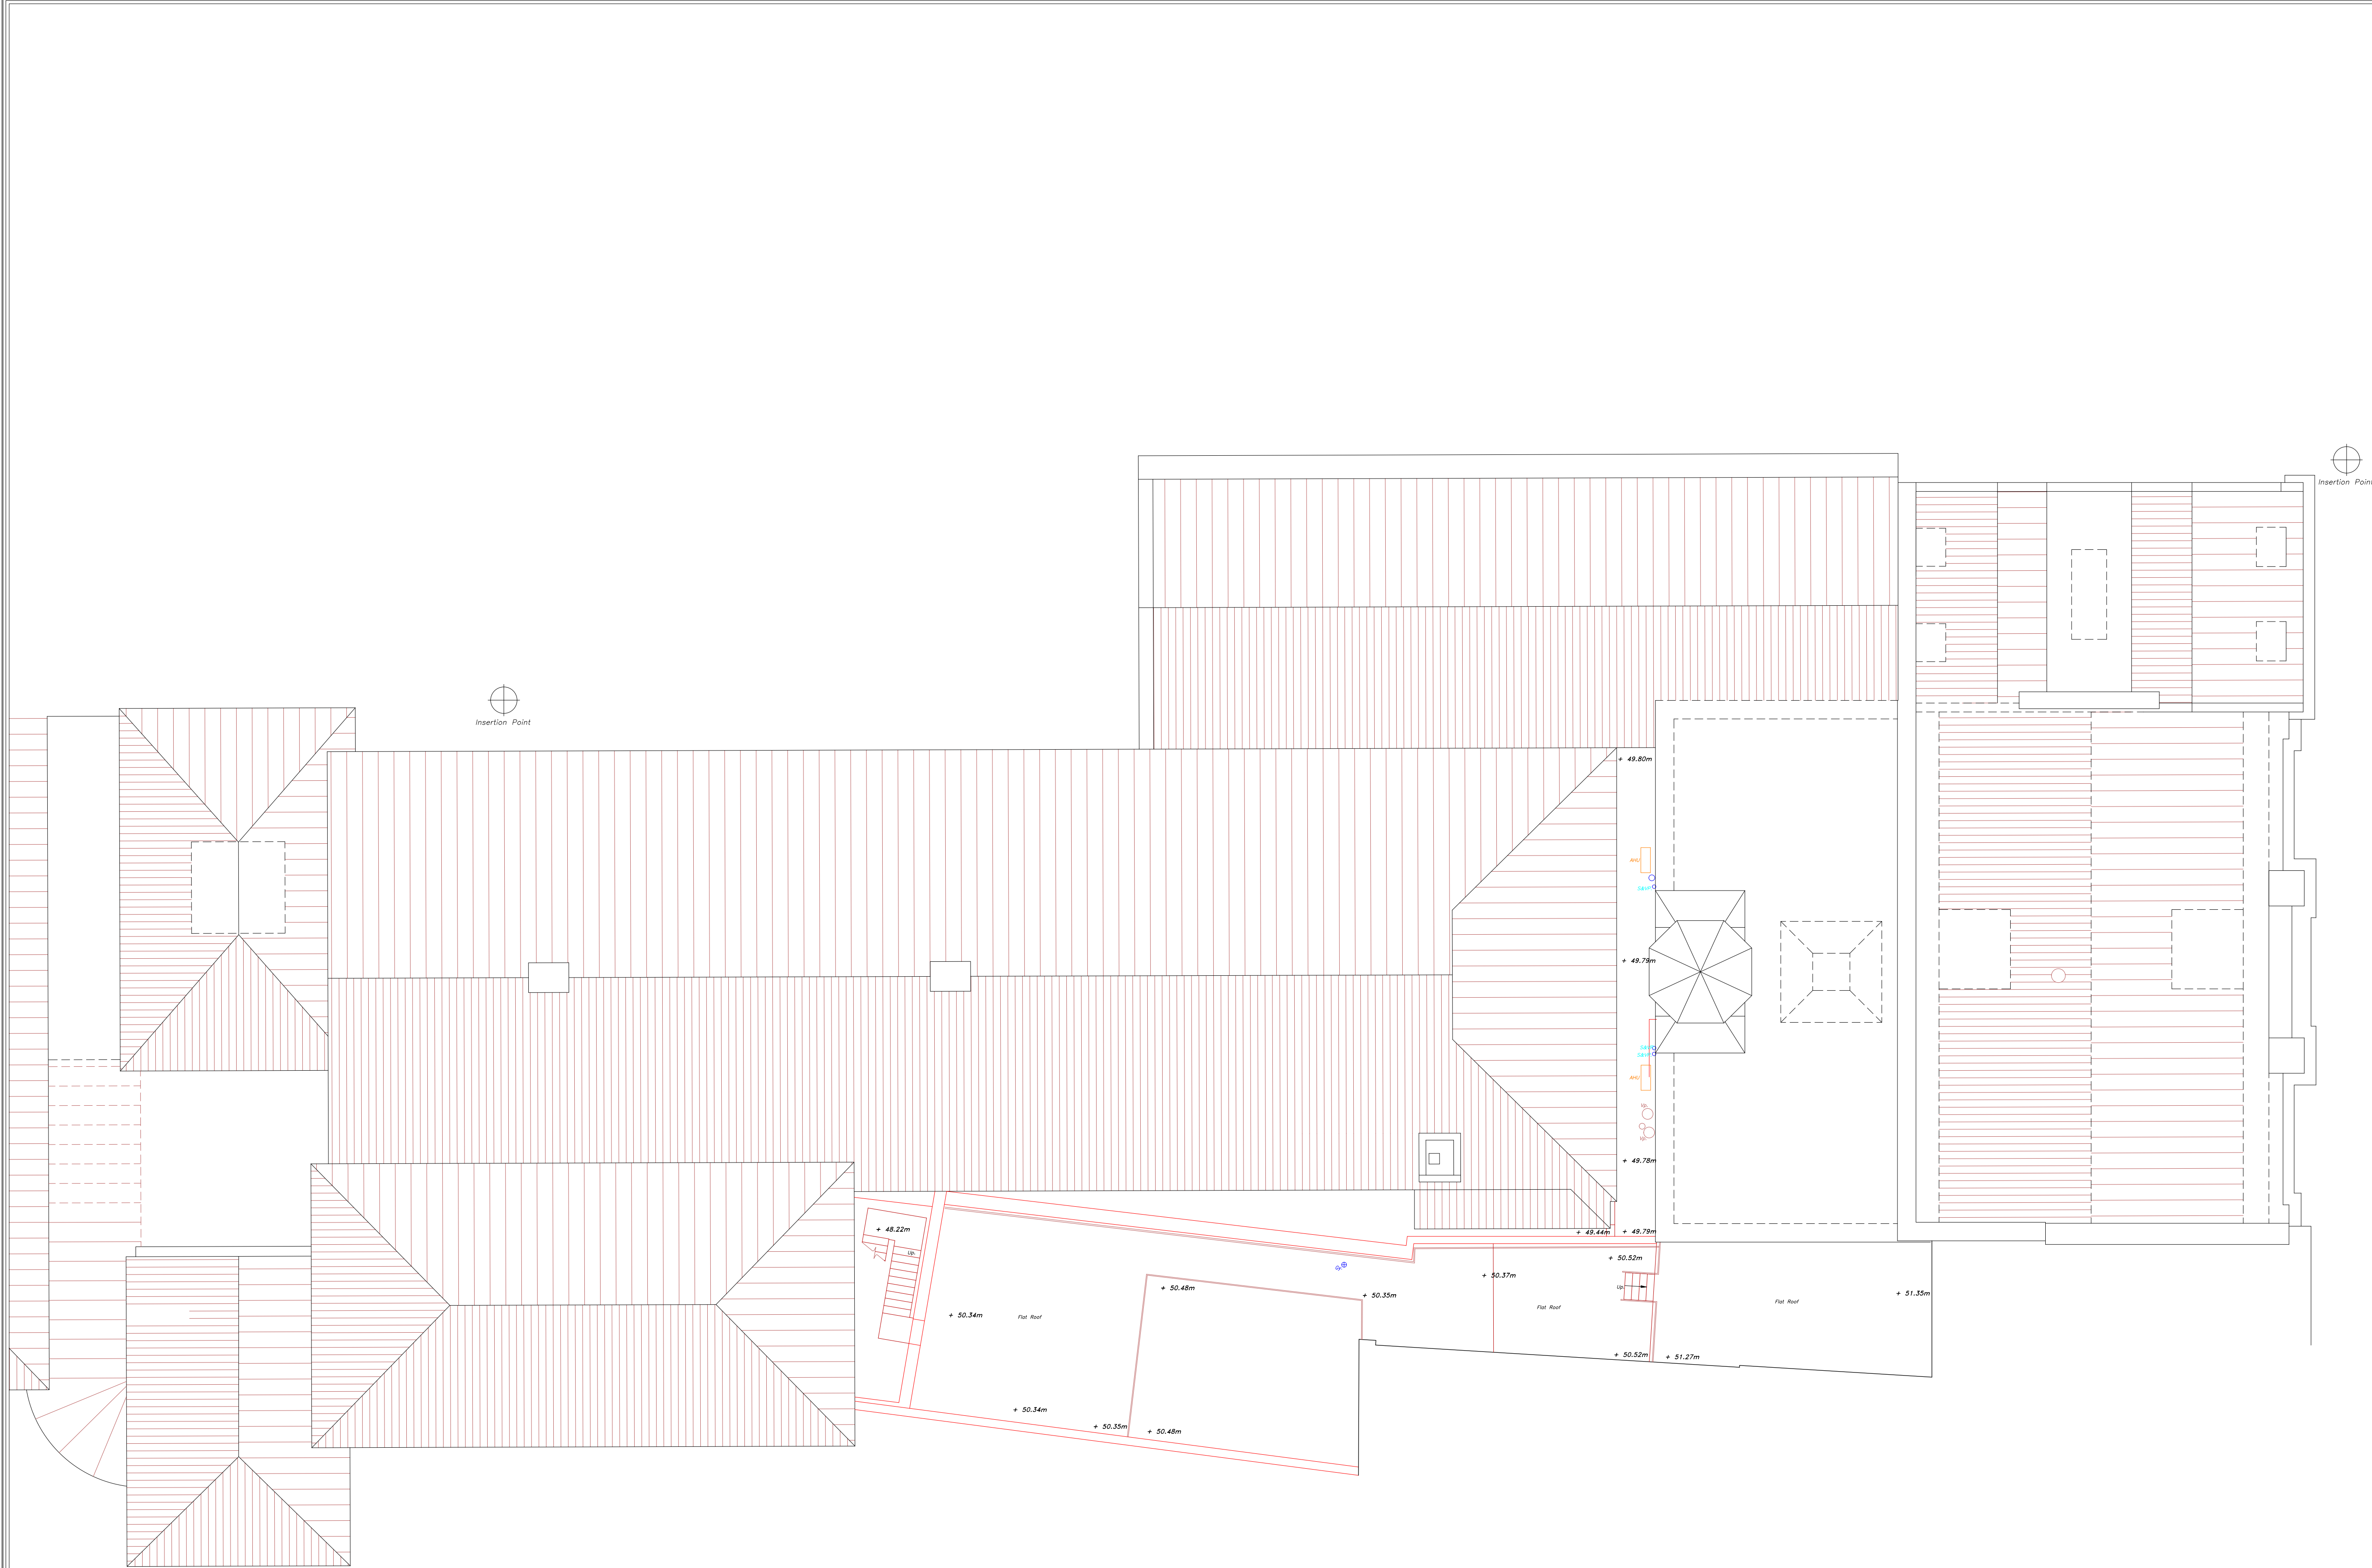

OS Note:
The Ordnance Survey tile is to be used as a guide only.
OS Buildings  Surveyed Buildings 
This survey has been orientated to the Ordnance Survey (O.S.) National Grid OSGB36(15) via Global Navigational Satellite Systems (GNSS) and the O.S. Active Network (OS Net).
A true OSGB36 coordinate has been established near to the site centre via a transformation using the OSTN15GB & OSGM15GB transformation models.
The survey has been correlated to this point and a further one or more OSGB36(15) points established to create a true O.S. bearing for angle orientation.
No scale factor has been applied to the survey therefore the coordinates shown are arbitrary & not true O.S. Coordinates which have a scale factor applied.
Please refer to Survey Station Table to enable establishment of the on-site grid.

Building Survey Legend:	
Sht 1.00	Sill Height from FFL
Hht 2.12	Head Height from FFL
SL 51.03m	Sill Level from defined datum.
HL 52.82m	Head Level from defined datum.
Susp. Cht: 2.00	Suspended Ceiling Height from FFL.
Struct. Cht: 3.00	Structural Ceiling Height from FFL.
Susp. Cell: 30.00m	Suspended Ceiling Level from datum.
Struct. Cell: 31.00m	Structural Ceiling Level from datum.
IFL: 100.00m	Internal Floor Level (General)
+100.00m	Internal Floor Level (Specific).
Insertion Point	Insertion Point for overlay drawings of other floors or details.

Topographical Survey Legend:	
Rev	Date	Description	Drawn	Q. Ref.
-----	------	-------------	-------	---------



- ☐ Topographical Surveys
- ☐ Site Engineering
- ☐ Utility / CCTV Surveys
- ☐ Bathymetric Surveys
- ☐ Measured Building Surveys
- ☐ 3D Laser Scanning
- ☐ 3D Revit & BIM Models
- ☐ Area, Lease & Fire Plans

Rowan House
Duffield Road
Little Eaton
Derby
DE21 5DR
Tel (01332) 830044 Fax (01332) 830055
admin@greenhatch-group.co.uk
www.greenhatch-group.co.uk

St Albans Unit 6, The Courtyard Alban Park St Albans Hertfordshire AL4 0LA t. (01727) 854481	Newcastle 24 Riverside Studios Arndcliffe Road Newcastle-U-Tyne NE4 7YL t. (01912) 736391	Central London 27 Cornwall Terrace House Regent Park London NW1 5LJ t. (0207) 2241806
--	--	--

CLIENT
Chippenham Town Council

PROJECT
**Chippenham Town Hall
High Street
Chippenham**

TITLE
**Existing Roof
Plan**

SCALE	DATE
A1@ 1: 100	01/08/2022
DRAWN	QUALITY REF
JM	

Level datum	GPS
Grid orientation	GPS
Job number	44158

Drawing No.	Rev.
44158_06_P	0

Comments
This plan should only be used for its original purpose. Greenhatch Group accepts no responsibility for this plan if supplied to any party other than the original client.
All dimensions should be checked on site prior to design and construction.
Some services may have been omitted due to parked vehicles.
Drainage information (where applicable) has been visually inspected from the surface and therefore should be treated as approximate only.
Notes:

