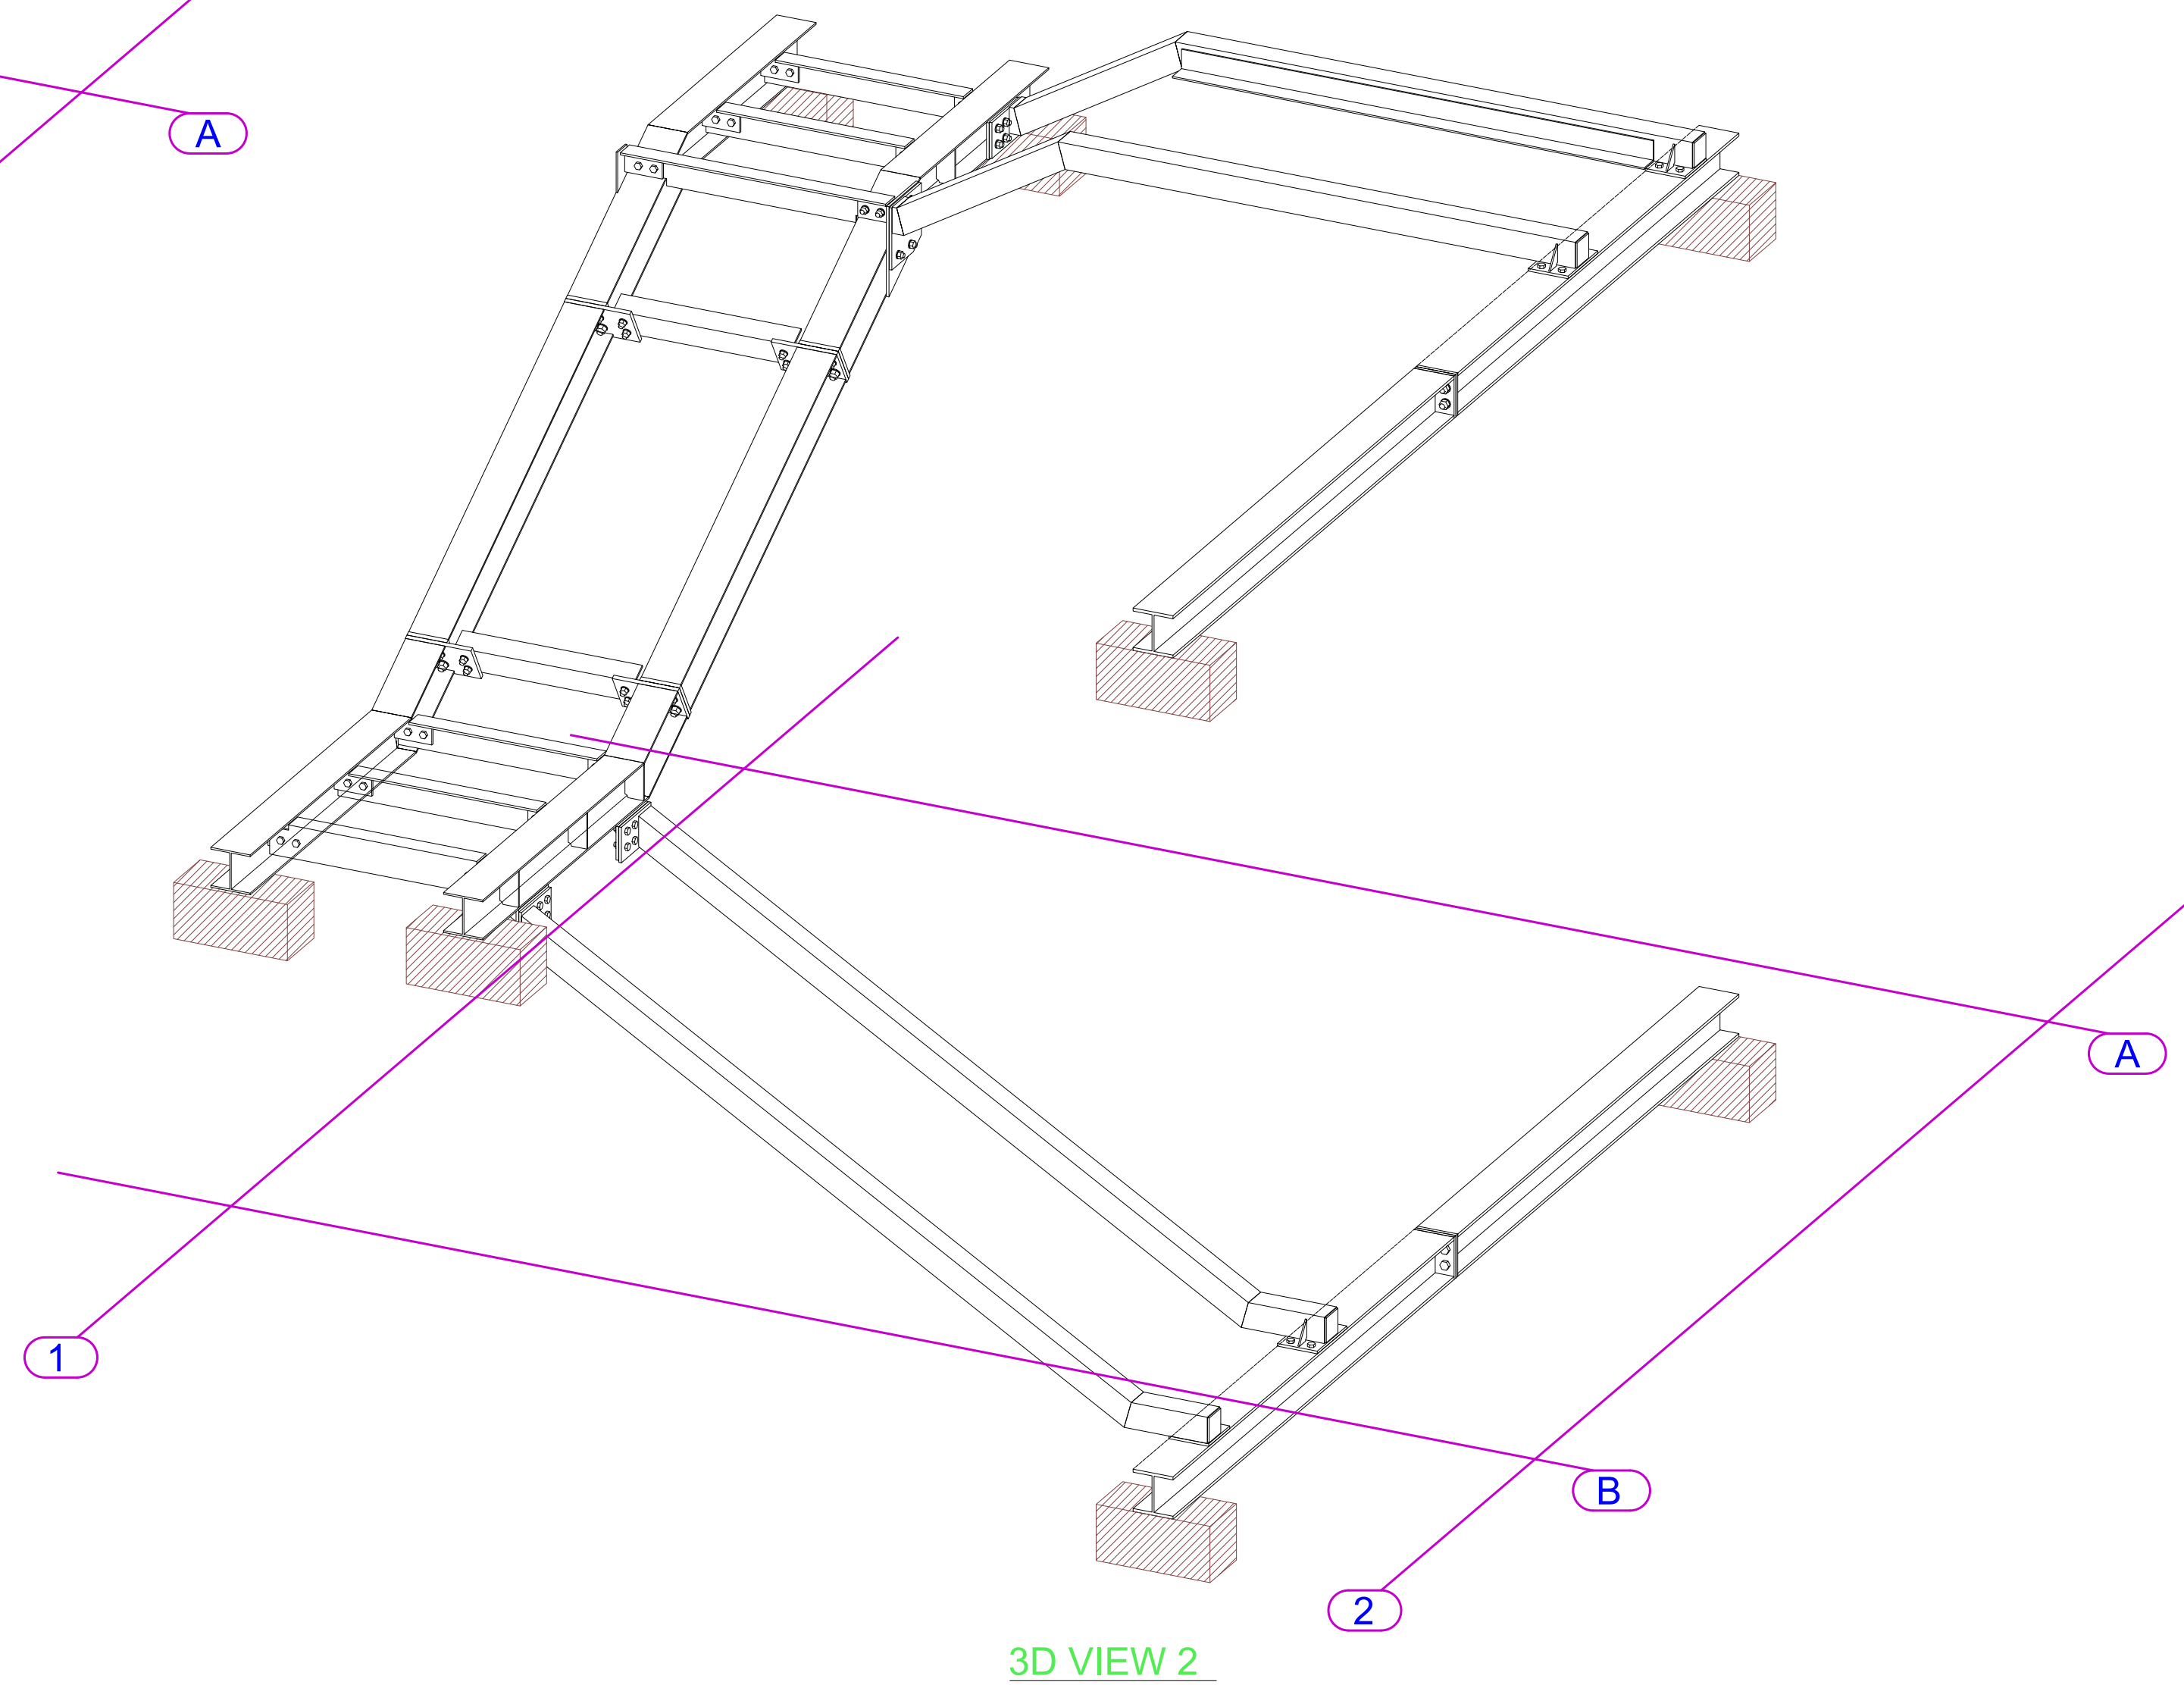
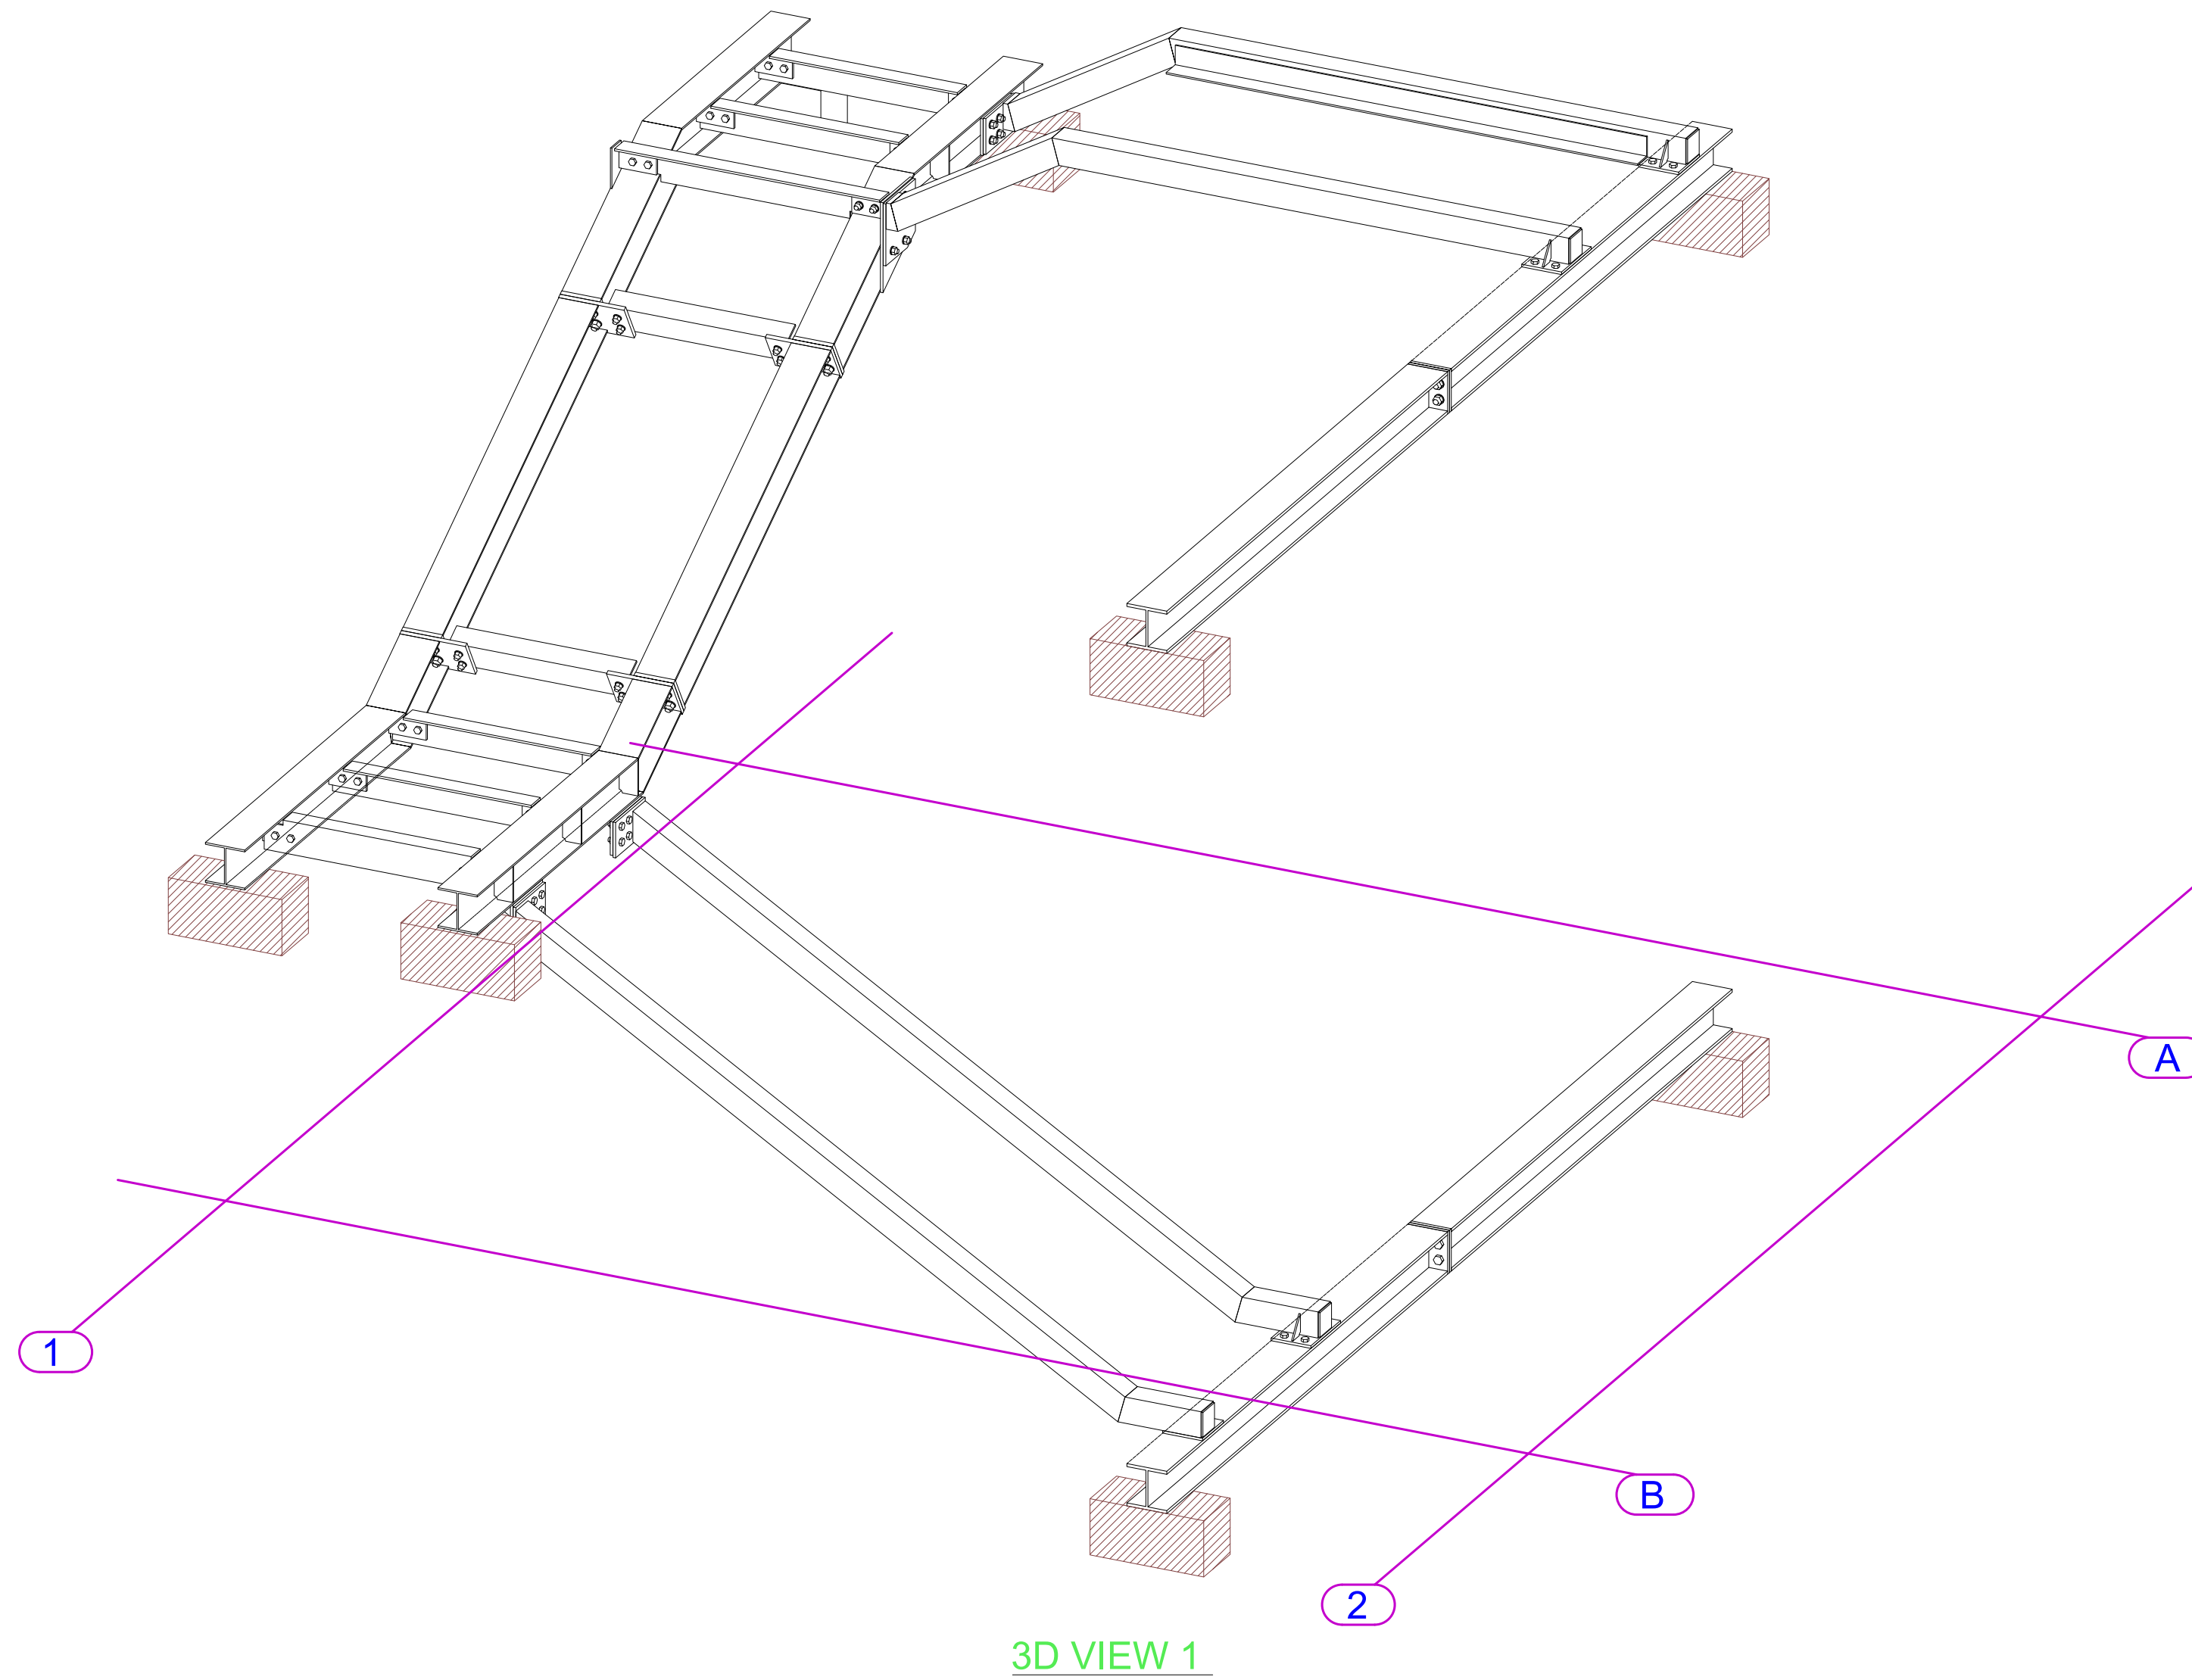


**STEELWORK NOTES:**

FULL STRENGTH WELDS AT CRANK POINTS

ALL BOLTS TO BE GRADE 8.8

ALL STEELWORK TO BE GRADE S355

ALL STEELWORK TO BE COATED WITH EPOXY  
ZINC PHOSPHATE PRIMER

|                                   |                       |                  |            |         |      |
|-----------------------------------|-----------------------|------------------|------------|---------|------|
| CO2                               | STEP PLATES REMOVED   | RJM              | 07.04.2026 |         |      |
| CO1                               | CONSTRUCTION ISSUE    | RJM              | 30.03.2026 |         |      |
| P01                               | PRELIMINARY ISSUE     | RJM              | 13.03.2026 |         |      |
| REV. MARK.                        | DESCRIPTION           | By               | Date       | By      | Date |
|                                   |                       | CREATED          |            | CHECKED |      |
| CLIENT:<br>RIGG CONS.             |                       |                  |            |         |      |
| PROJECT:<br>MASTERS LODGE STAIR A |                       |                  |            |         |      |
| DRAWING TITLE:                    | STAIR A - 3D VIEWS    |                  |            |         |      |
| CONTRACT:                         | MASTERS LODGE STAIR A |                  |            |         |      |
| DRAWN BY:                         | RJM                   | ISSUE DATE       |            |         |      |
| CONTRACT NO:                      | H107                  | SCALE @ A1 1:20  |            |         |      |
| DRAWING NO:                       | G [2]                 | REVISION No. CO2 |            |         |      |