



Type 1A

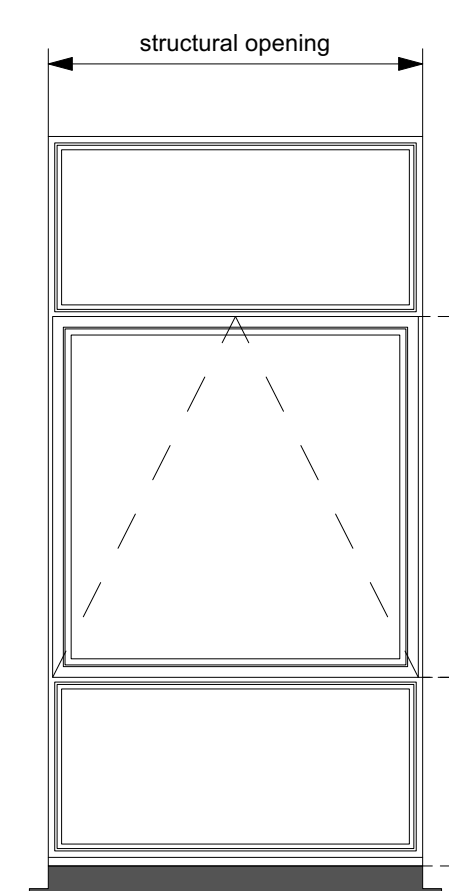


W 01.04
W 01.03
W 01.02
W 01.01
W 00.04
W 00.03
W 00.02
W 00.01

Type 1B

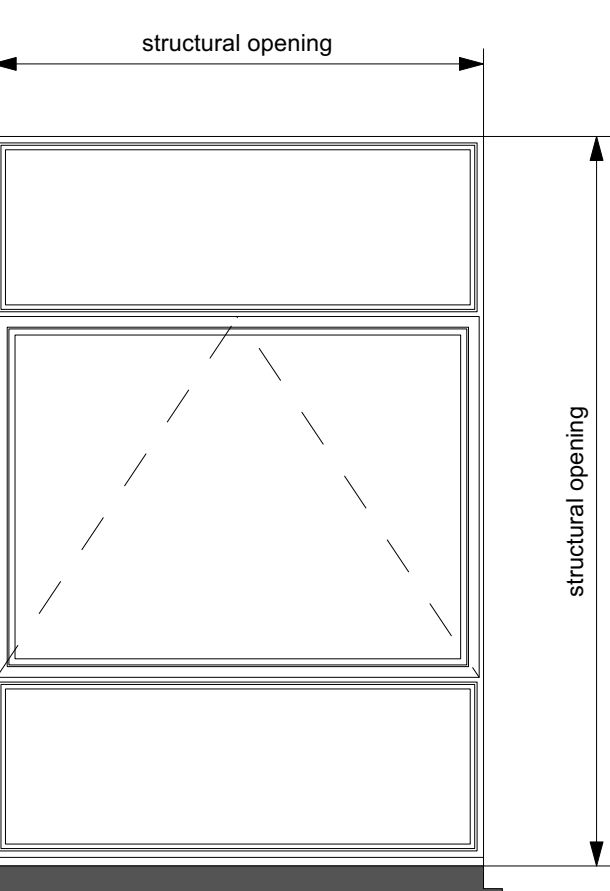


W 01.103
W 01.102
W 01.101
W 01.100
W 01.99
W 01.98
W 01.97
W 01.96

Type 2

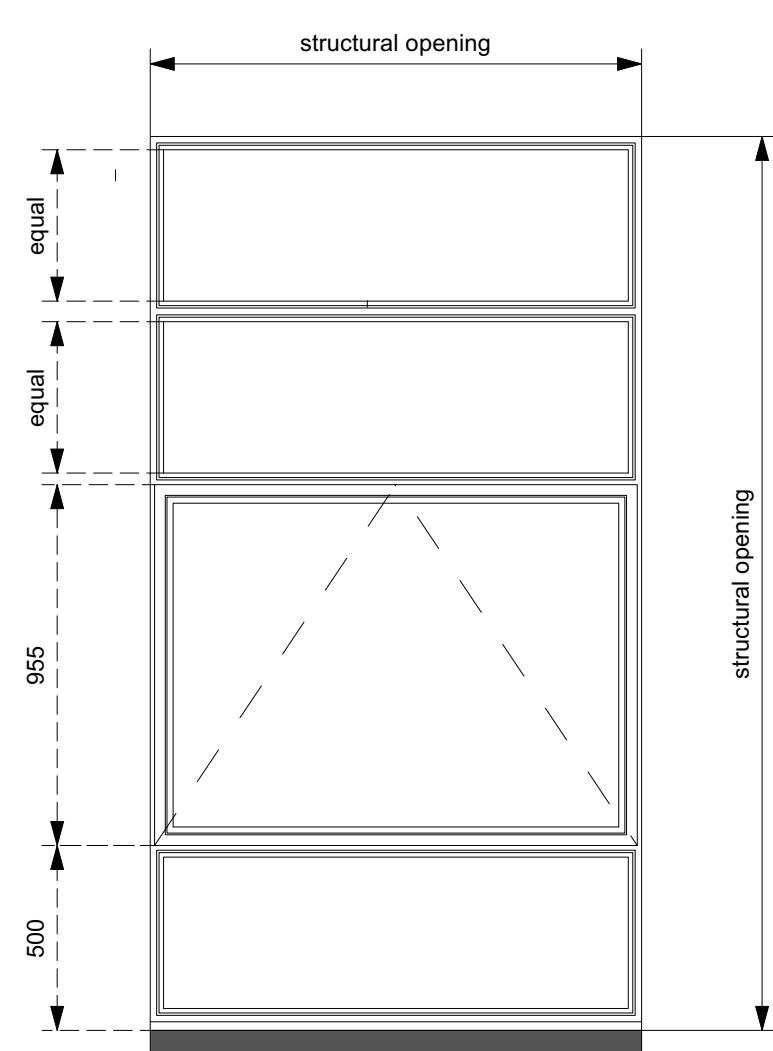


W 00.88
W 00.87
W 00.86
W 00.85
W 00.84

Type 3

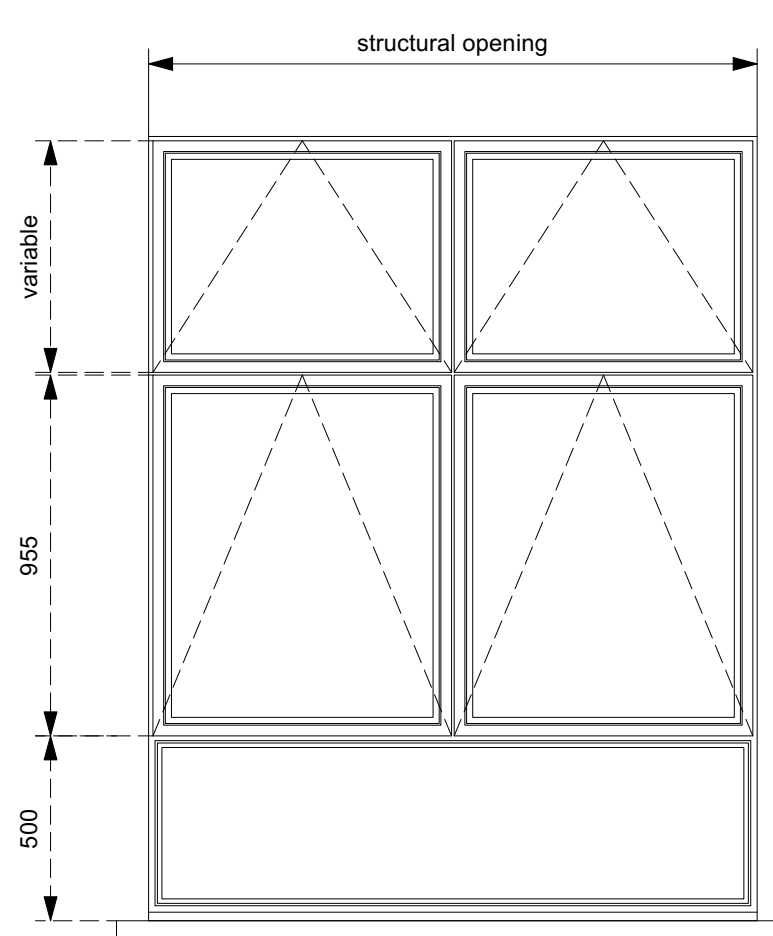


W 01.67
W 01.66
W 01.65
W 01.64
W 00.64
W 00.63
W 00.62

Type 4A

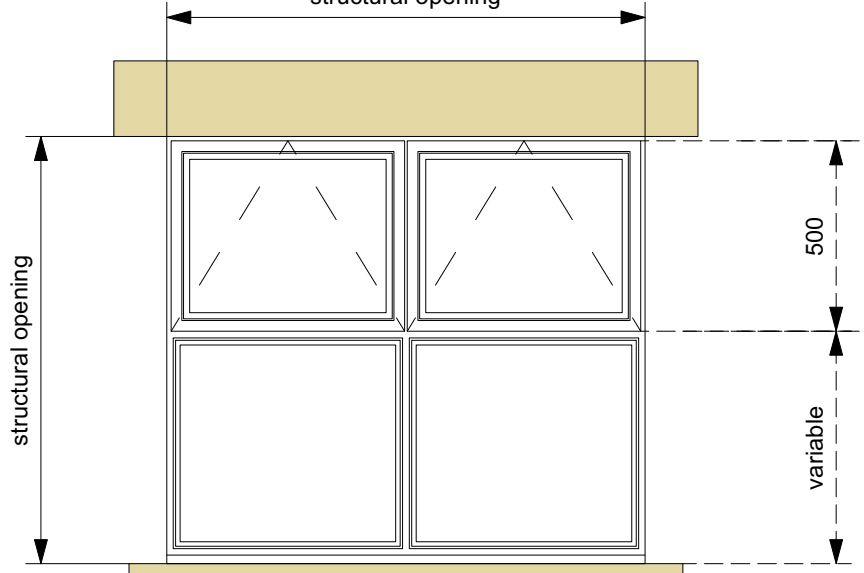


W 01.05

Type 4B

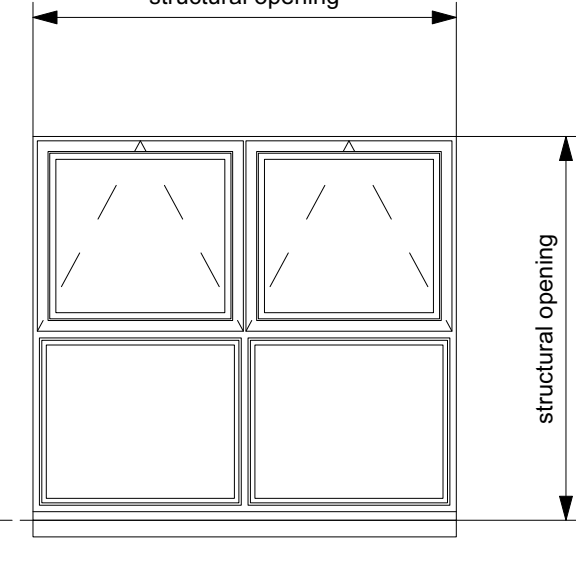

W 01.25

Type 4C

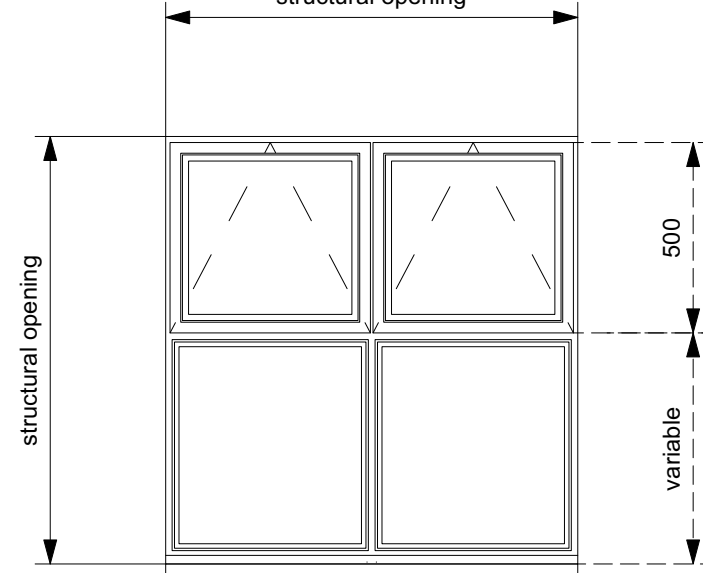

W 01.18
W 00.17

NOTE:
All windows shown are viewed from the outside.
All Structural Opening dimensions are to be taken from the Schedule and are for estimating purposes only. The structural openings indicated include cills fitted to every window bay.
Individual windows of the same Type may vary in overall size, but fixed light and casement heights are to be as indicated on the drawing.


Frame sizes and fenestration profiles, are based on Comar Window's Legacy range.

Dimensions shown as variable are to be determined by the Window Fabricator following the Fabricator's site survey.

All opening Casements are to be top hung and fitted with opening restrictors in accordance with the fabricators standard installation.


This drawing to be read in conjunction with the Window Schedule on 241381-1506

Type 5A

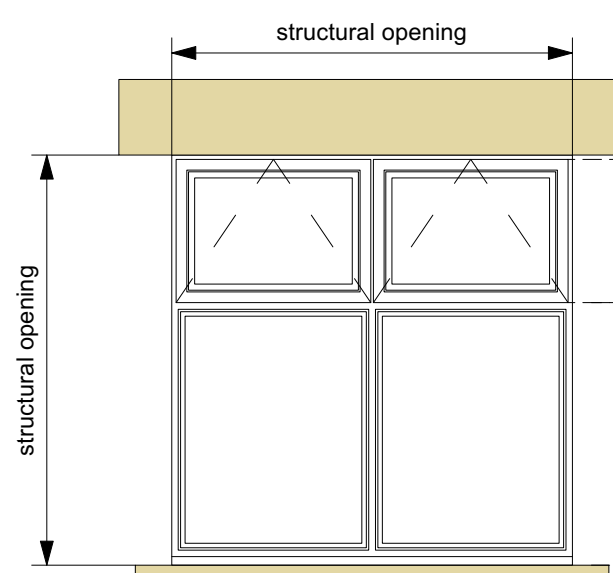


W 01.91
W 01.90
W 01.89
W 01.53

Type 5B

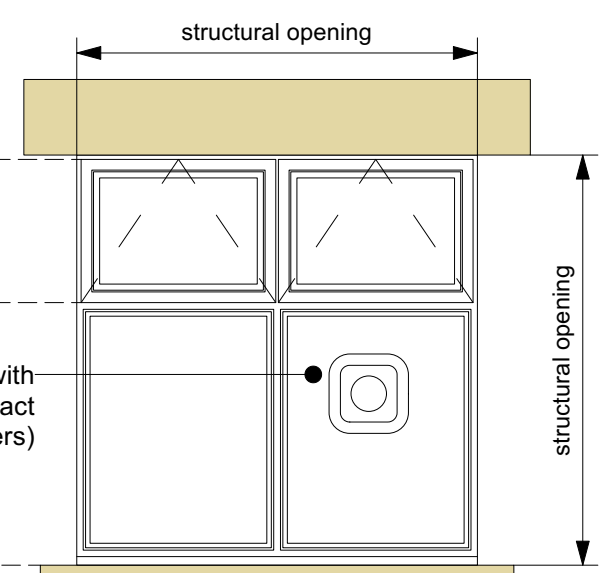


W 01.09

Type 5C

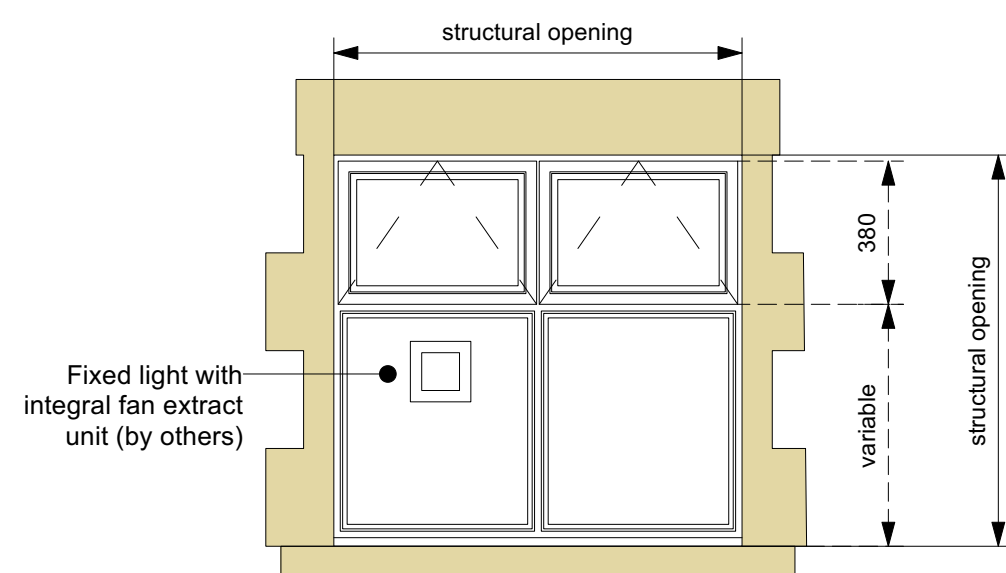


W 01.10

Type 5D

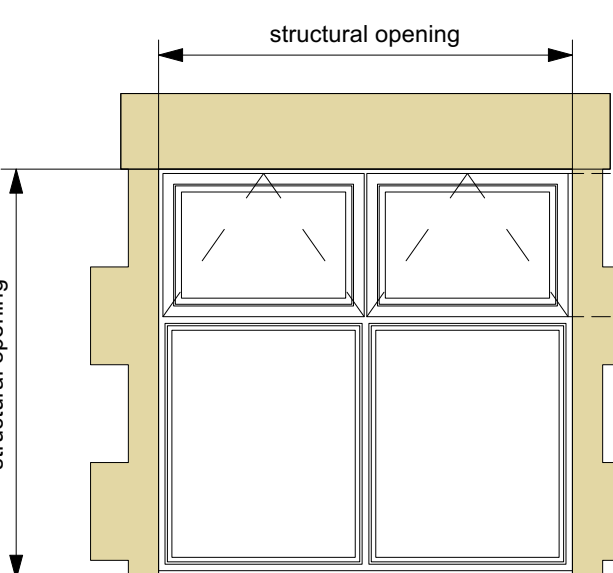


W 01.89

Type 5E

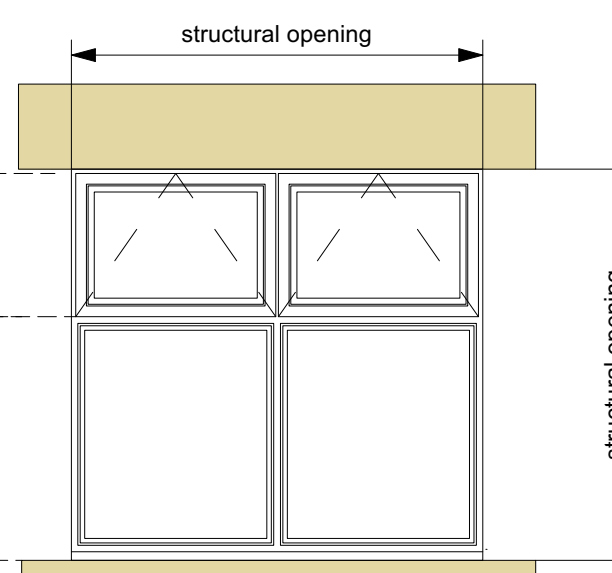


W 01.59
W 01.58

Type 5F

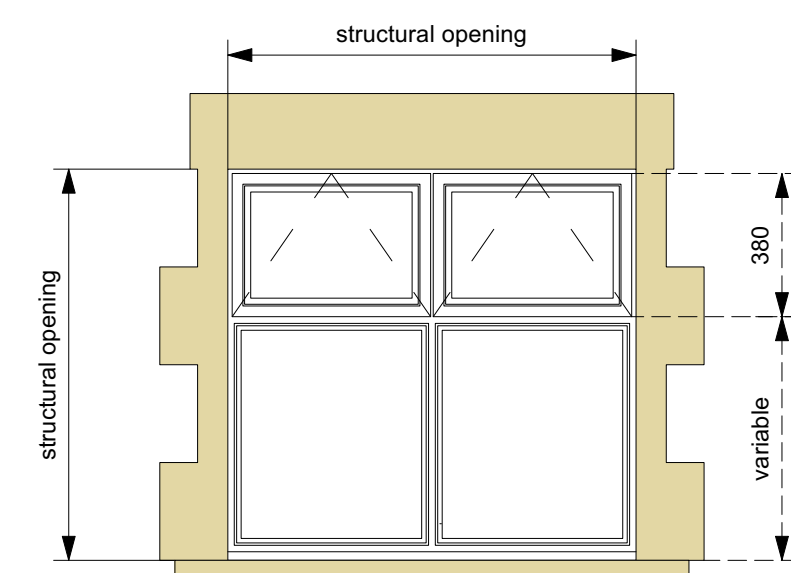


W 01.60
W 01.52

Type 6A

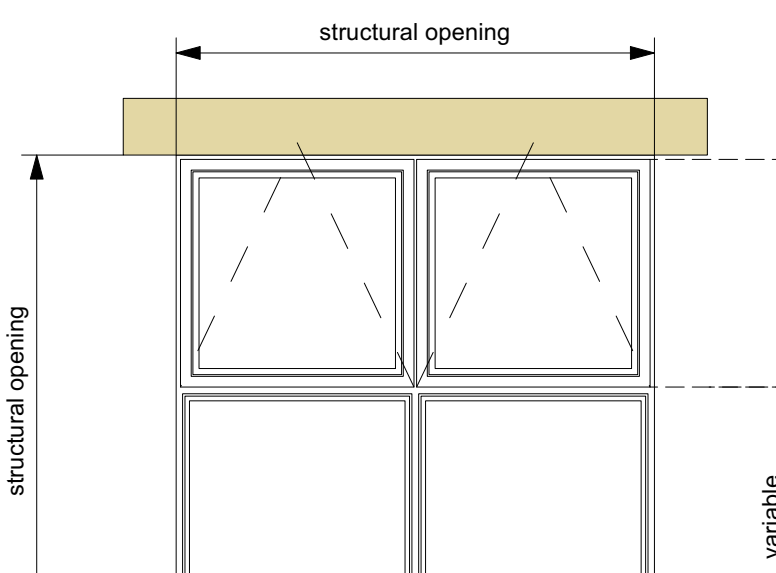


W 01.95
W 01.94
W 01.93

Type 6B

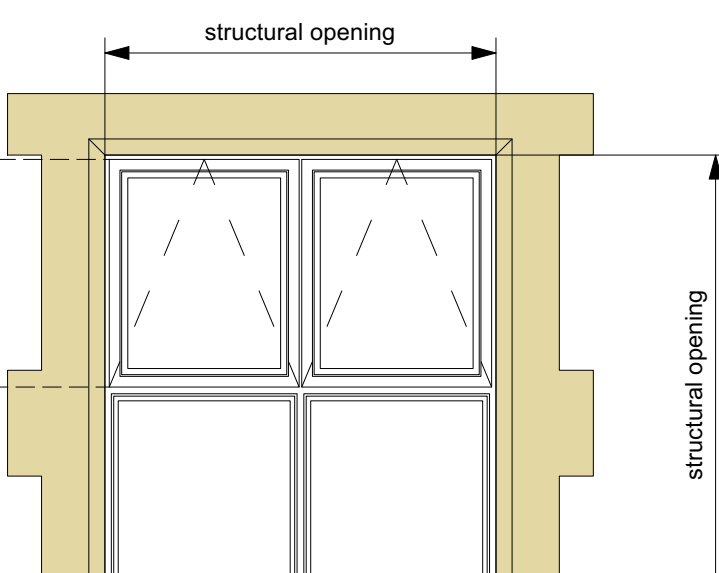


W 00.79
W 00.58

Type 6C

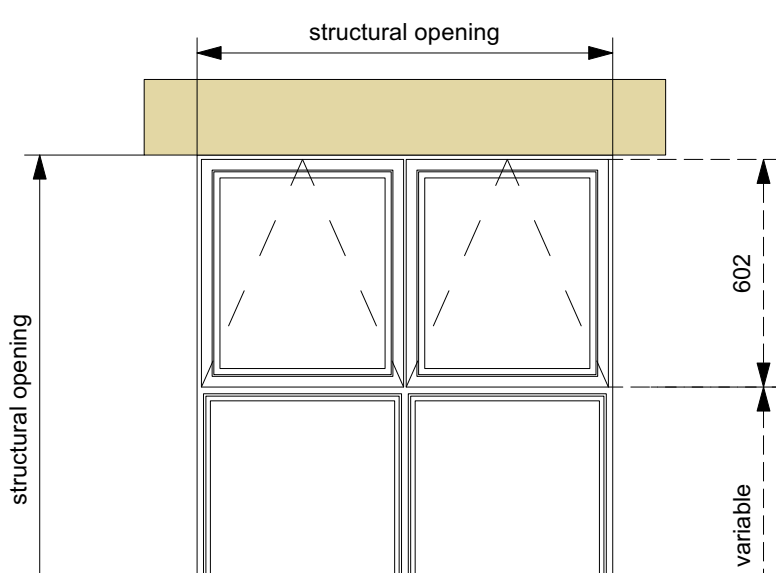


W 00.80
W 00.57
W 00.49
W 00.48
W 00.08
W 00.07

Type 7

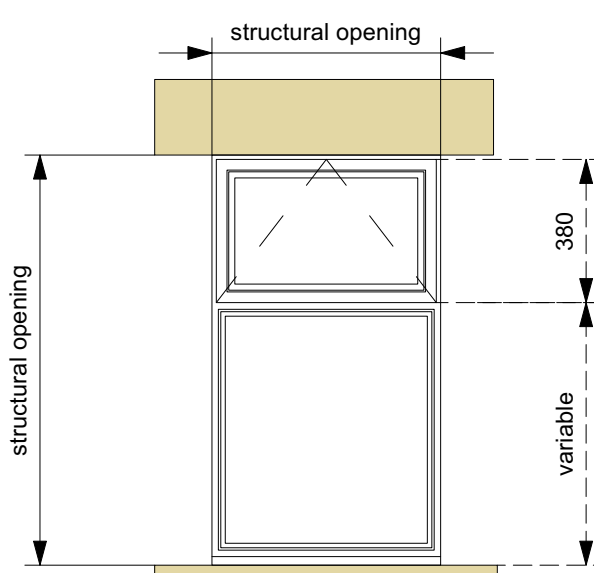


W 01.92
W 01.57
W 01.56
W 01.55
W 01.54
W 01.08
W 01.07
W 01.06
W 00.83
W 00.82
W 00.81
W 00.56
W 00.55
W 00.54
W 00.53
W 00.52
W 00.50
W 00.06

Type 8

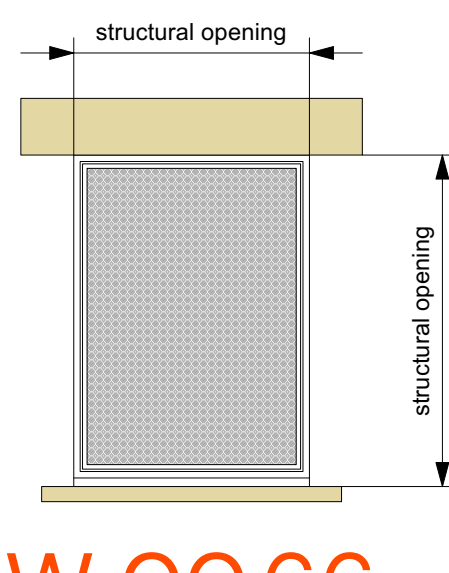

W 00.66
W 00.65

Type 9

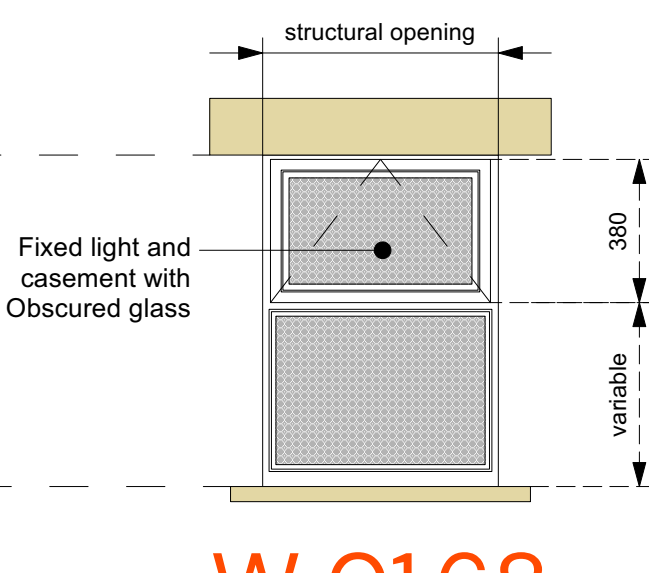

W 01.68



Kendall Kingscott
Windward House, Fitzroy Road,
Exeter, Devon, EX1 3LJ
+44 (0)1392 266 890
www.kendallkingscott.co.uk

Do not scale this drawing
Project: Chippenham Hospital
Window Replacement
NHSPS

Date: 27/03/2026
Scale: 1:20
Drawn: RH
Checked: PS
Purpose/Status: PLANNING
Paper Size: ISO A0

POI 27/03/2026 RH PS Issued for Planning

Rev Date By Ap Note

Drawing Title: PROPOSED Window Types; Sheet 1

Project Number/Drawing Number: 241381-CWR-KK-XX-ZZ-DR-AT-1501
Check all dimensions and levels on site

Revision: POI
© Copyright

Only to be used on the site for which designed. The electronic transmission of design information contained in this drawing is carried out entirely at the User's risk and Kendall Kingscott Ltd will have no liability for any errors or inaccuracies arising therefrom. The production of amended or updated information from the last design information by the User is entirely the responsibility of the User and Kendall Kingscott Ltd shall have no responsibility to respect thereof whatsoever.