



Type 10A

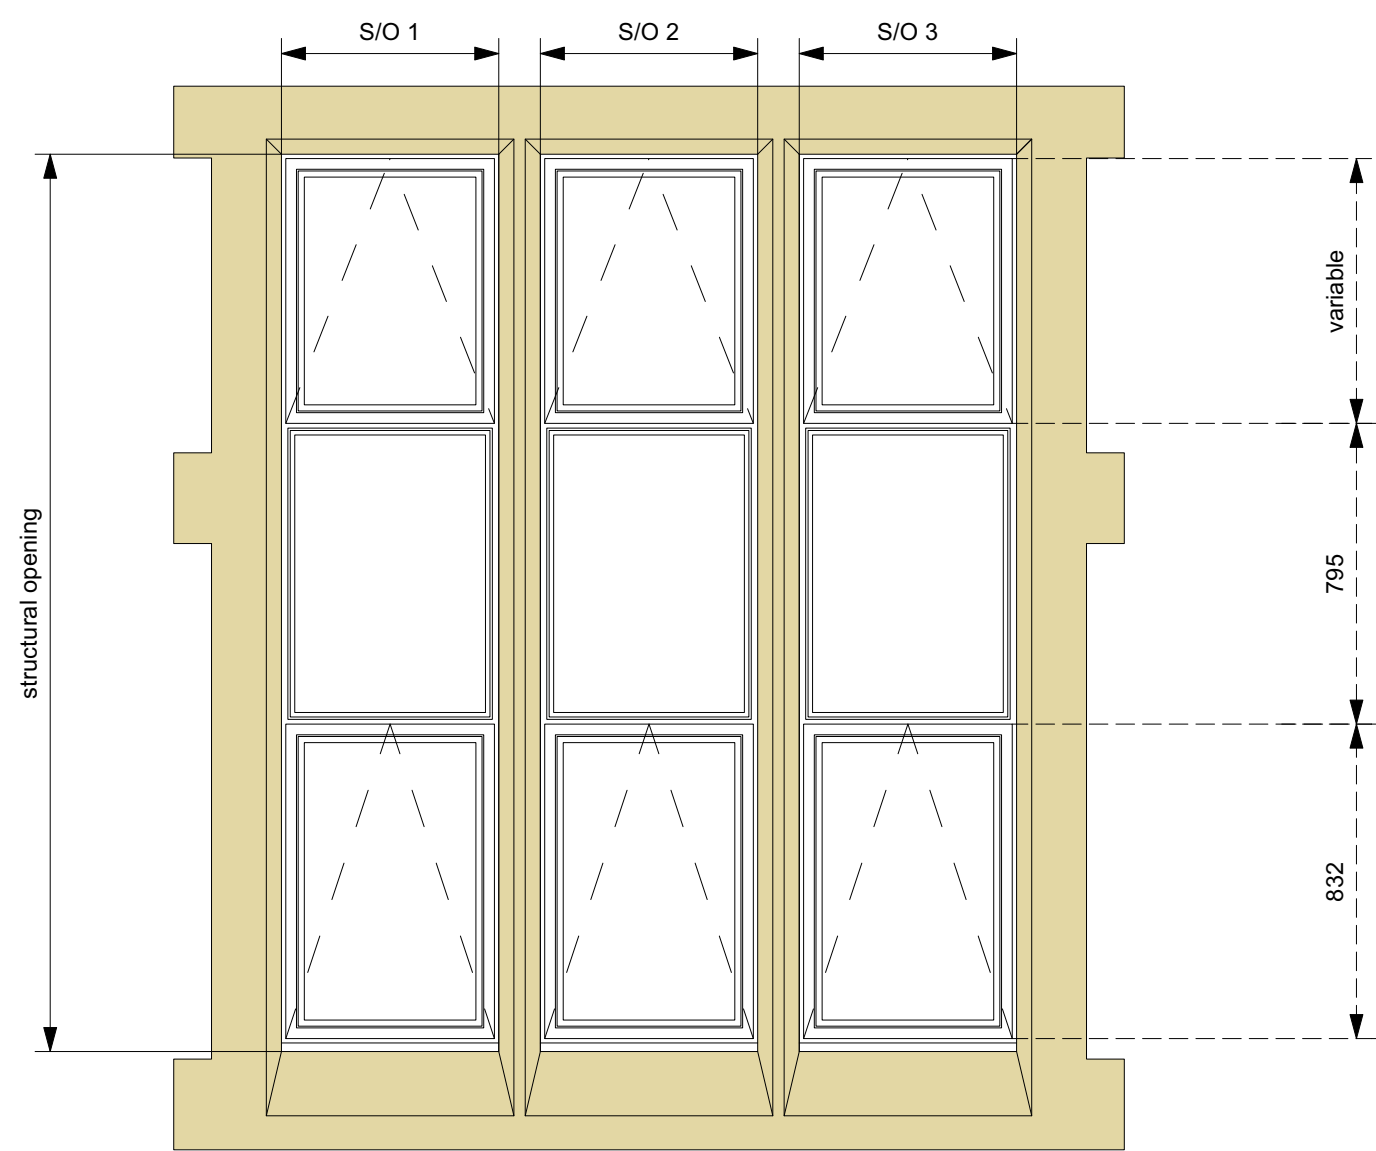


W 00.25

Type 10B

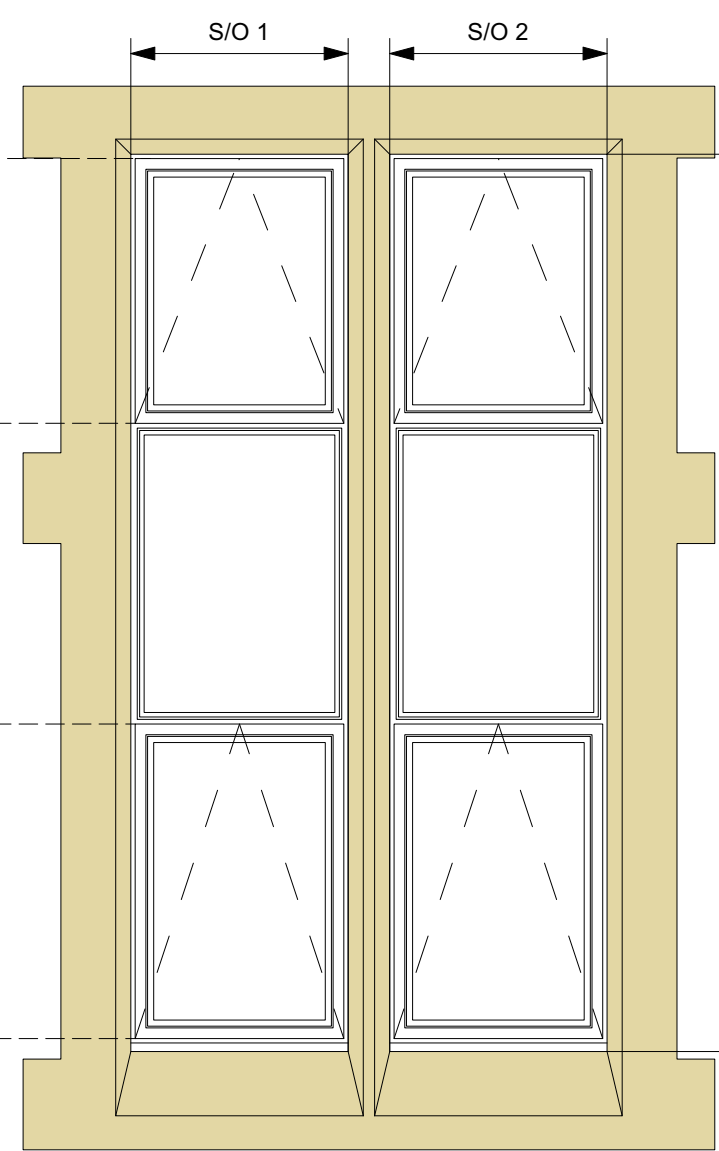


W 00.78 W 00.16
W 00.71 W 00.15
W 00.69 W 00.14
W 00.68 W 00.13
W 00.60 W 00.12
W 00.59 W 00.11
W 00.44
W 00.43

Type 10C

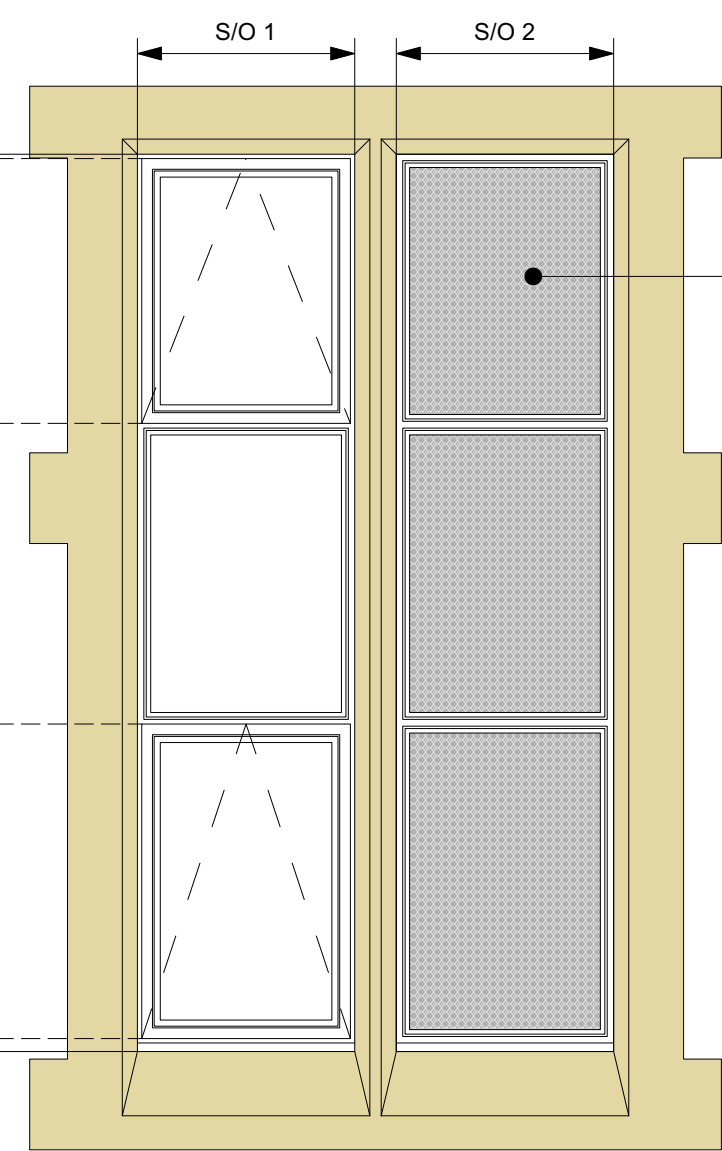


W 00.45

Type 11A

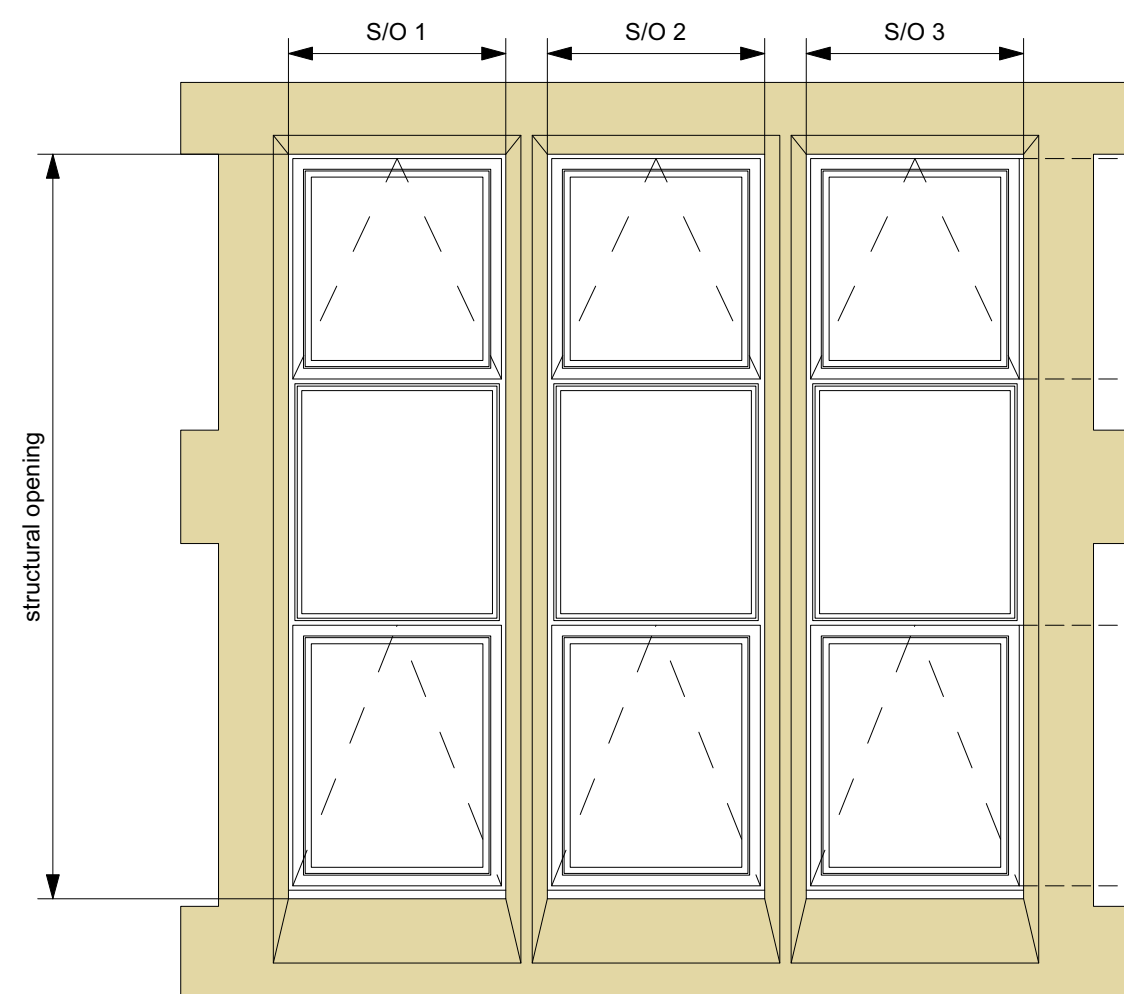

W 00.28

Type 11B

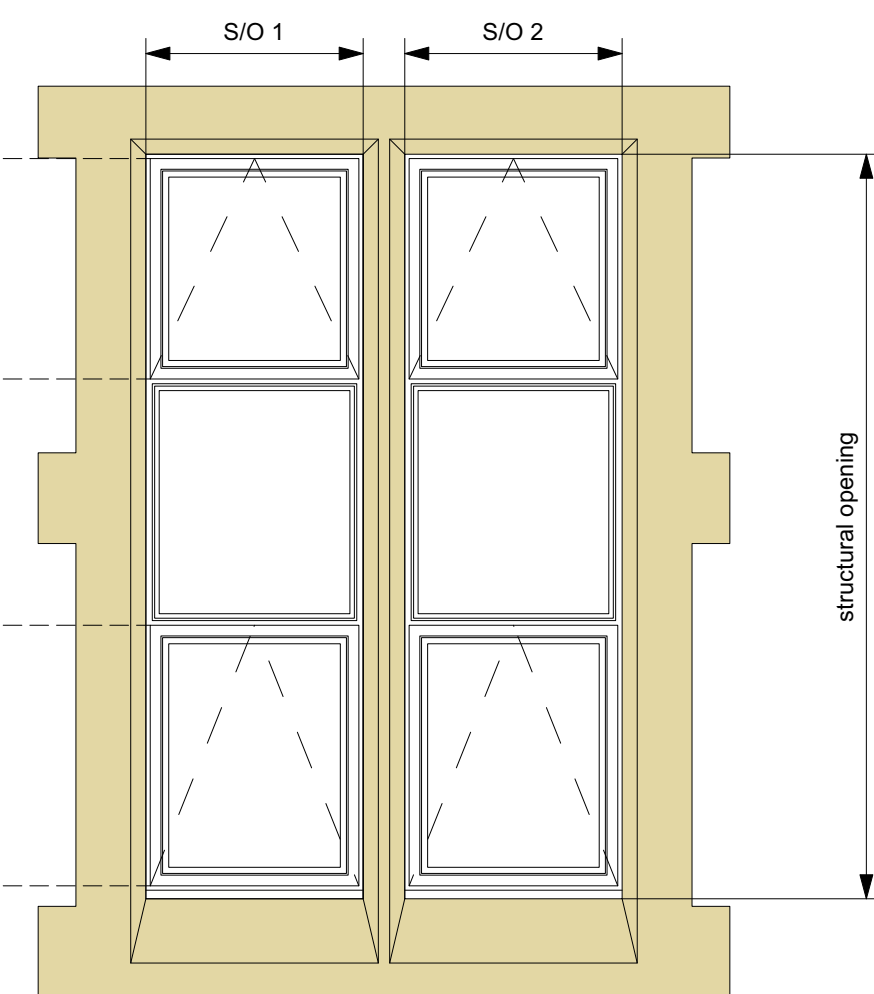

W 00.77
W 00.76
W 00.75
W 00.74
W 00.73
W 00.32
W 00.31
W 00.30
W 00.29

NOTE:

All windows shown are viewed from the outside.

All Structural Opening dimensions are to be taken from the Schedule and are for estimating purposes only. The structural openings indicated include cills fitted to every window bay.

Individual windows of the same Type may vary in overall size, but fixed light and casement heights are to be as indicated on the drawing.


Frame sizes and fenestration profiles, are based on Comar Window's Legacy range.

Dimensions shown as variable are to be determined by the Window Fabricator following the Fabricator's site survey.

All opening Casements are to be top hung and fitted with opening restrictors in accordance with the fabricators standard installation.


This drawing to be read in conjunction with the Window Schedule on 241381-1506

Type 12A

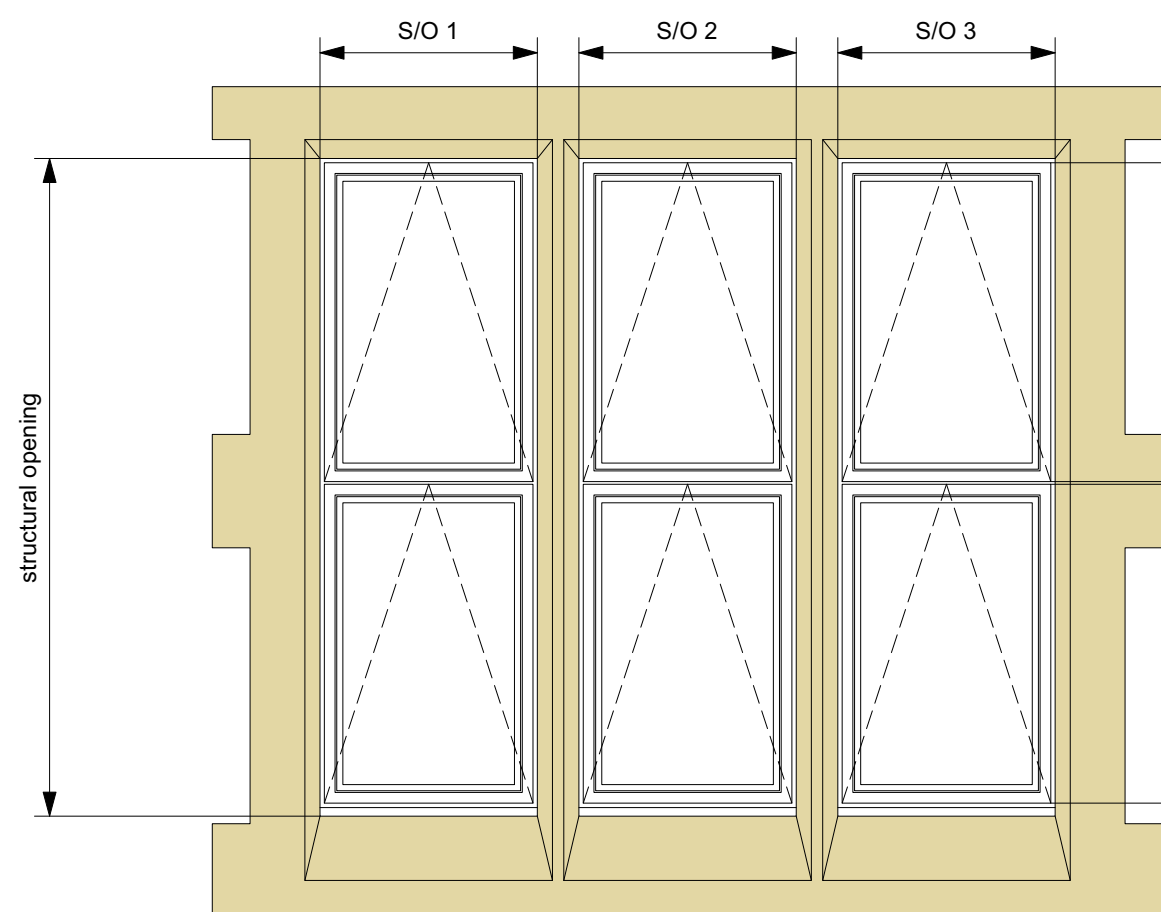


W 01.33
W 01.27
W 00.33

Type 12B

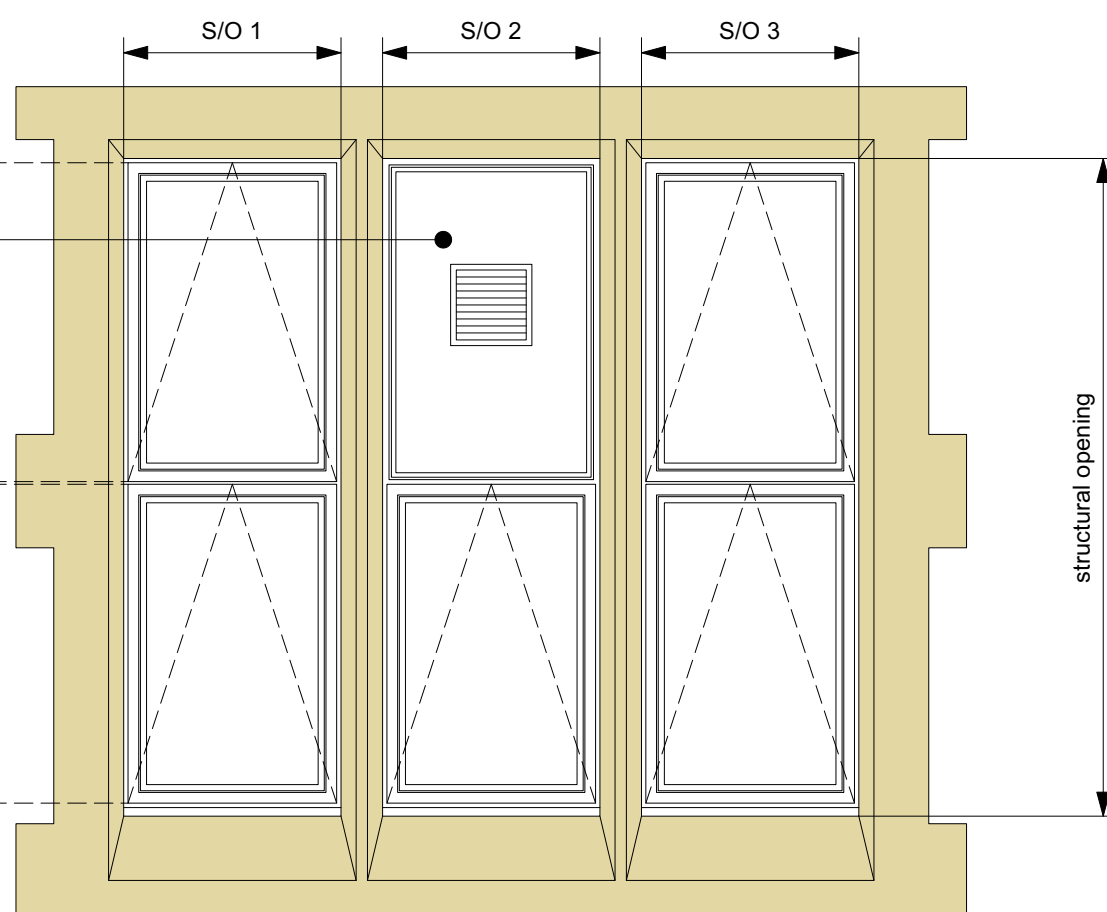


W 01.26

Type 12C

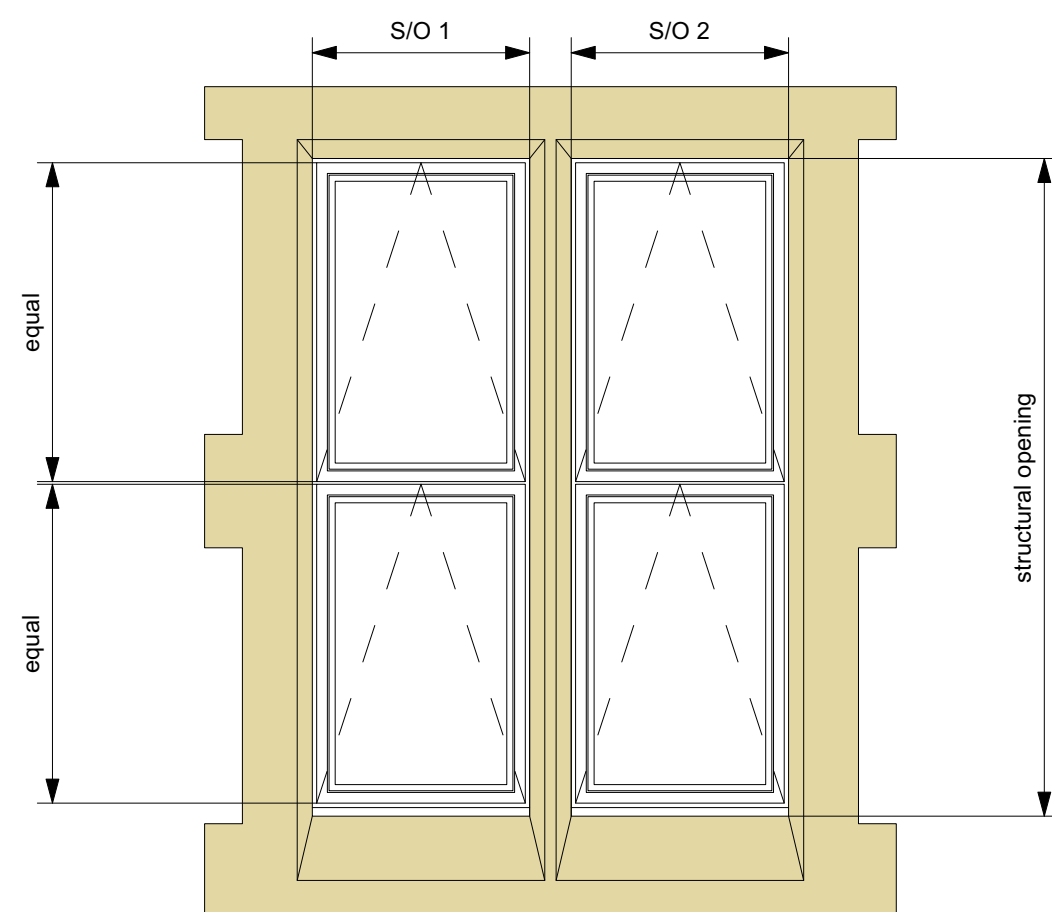


W 01.85 W 01.74 W 01.49
W 01.84 W 01.73 W 01.39
W 01.83 W 01.72 W 01.38
W 01.82 W 01.71 W 01.37
W 01.81 W 01.70 W 01.36
W 01.80 W 01.69 W 01.34
W 01.79 W 01.63 W 01.17
W 01.78 W 01.62 W 01.16
W 01.77 W 01.61 W 01.15
W 01.76 W 01.51 W 01.14
W 01.75 W 01.50 W 00.67

Type 12D

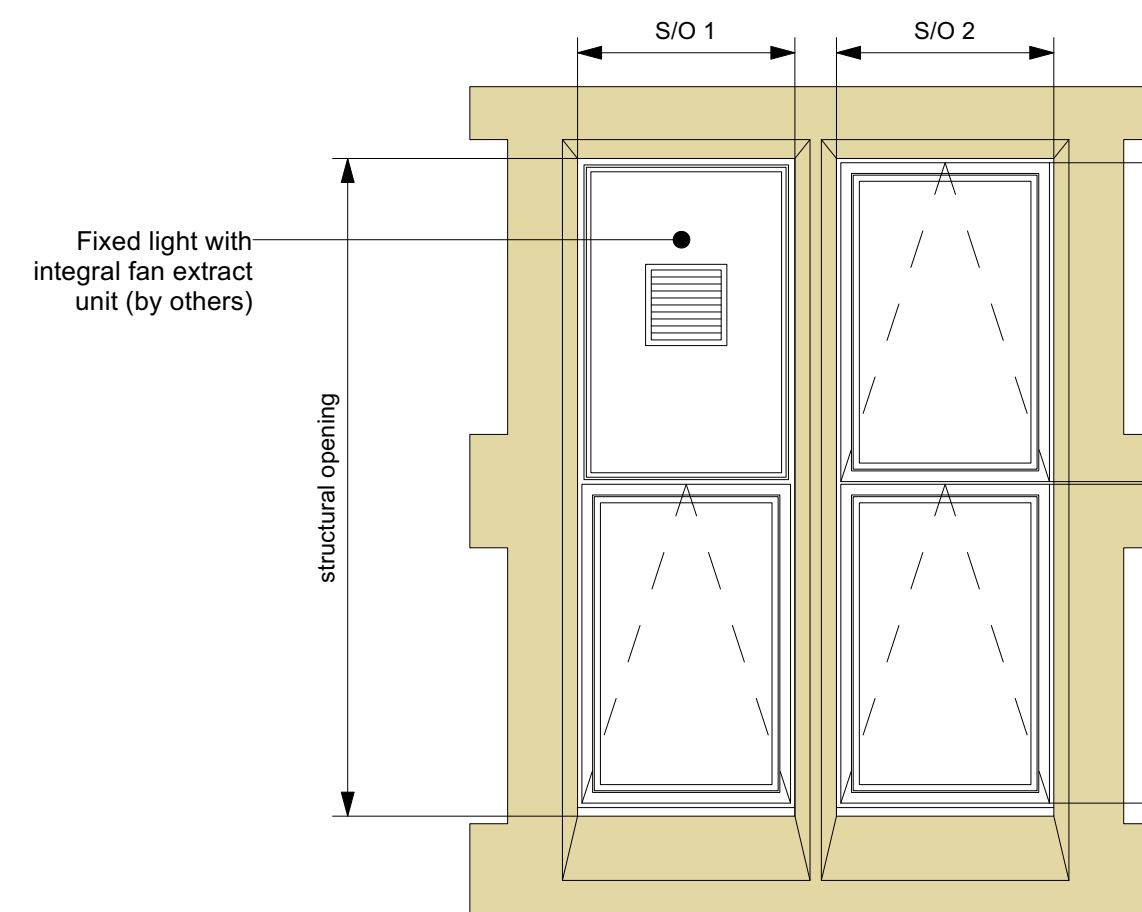


W 01.87
W 01.13
W 01.12
W 01.11

Type 12E

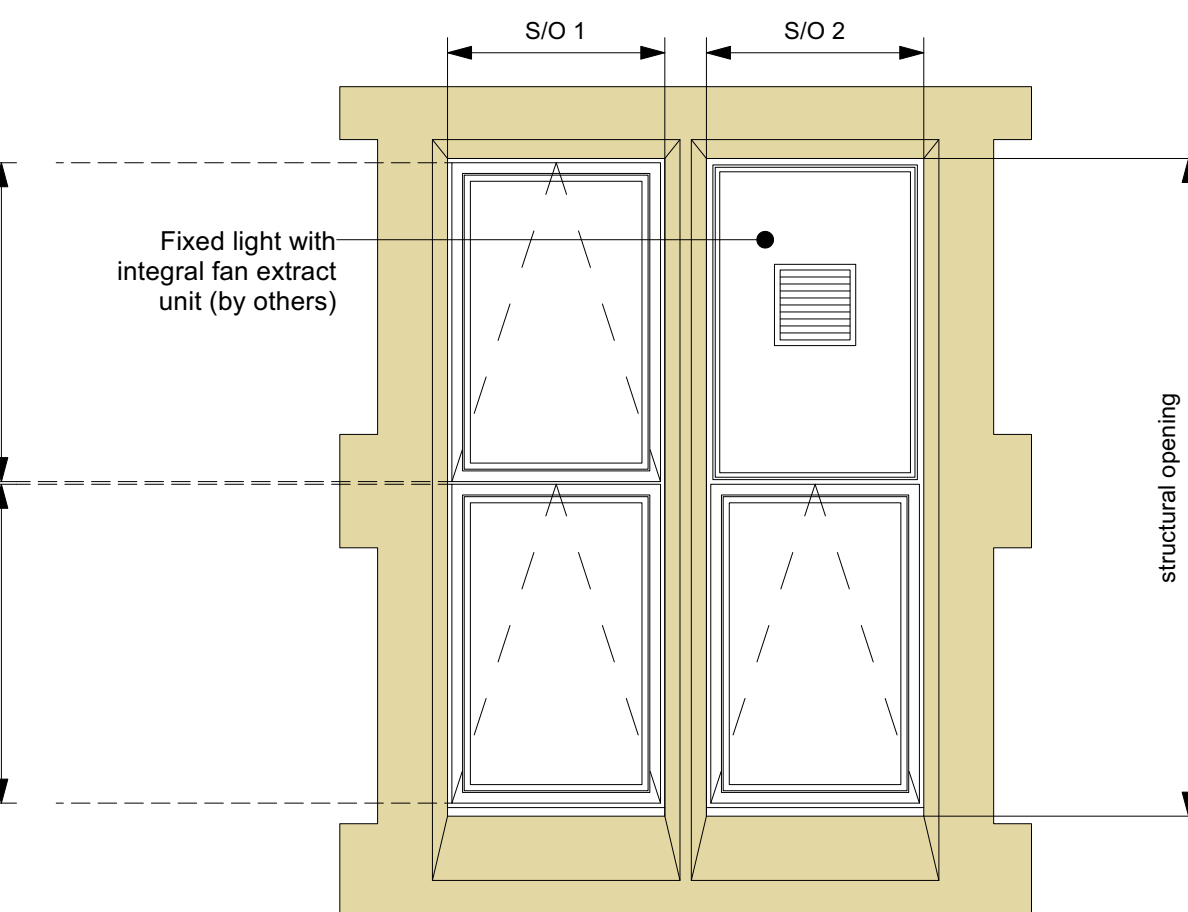

W 01.88

Type 12F

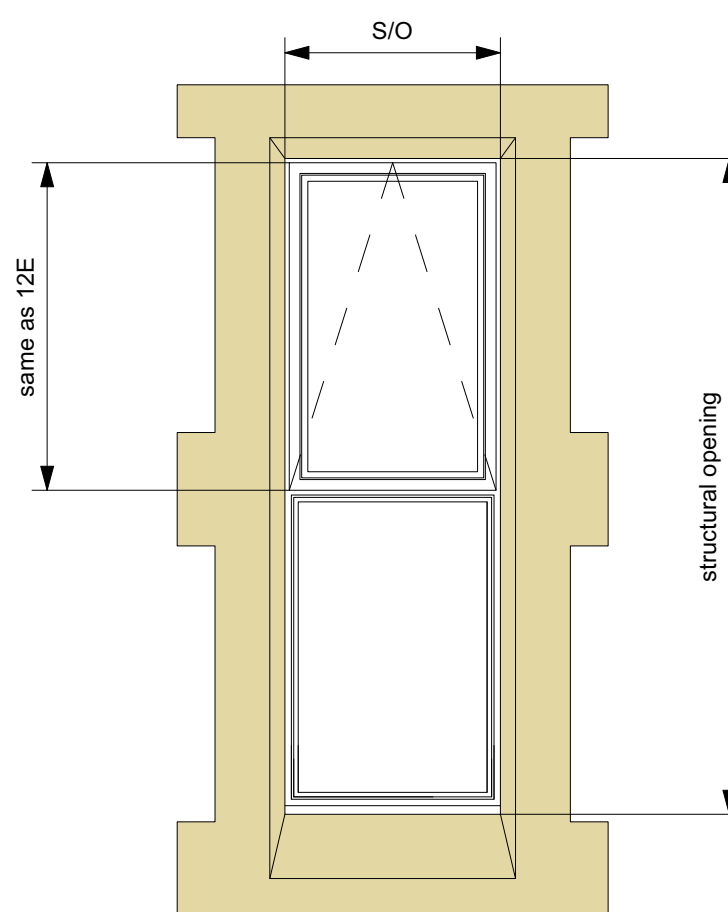

W 01.35



Kendall Kingscott
Windward House, Fitzroy Road,
Exeter, Devon, EX1 3LJ
+44 (0)1392 266 890
www.kendallkingscott.co.uk

Do not scale this drawing

Project: **Chippenham Hospital Window Replacement**
Client: **NHSPS**

Date: 27/03/2026
Scale: 1:20
Drawn: RH
Checked: PS
Purpose/Status: PLANNING
Paper Size: ISO A0

POI 27/03/2026 RH PS Issued for Planning
Rev Date By Ap Note

Drawing Title: **PROPOSED Window Types; Sheet 2**

Project Number/Drawing Number: **241381-CWR-KK-XX-ZZ-DR-AT-1502**
Check all dimensions and levels on site

Revision: **POI**
© Copyright

Only to be used on the site for which designed. The electronic transmission of design information contained in this drawing is carried out entirely at the User's risk and Kendall Kingscott Ltd will have no liability for any errors or inaccuracies arising therefrom. The production of amended or updated information from the said design information by the User is entirely the responsibility of the User and Kendall Kingscott Ltd shall have no responsibility to respect thereof whatsoever.