


Rev	Dm	Date	Description
A	MA	20/05/26	Existing cottage roof changed to thatch

[Red dashed line] TO BE REMOVED

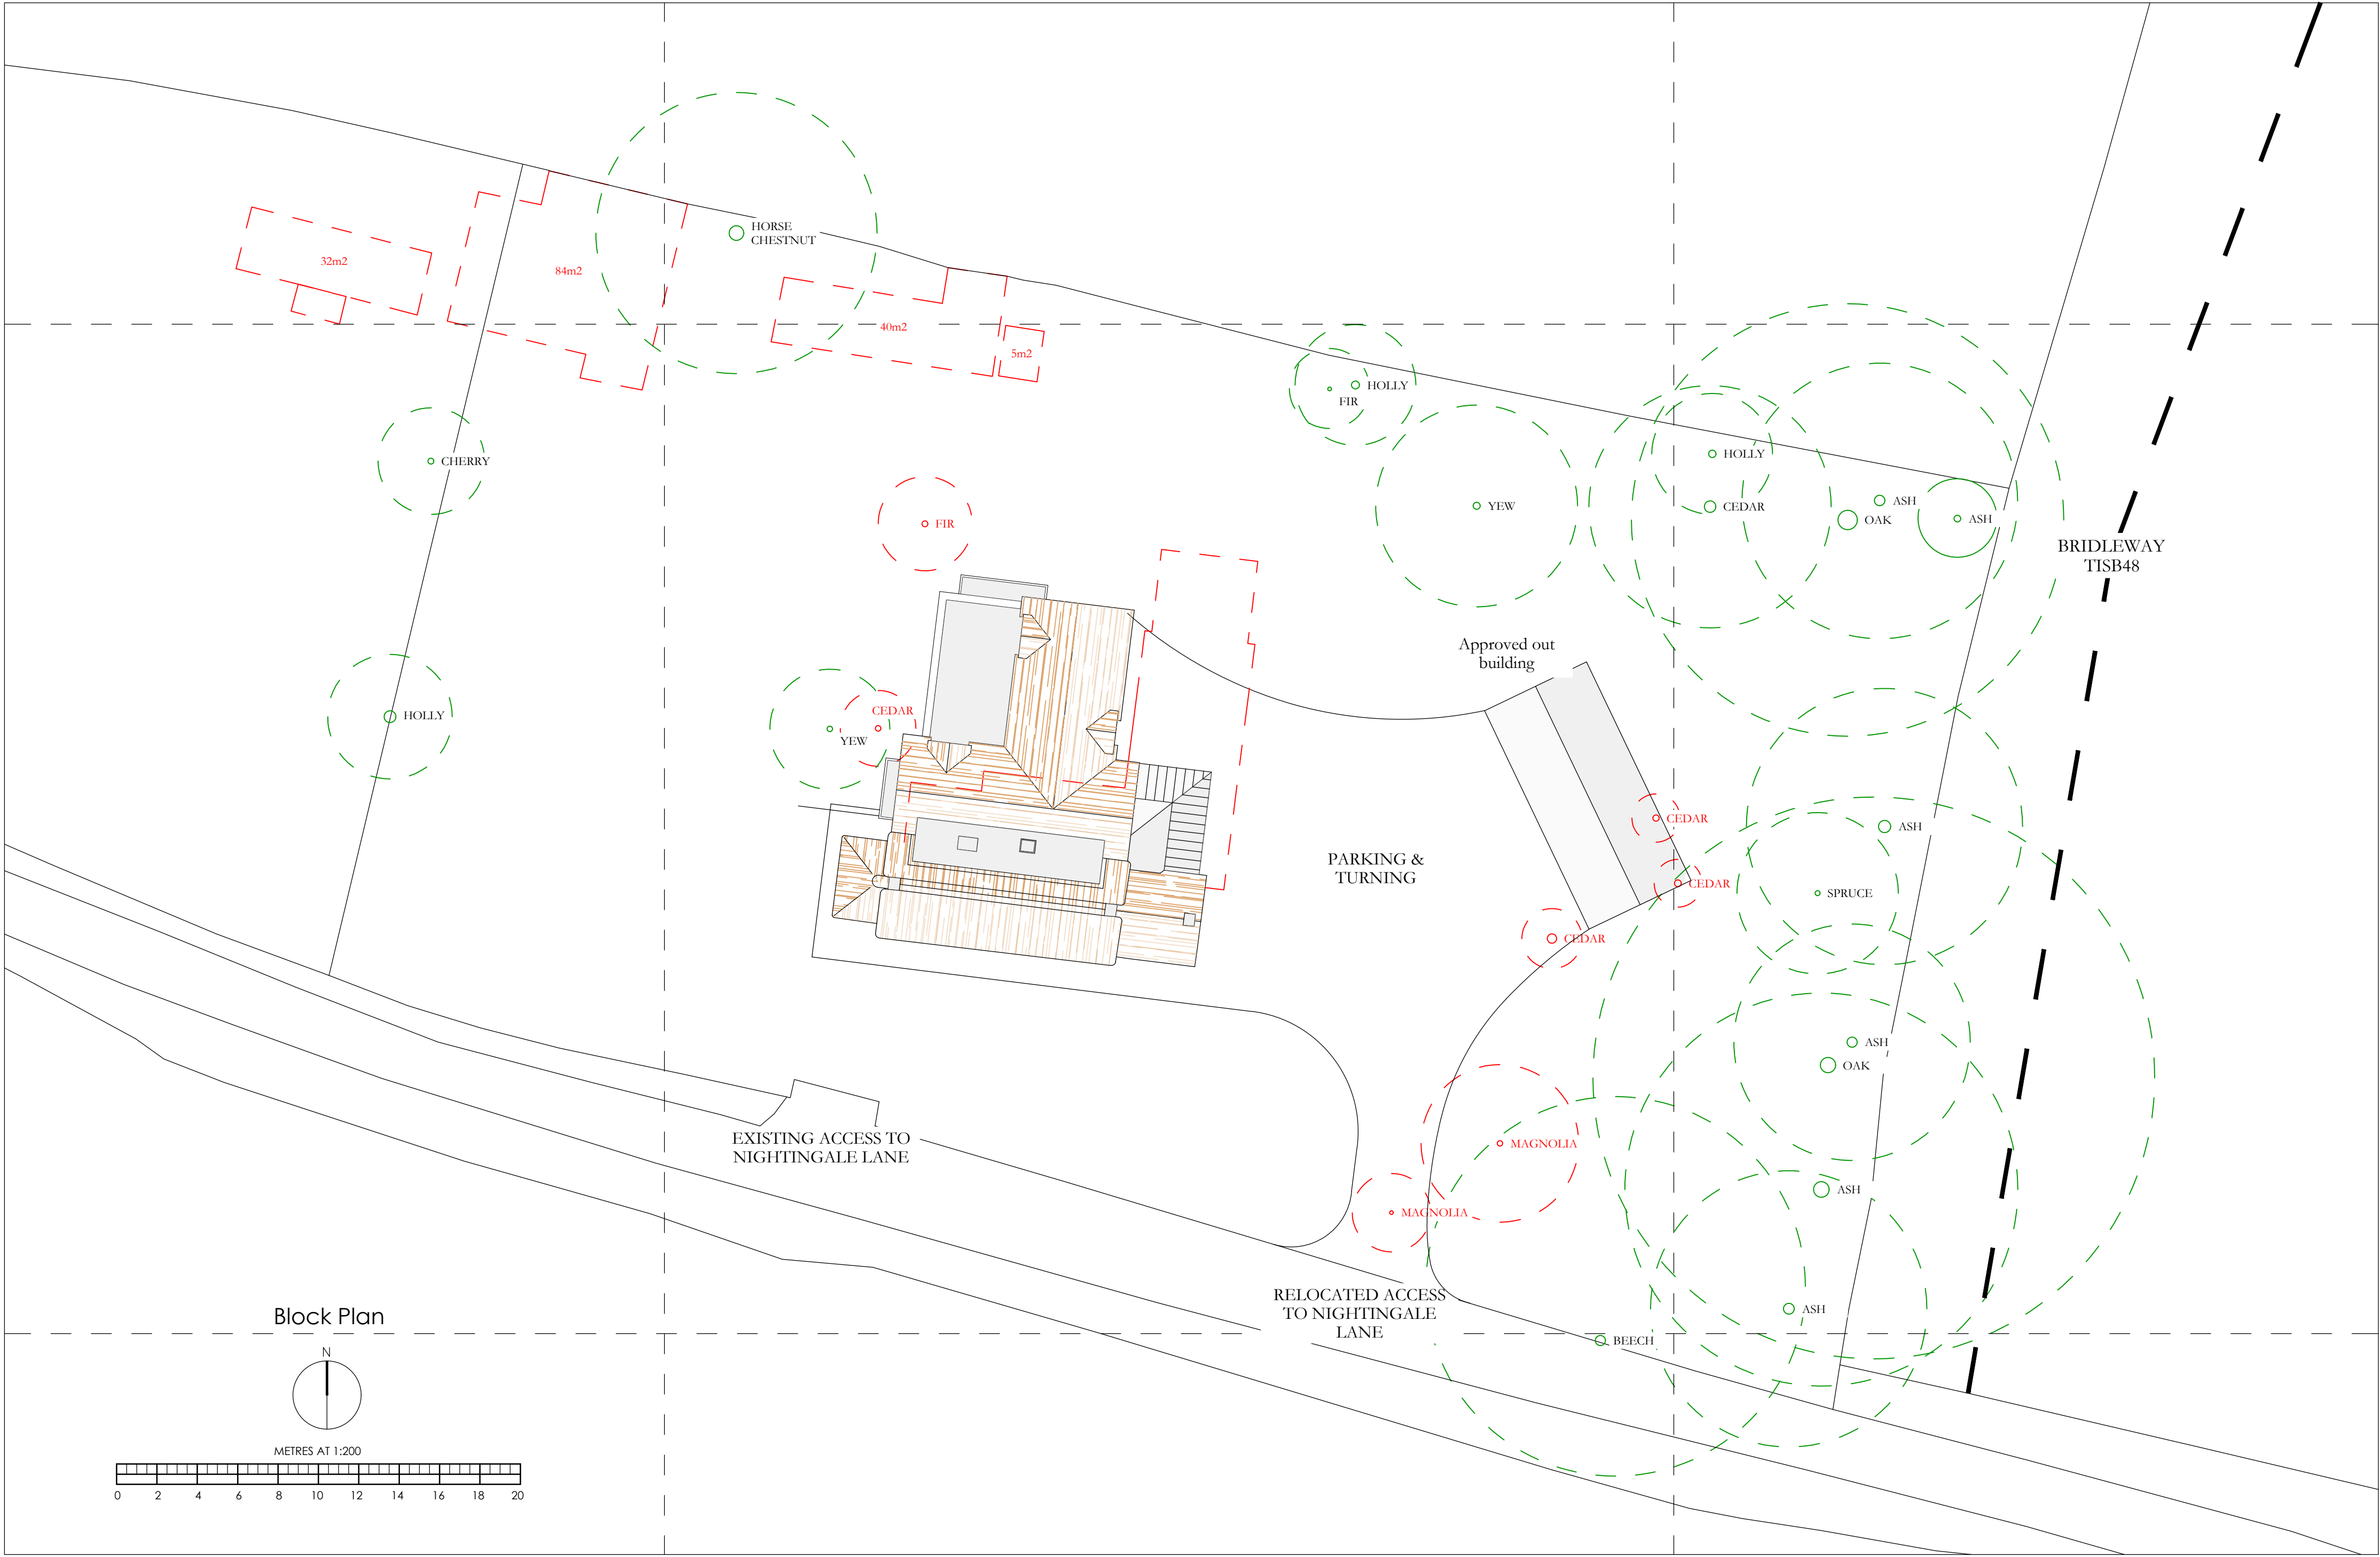

Chartered Planning Consultants & Architects
Unit 3, Kingsmead Business Park,
Gillingham, Dorset, SP8 5FB
T (01747) 823232 www.brimblelea.com

PROJECT
Proposed Alterations and Extension,
Grove Cottage,
Wardour, Salisbury,
Wiltshire, SP3 6RJ

DRAWING
Block Plan as Proposed.

SCALE 1:200 @ A1

DRAWING ORIGINATOR MA DRAWING No. 26024 - 2 REVISION A

DATE March 2026