

NOTES

1.

All dimensions and levels are to be checked on site by the Main Contractor before work commences.
The Architect is to be informed immediately of any discrepancies.
2.

Do not scale this drawing, use written dimensions only.
3.


Larger scale drawings are to be used over smaller scale drawings.
4.

All dimensions are in millimetres unless otherwise stated.
5.

If in doubt ask.
- ©


Copyright of Mitchell Berry Architects.

Rev	Date	Notes
a	19.05.26	Amendment to Guest Bath R.1.10

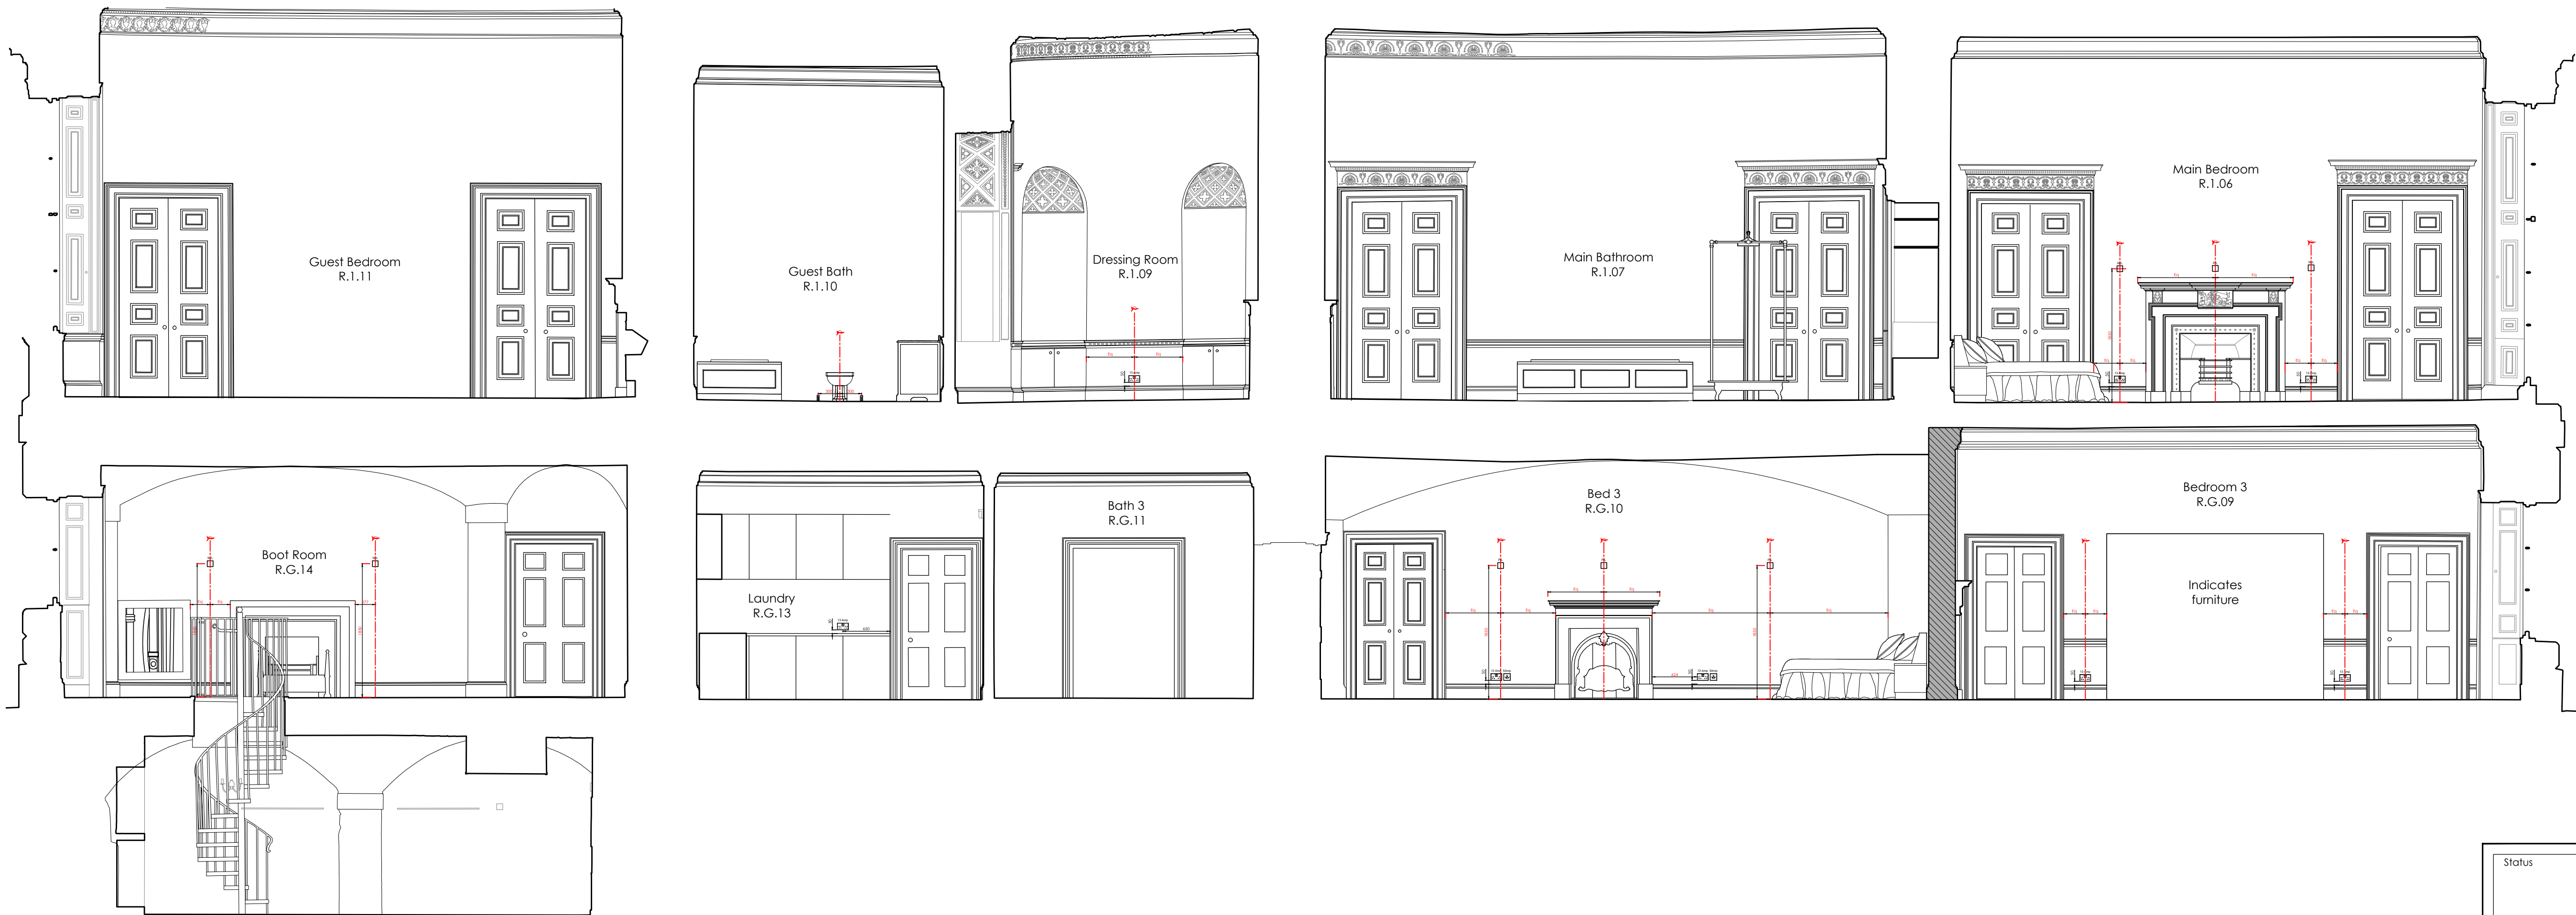


Generally:

- New plumbing and electrical services and new lighting to re-use existing routes.
- Radiators to be disconnected and reconditioned with new valves.
- Interior shutters restored to good working order.
- Repairs to windows and draught-proofing.
- Architraves partly removed to facilitate wiring for light switches and heating sensors, and then re-instated.
- Non-original skirtings removed to facilitate installation of new power points, and then reinstated.
- Redecoration of wall and ceiling finishes throughout.

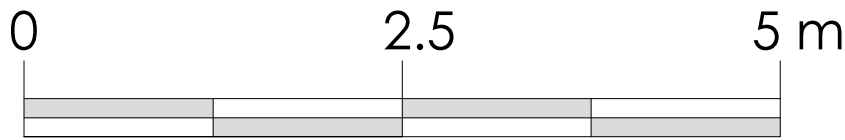

Existing Fabric
Proposed Fabric

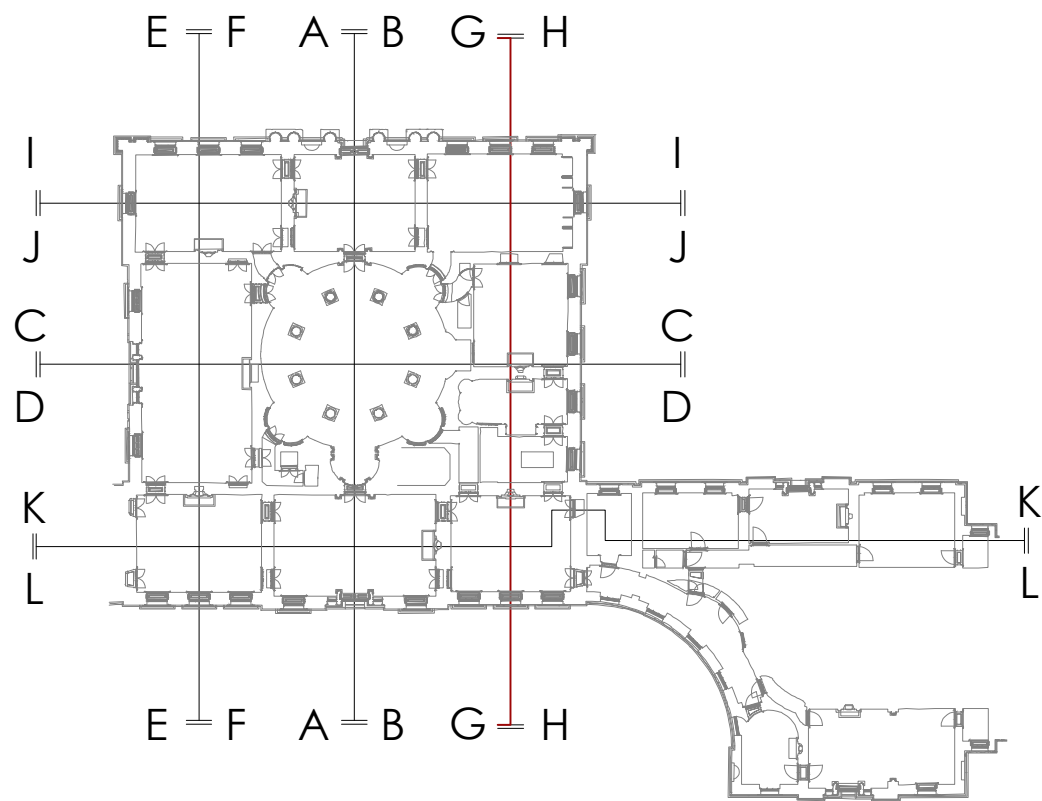

Status	PLANNING		
Project	New Wardour Castle, Tisbury, Salisbury SP3 6RP		
Client	Private Client		
Title	Proposed Section GG Central Block		
Scale	1:50@A1	Drawn by	VR
Date	MARCH26	Checked by	JB
Drawing Number	2517-P60	Revision	A
MITCHELL BERRY ARCHITECTS THE STUDIO · 9 STRATFORD ROAD · LONDON · W8 6RF TEL 020 7938 4358 EMAIL studio@mitchellberryarchitects.co.uk			