


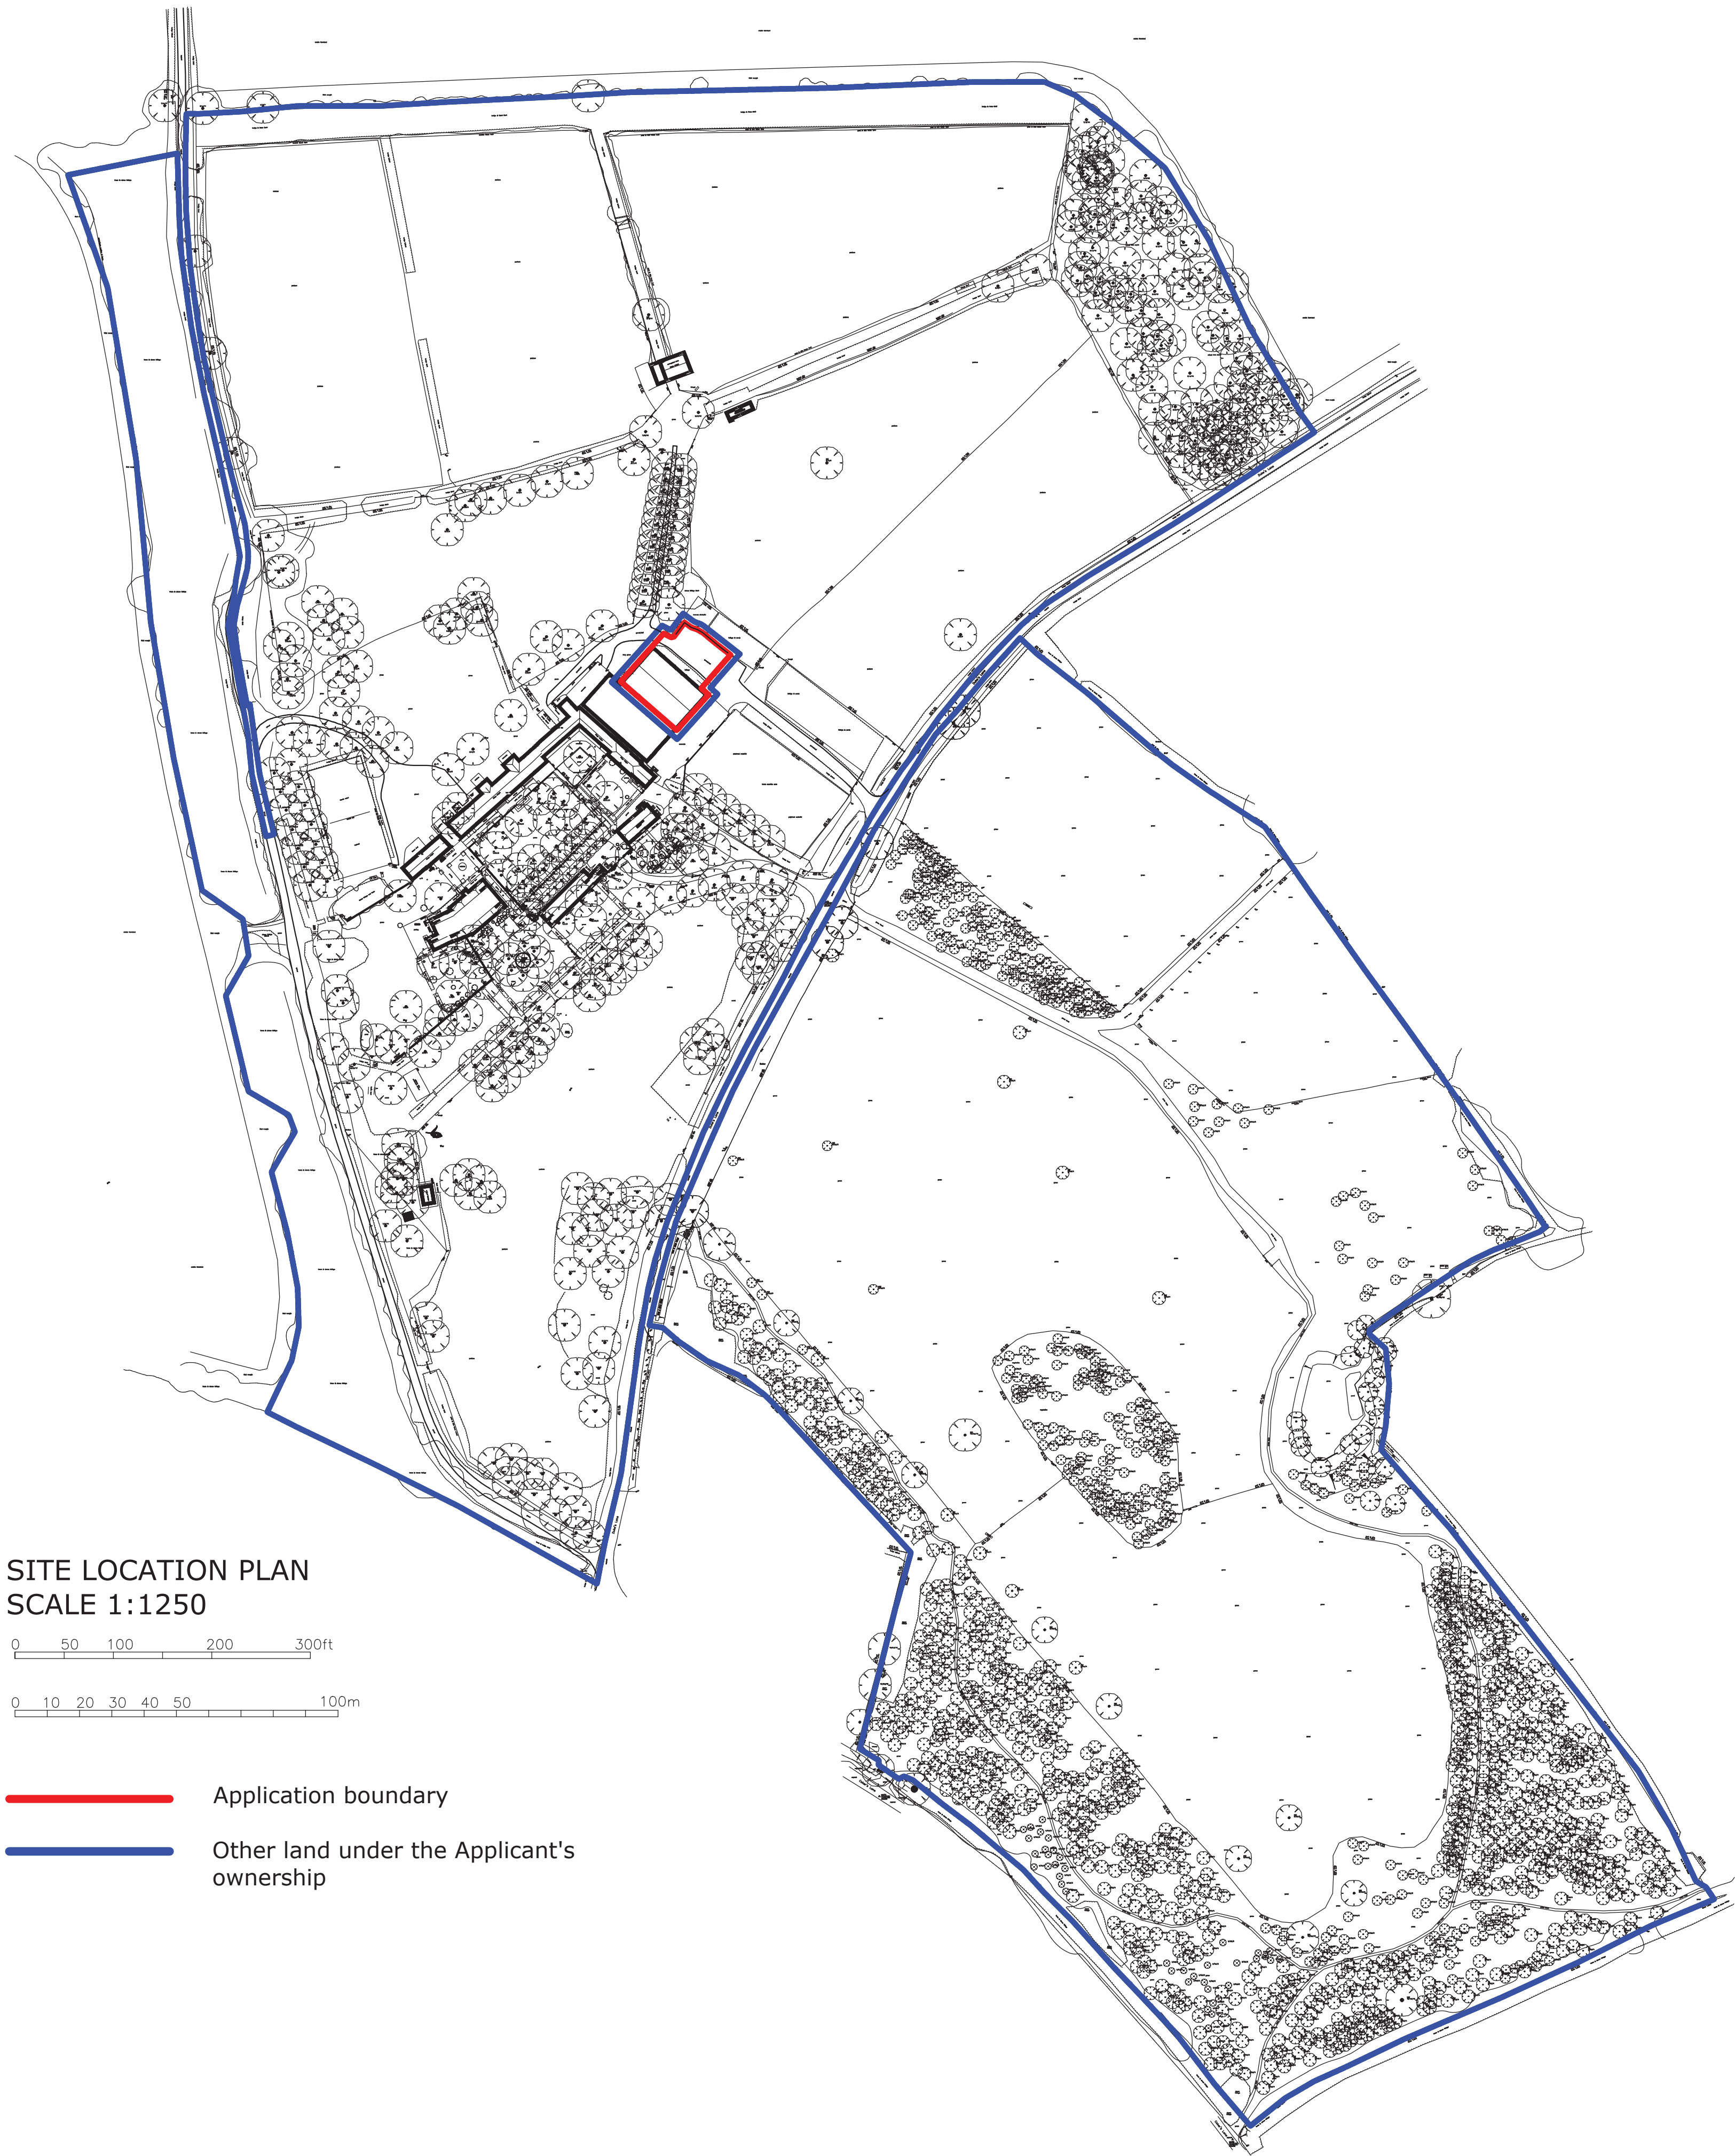


SITE LOCATION PLAN
SCALE 1:1250

0 50 100 200 300ft

0 10 20 30 40 50 100m


- Application boundary
- Other land under the Applicant's ownership

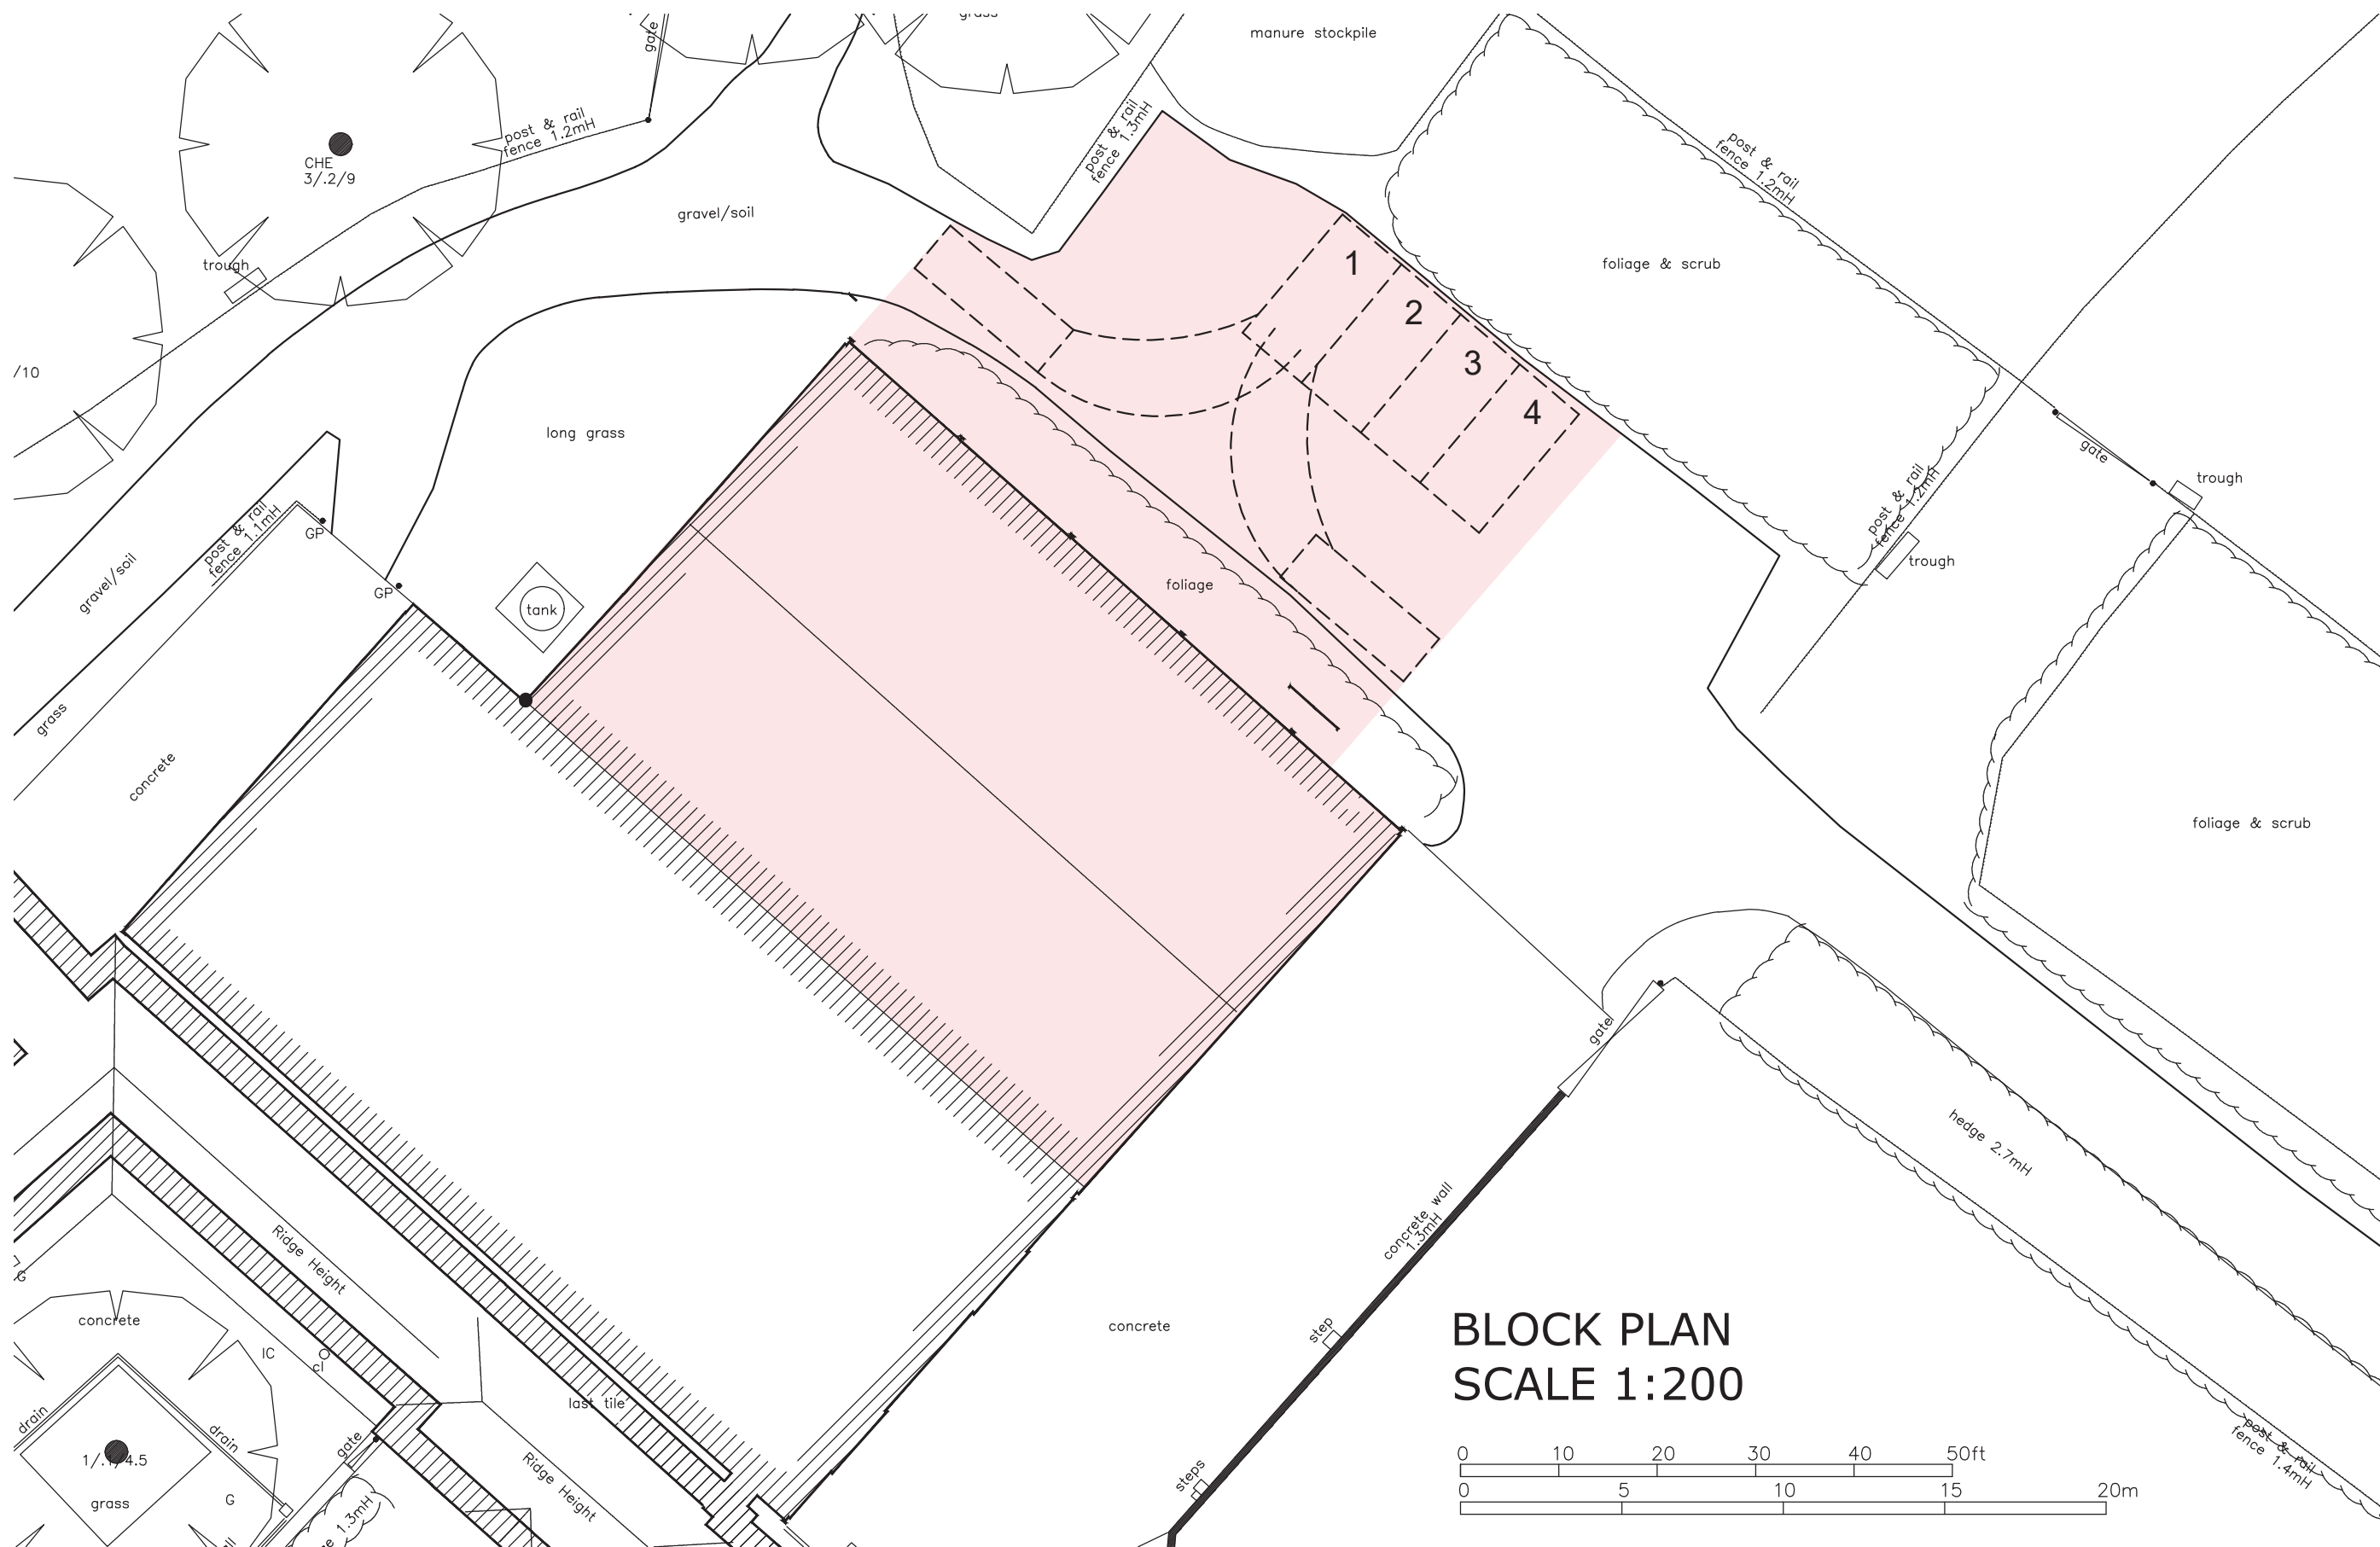

BLOCK PLAN
SCALE 1:200

0 10 20 30 40 50ft
0 5 10 15 20m

- Application area
- Vehicle parking and turning area

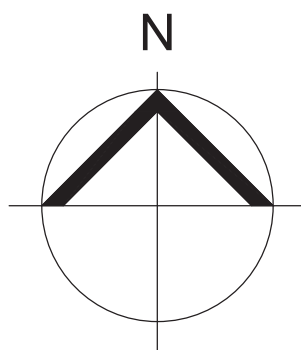

REV	DATE	AMENDMENT	
JOHNSTON CAVE ASSOCIATES ARCHITECTS			
Oxford: Henwood Studio Wootton Boars Hill Oxford OX1 5JX		London: 75 Cowcross Street London EC1M 6EL	
jca@johnstoncave.co.uk		www.johnstoncave.com 44 (0) 1865 865165	
GRANGE FARM AGRICULTURAL BARN WORKS SITE LOCATION AND BLOCK PLANS			
PLANNING	ISSUE	JOB	2683
DAR	DRAWN	SCALE	XX-XX
1:1250 / 200	SCALE	DATE	P1
12.05.26	DATE	REV	

SCALES CORRECT WHEN PLOTTED AT A1