
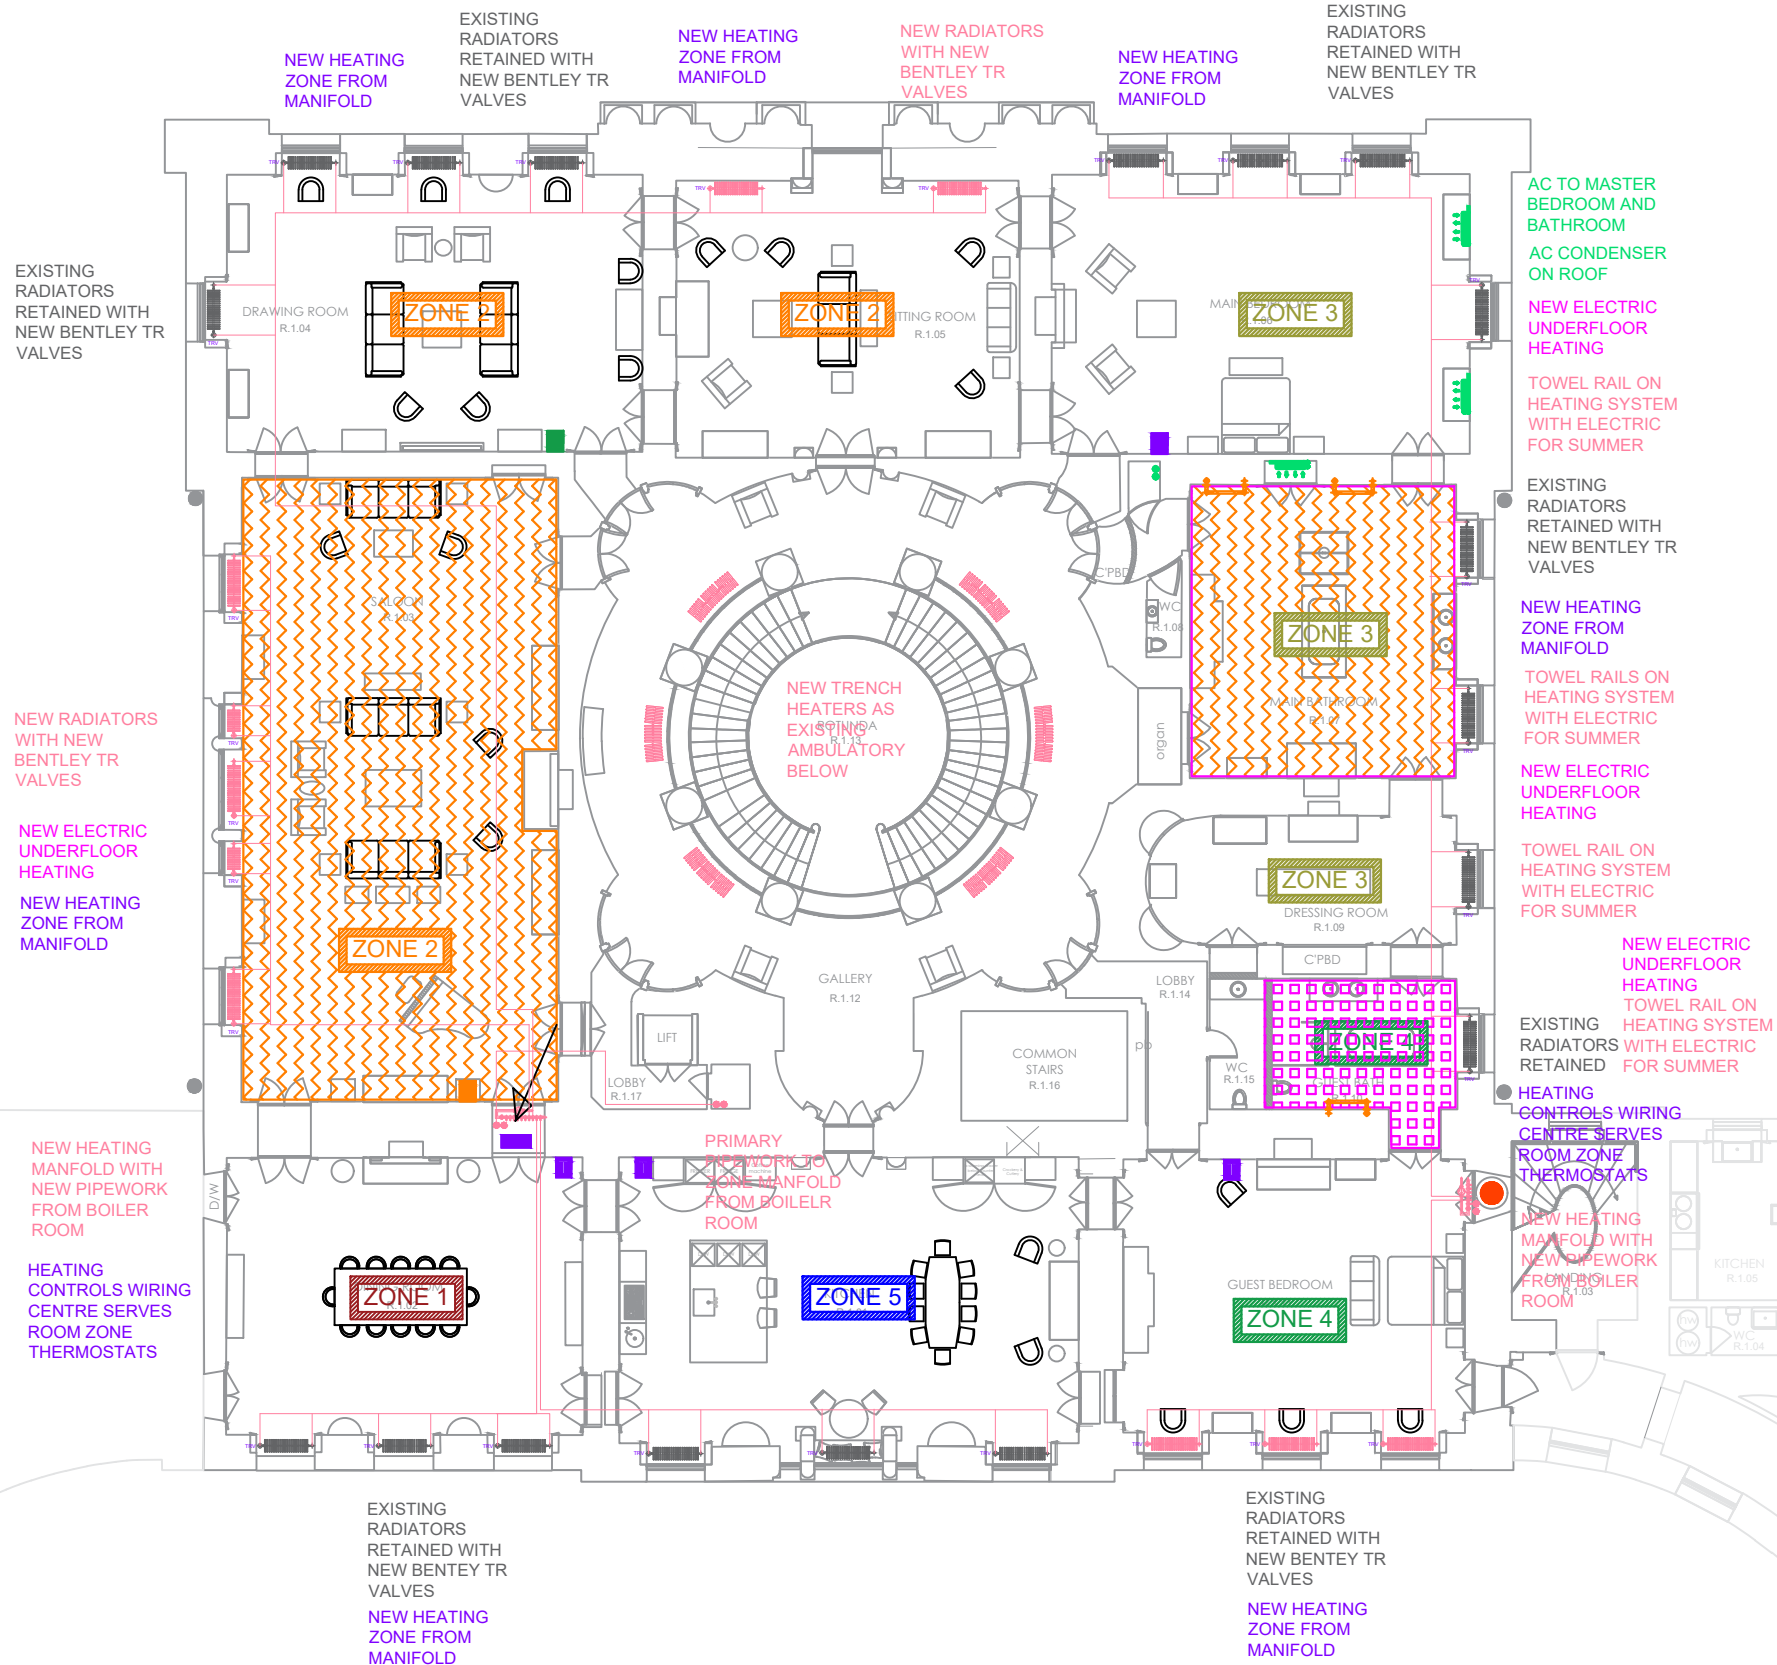
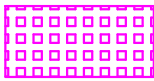


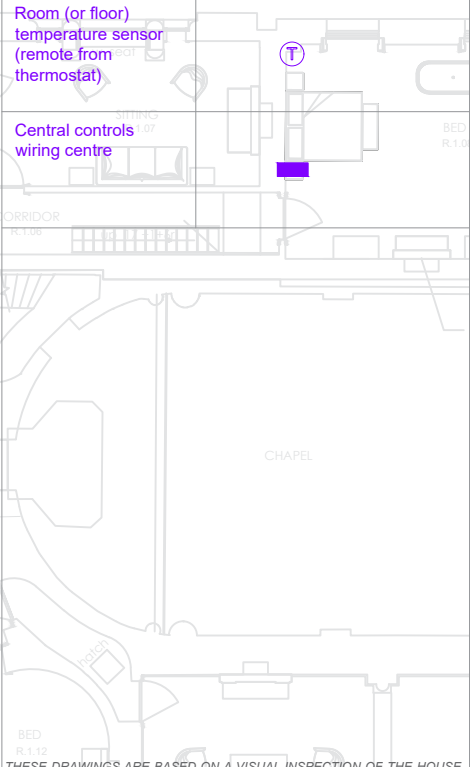

Boiler or internal heatpump	
External heatpump	
Steel panel radiator with local valve	
Multicolumn radiator with local valve	
Hydraulic UFH heating	
Electric UFH heating	
Towel warmer (hydraulic/electric or dual fuel)	
Heating manifold	
Heating pipework	
Thermostat with integral temperature sensor (unless remote sensor is used)	
Room (or floor) temperature sensor (remote from thermostat)	
Central controls wiring centre	
	
THESE DRAWINGS ARE BASED ON A VISUAL INSPECTION OF THE HOUSE ACCOMPANIED BY THE ORIGINAL INSTALLERS RECOLLECTION AND THE ONGOING EXPERIENCE OF THE HOUSE IN USE. IT IS NOT A DEFINITIVE RECORD OF THE INSTALLATION AND MAY CONTAIN INNACURACIES	
PROJECT NEW WARDOUR CASTLE	
LEVEL FIRST FLOOR LAYOUT	
SERVICE HEATING AND CONTROLS	
STAGE 4	
STAGE NAME TENDER ISSUE	REF/M11
RIBA STAGE STAGE 4	REVISION A