


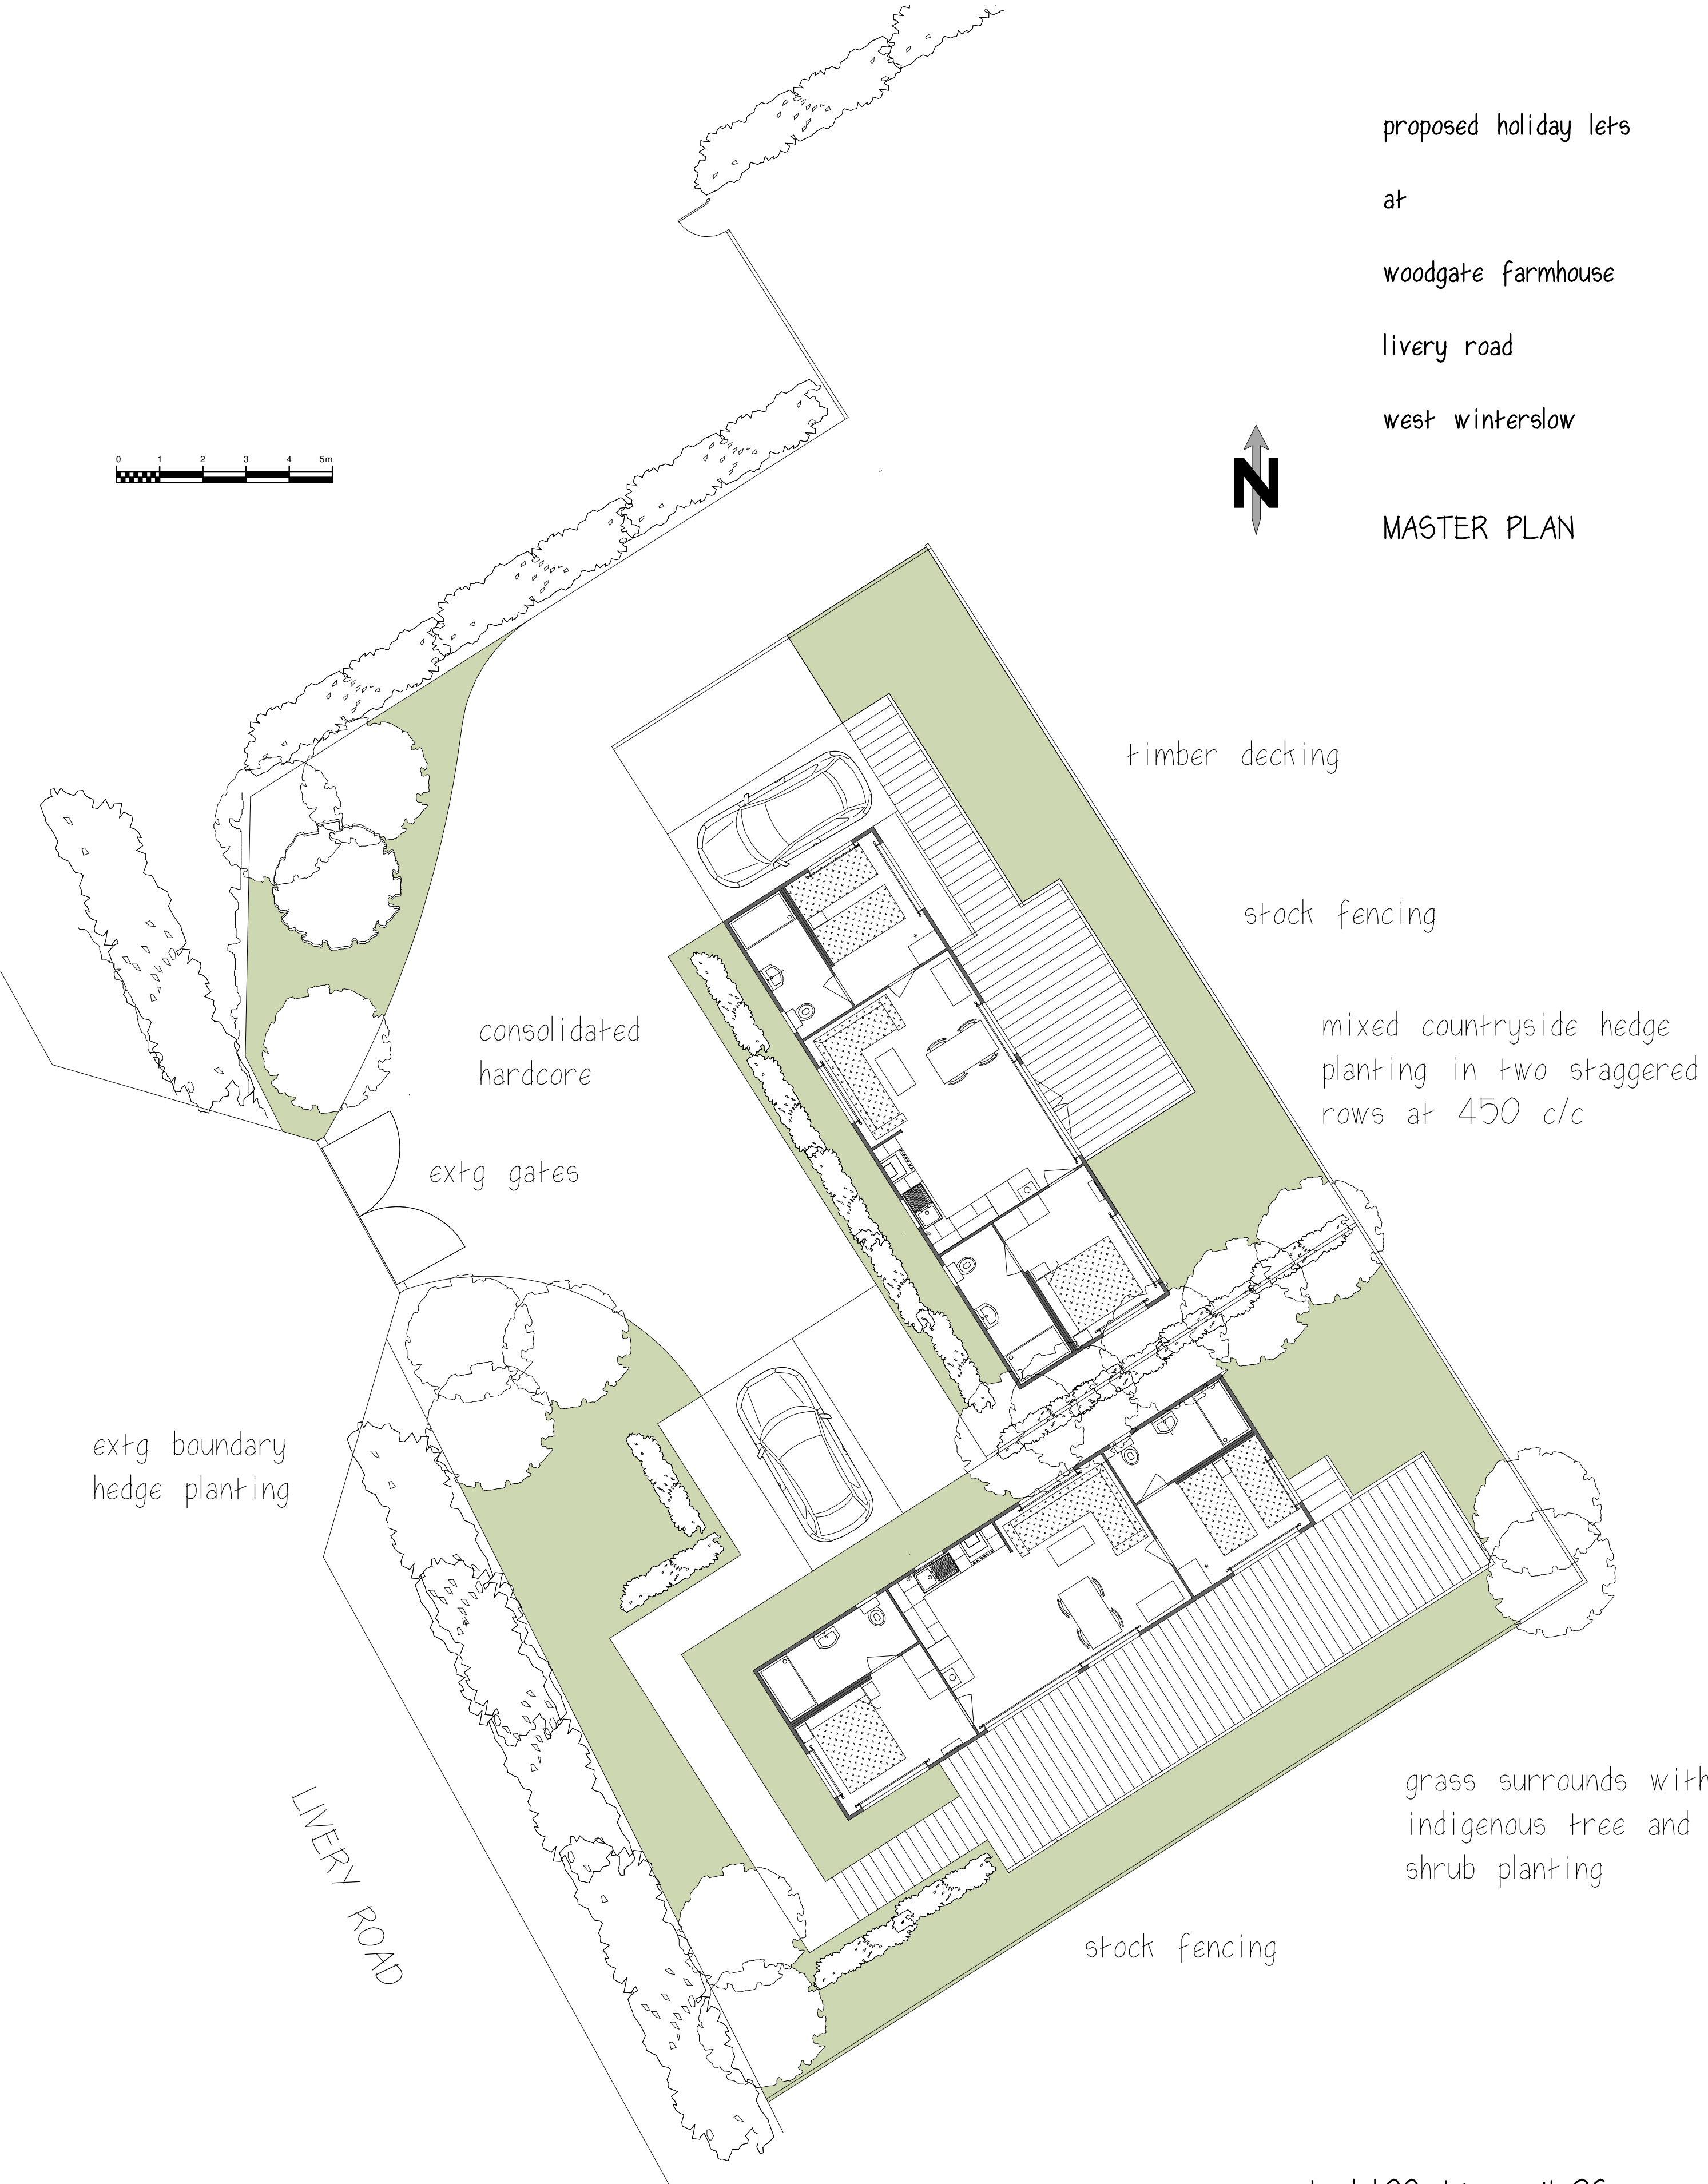

scale 1:100 date april 26

drawing no rww/p/102