



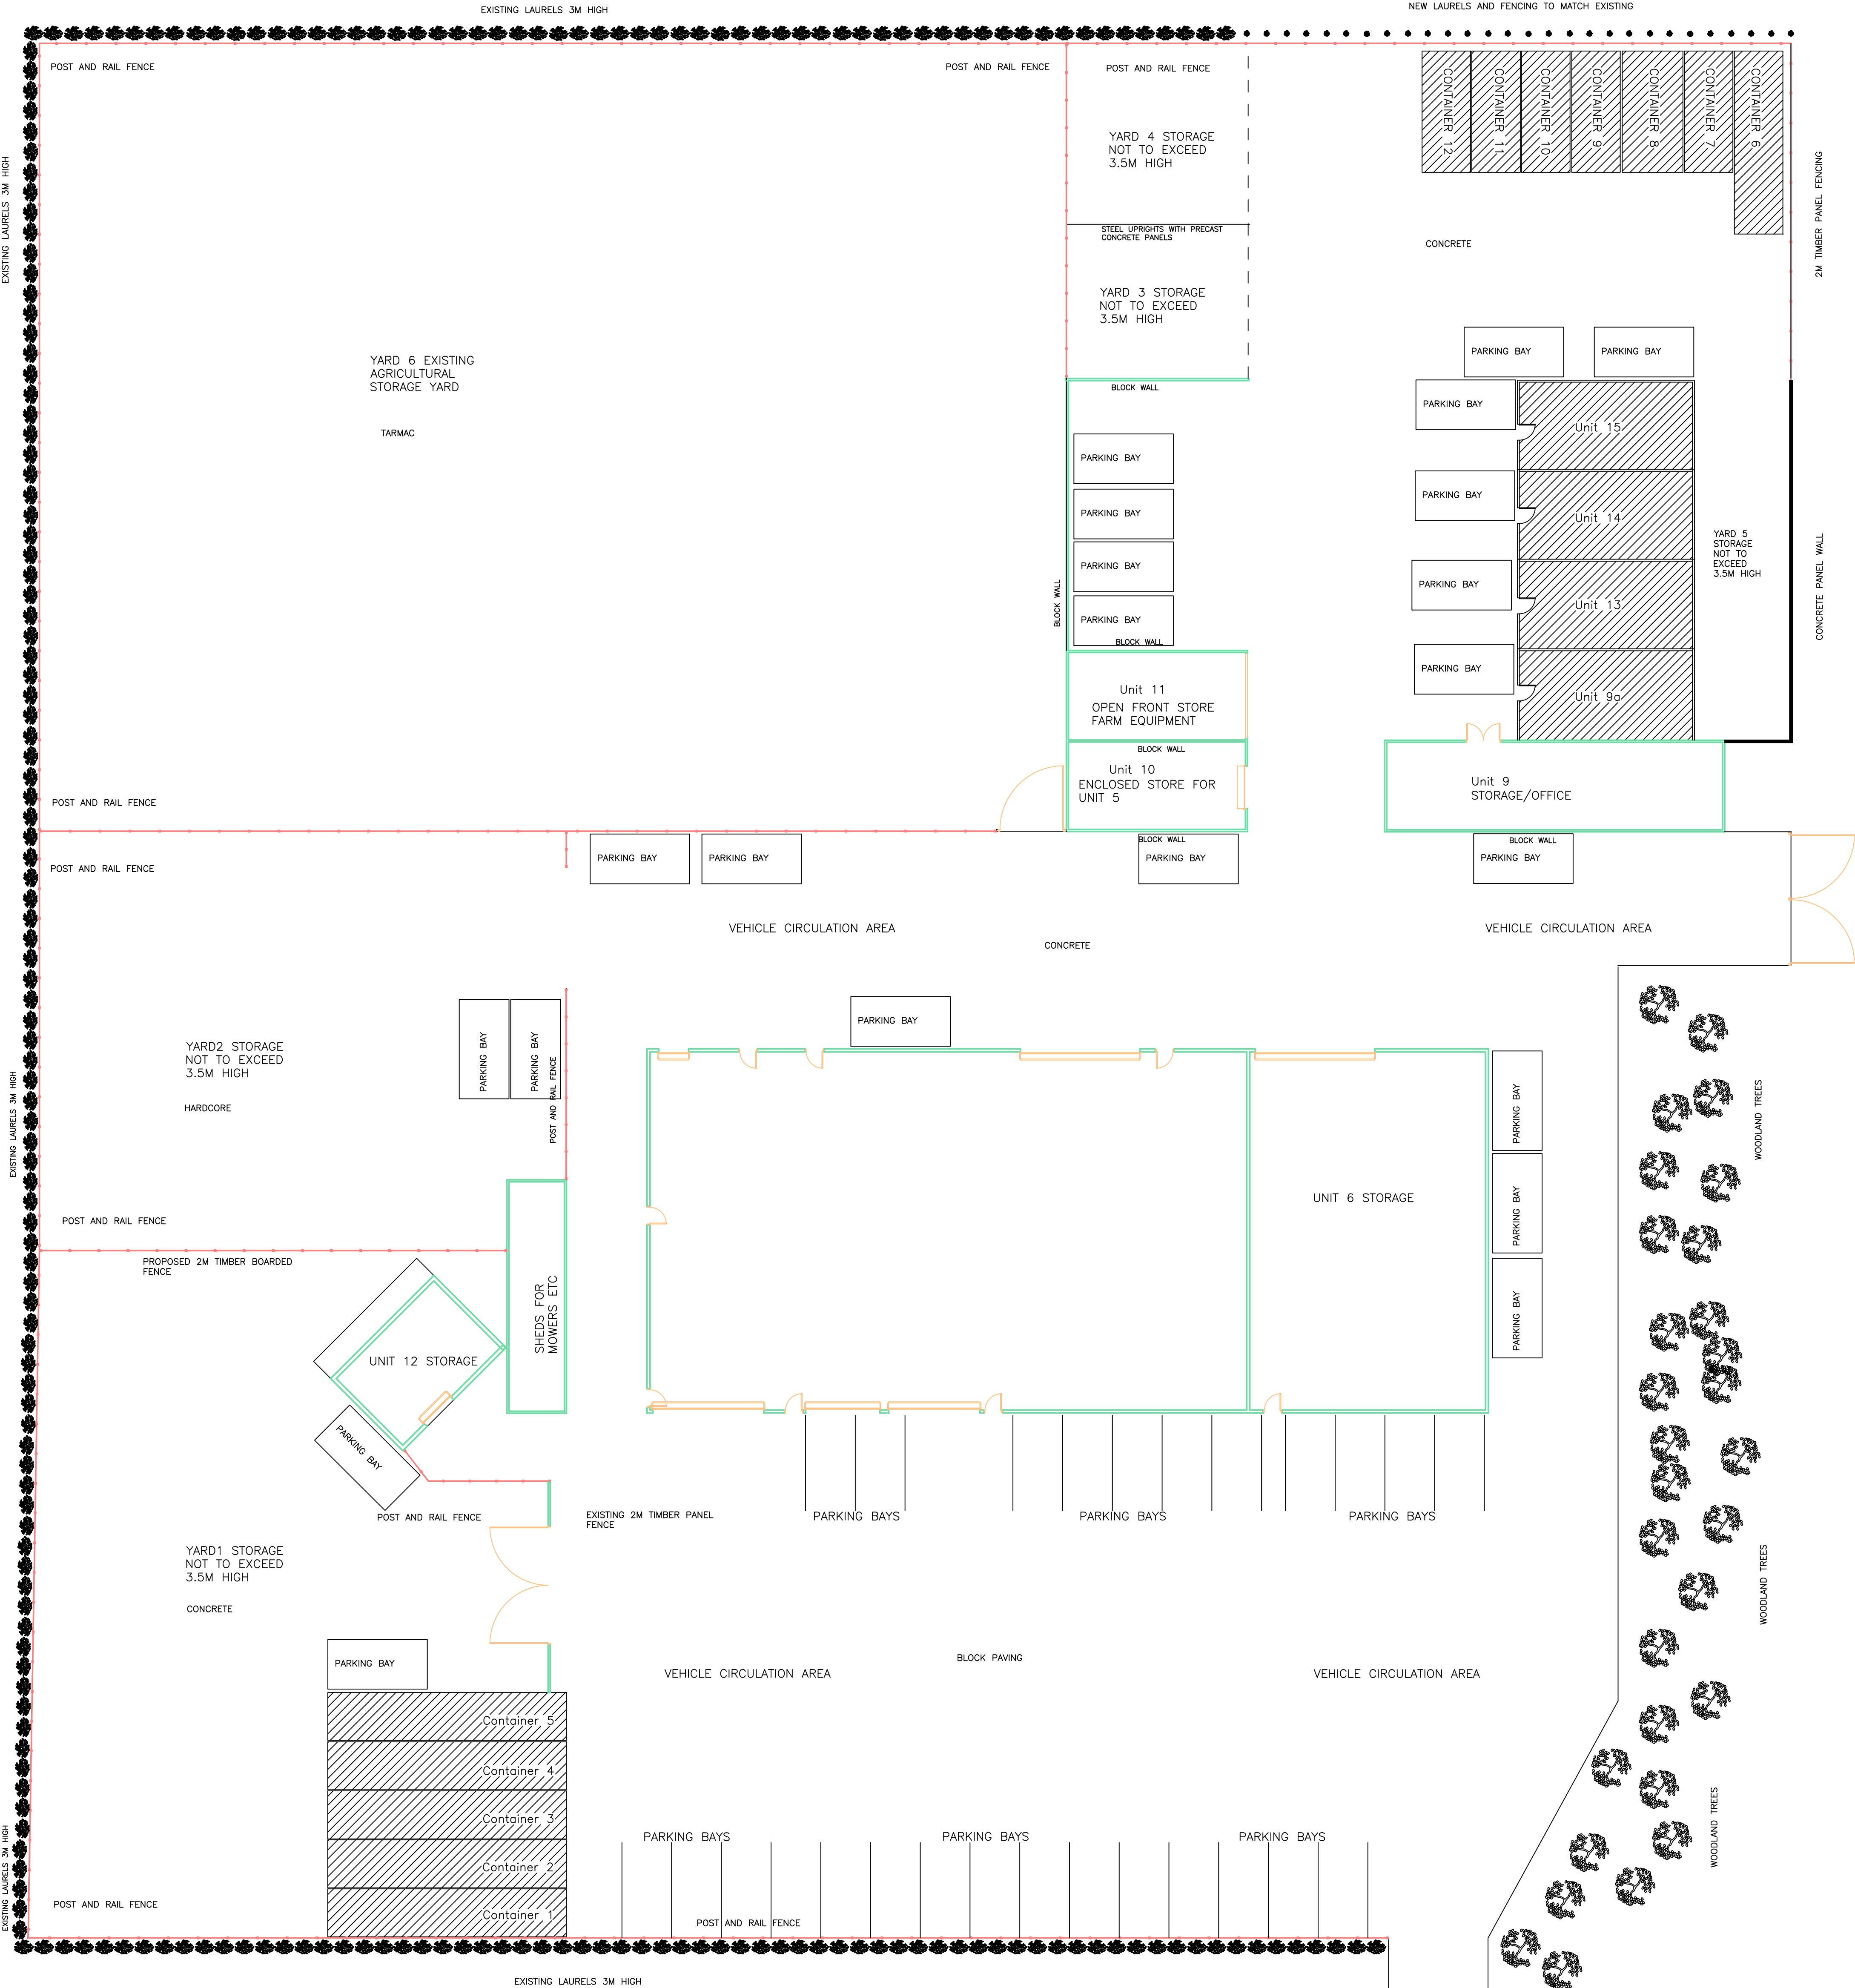

CLASS B8
STORAGE USE

SITE LAYOUT

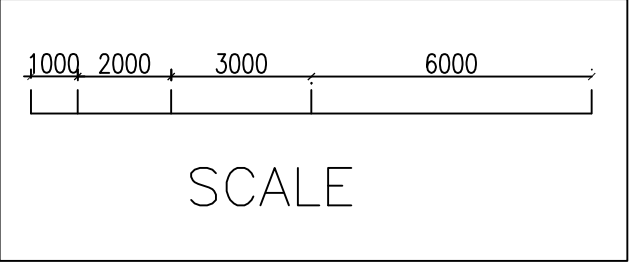

ADDRESS	MANOR HILL FARM PURTON SWINDON SN5 4EG
DATE	FEB 2026
SCALE	1:125 @ A0