


[illegible]

NOTES:

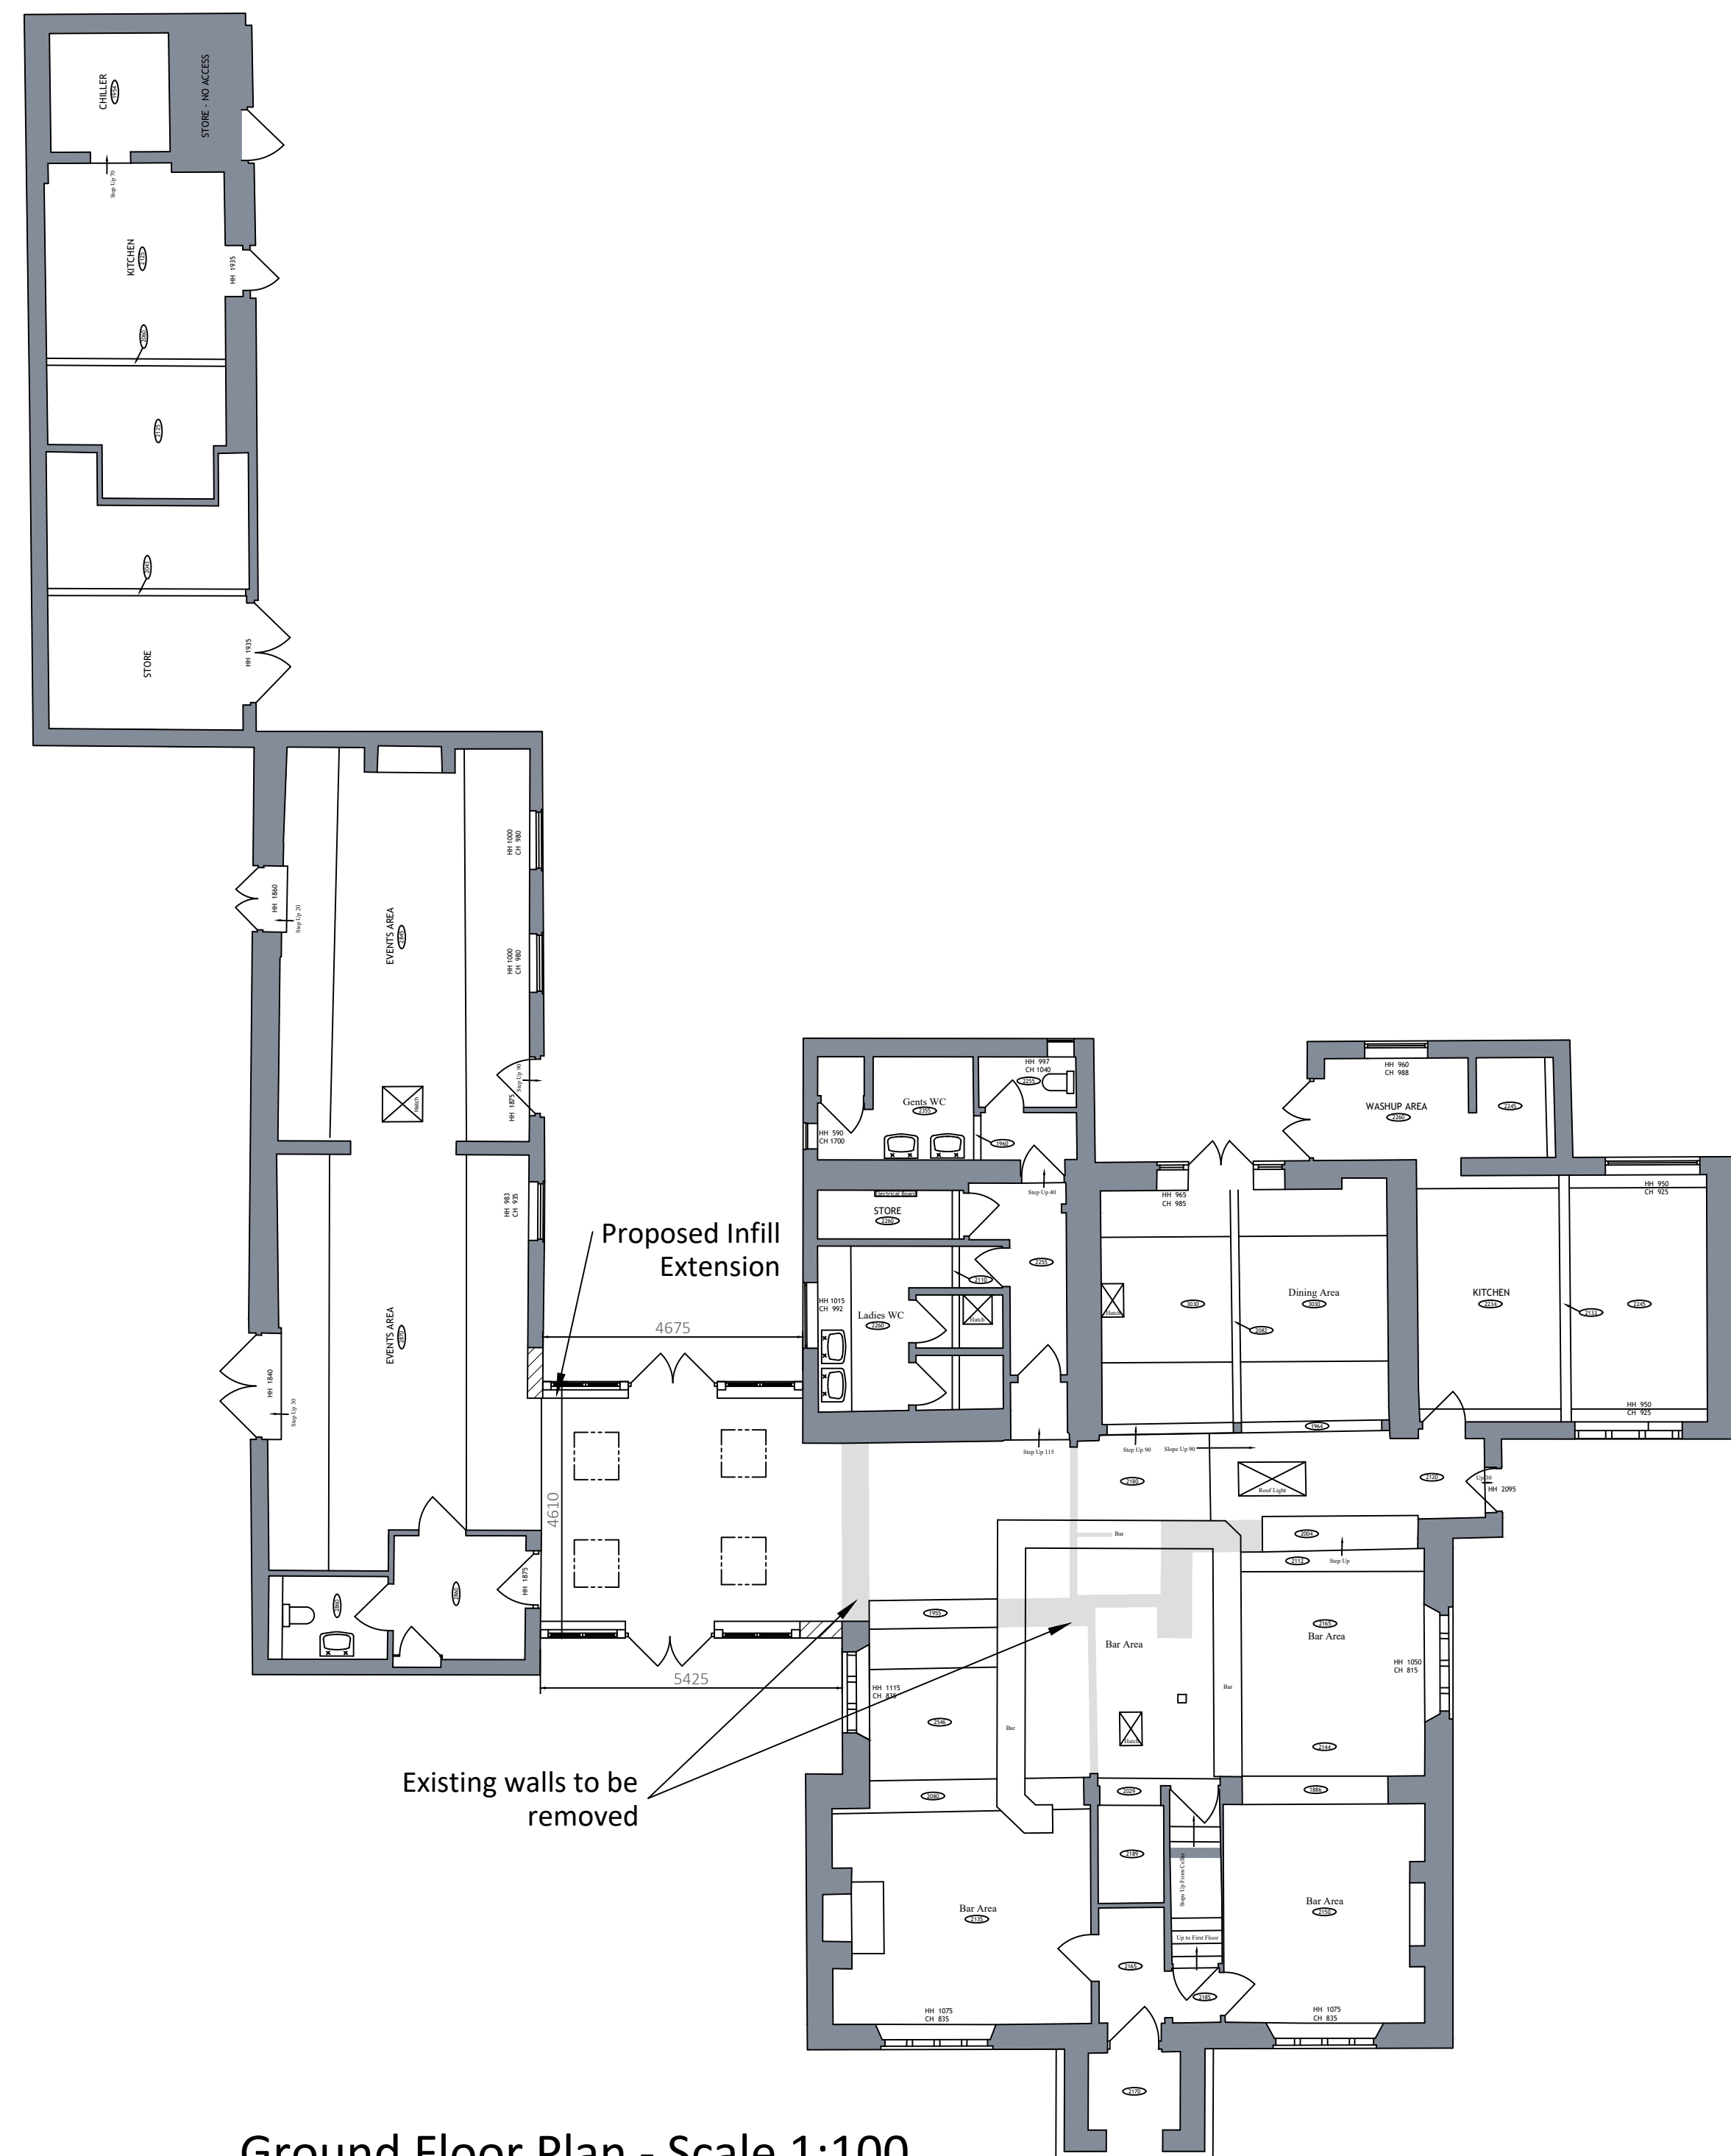

This drawing and design is copyright and must not be reproduced in part or in whole without prior written consent. Contractors must verify all dimensions on site before commencing work or preparing shop drawings.

TITLE: Proposed Plans

PROJECT: The White Horse, Extension

SCALE AT A1: 1:100	DATE: March 2026	DRAWN: DK
PROJECT NO: KD-12	DRAWING NO: KD-12-01	REV:

