



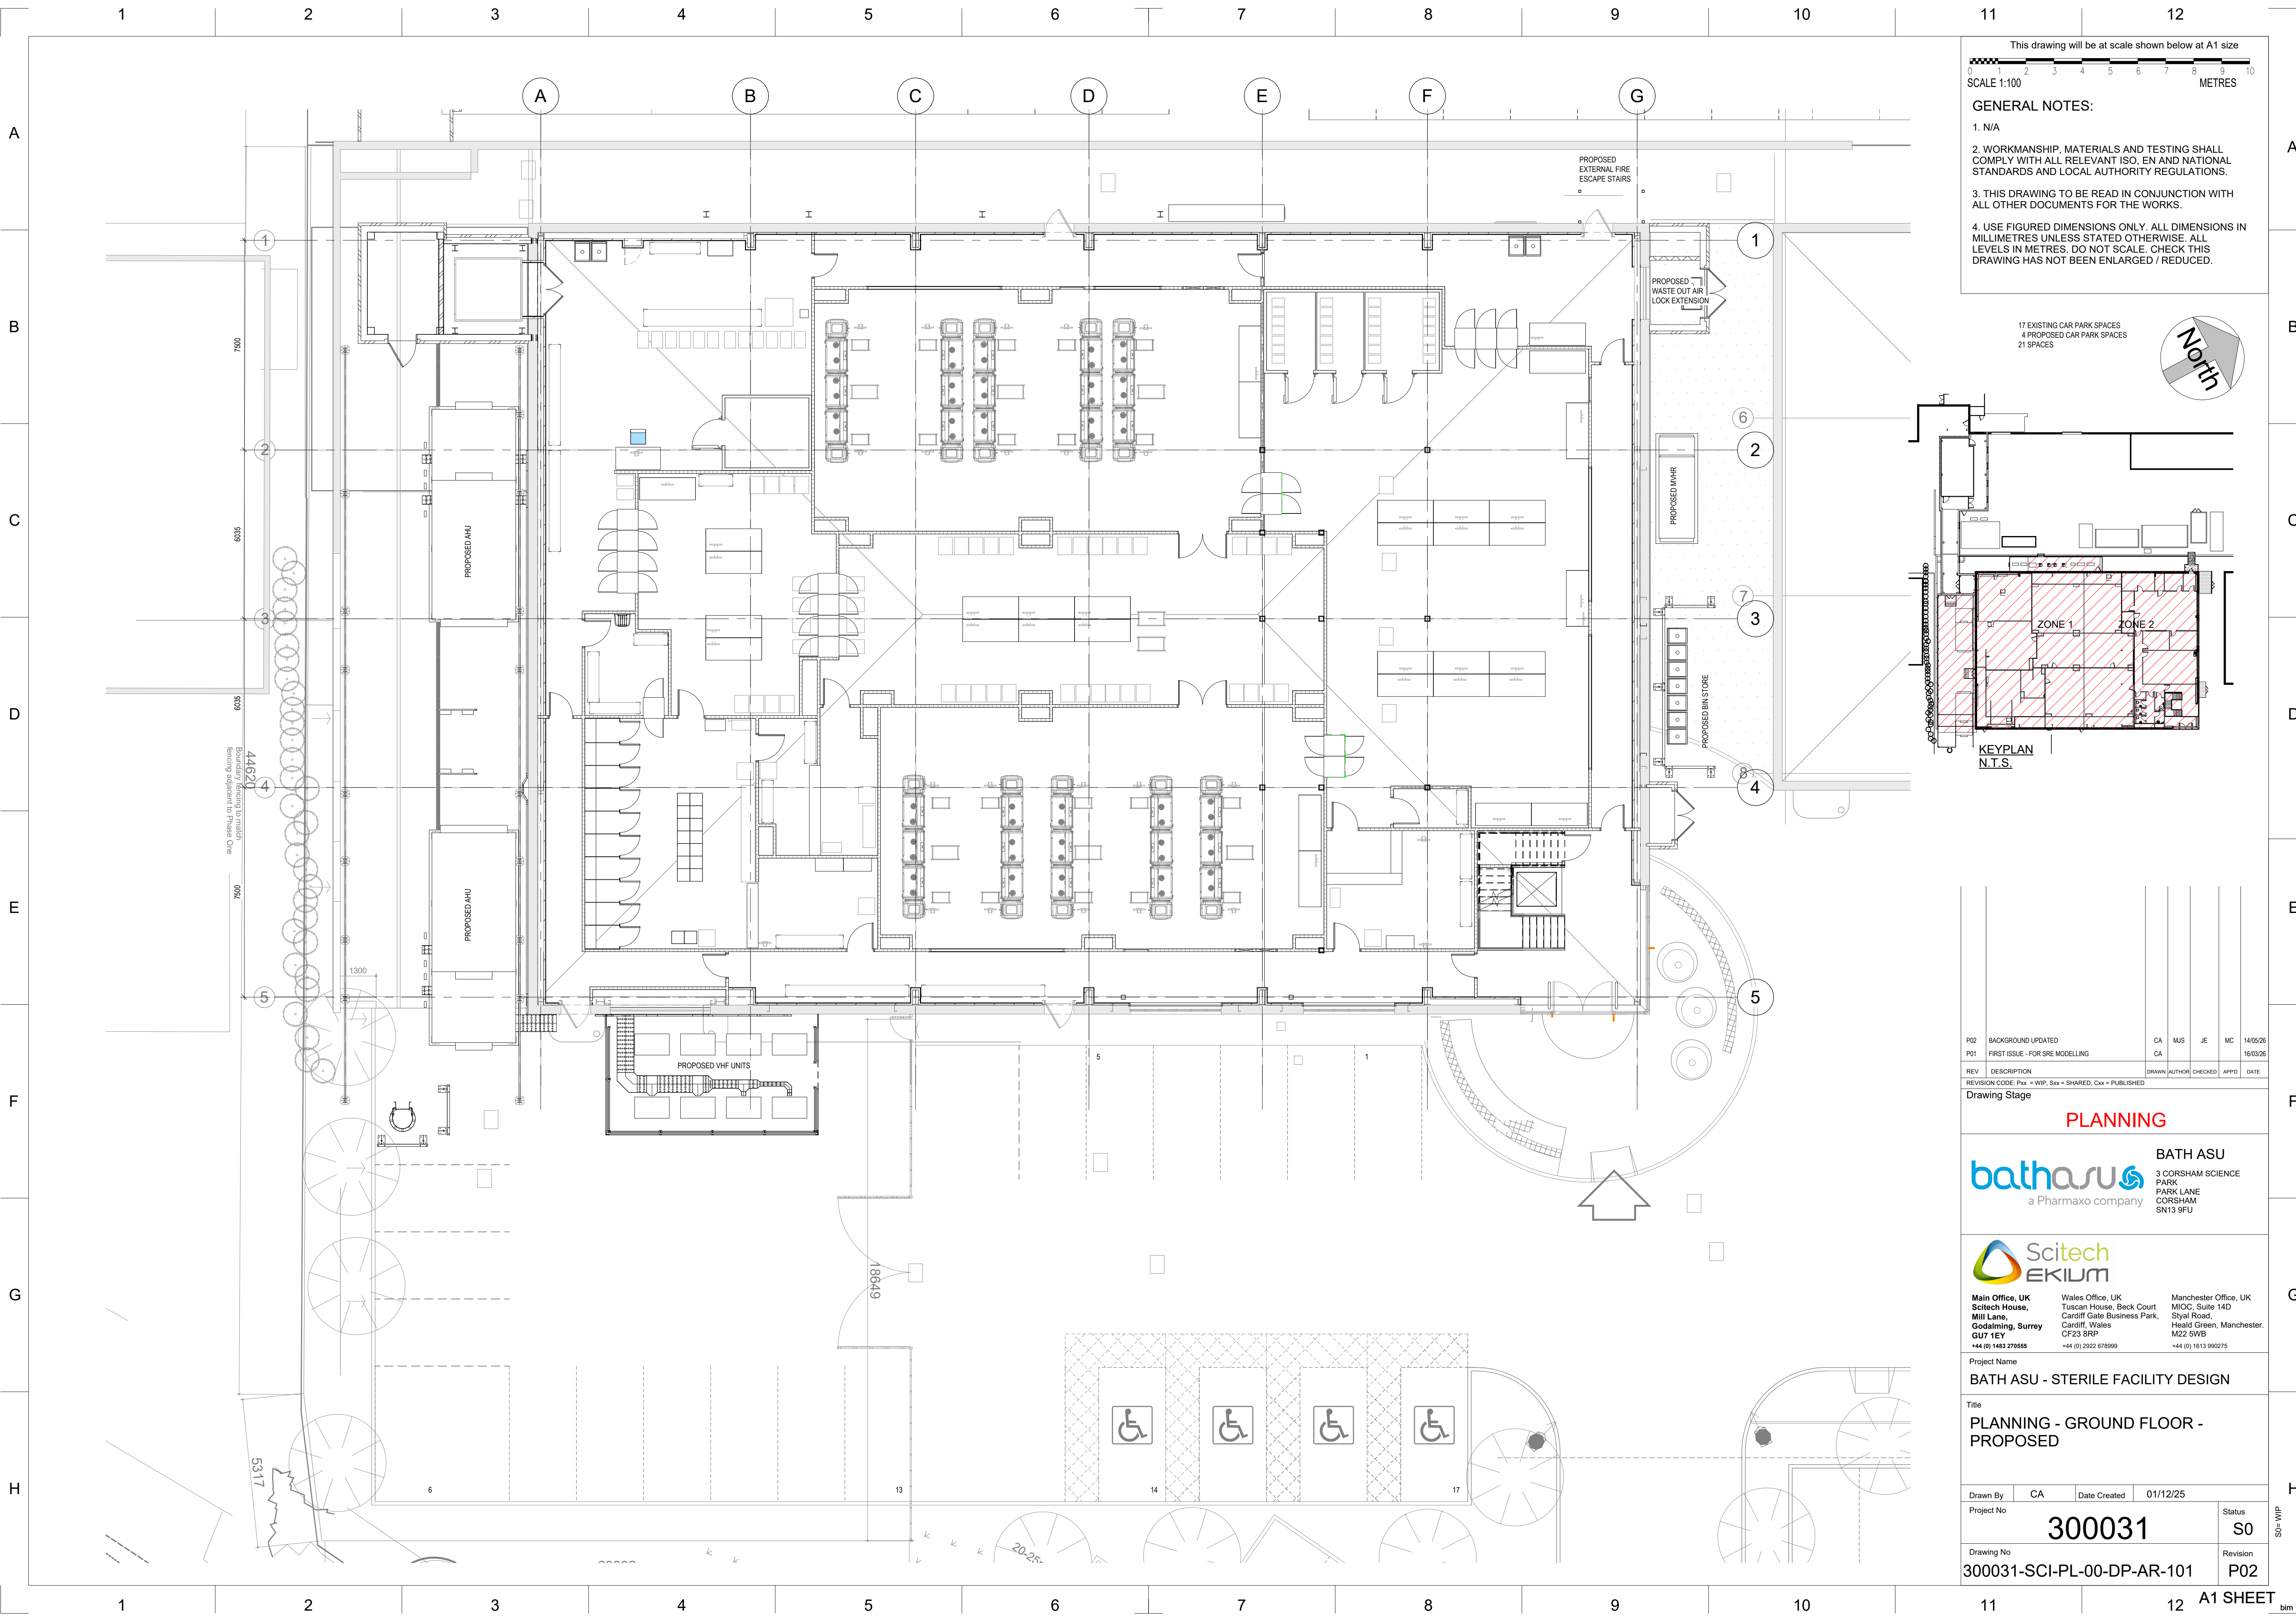


This drawing will be at scale shown below at A1 size
0 1 2 3 4 5 6 7 8 9 10
SCALE 1:100 METRES

GENERAL NOTES:

1. N/A
2. WORKMANSHIP, MATERIALS AND TESTING SHALL COMPLY WITH ALL RELEVANT ISO, EN AND NATIONAL STANDARDS AND LOCAL AUTHORITY REGULATIONS.
3. THIS DRAWING TO BE READ IN CONJUNCTION WITH ALL OTHER DOCUMENTS FOR THE WORKS.
4. USE FIGURED DIMENSIONS ONLY. ALL DIMENSIONS IN MILLIMETRES UNLESS STATED OTHERWISE. ALL LEVELS IN METRES. DO NOT SCALE. CHECK THIS DRAWING HAS NOT BEEN ENLARGED / REDUCED.

17 EXISTING CAR PARK SPACES
4 PROPOSED CAR PARK SPACES
21 SPACES

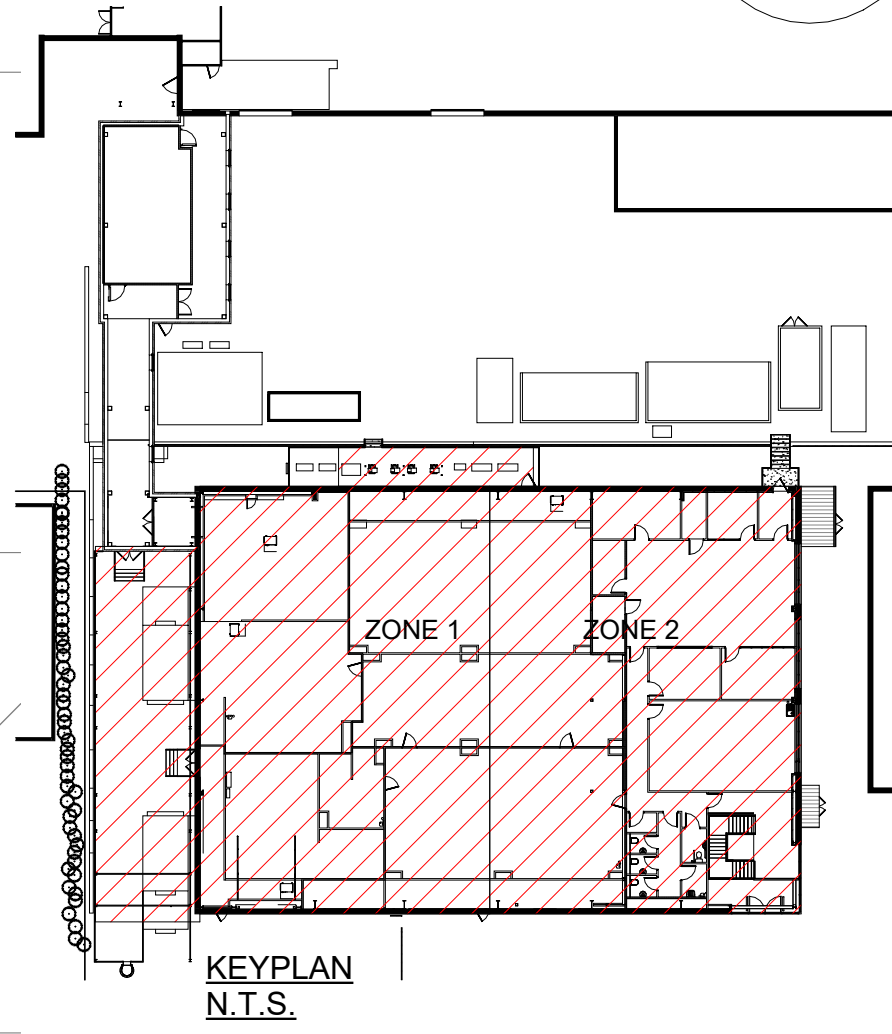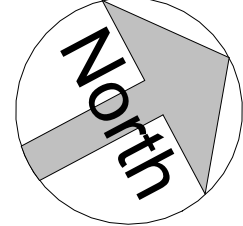

KEYPLAN
N.T.S.

P02	BACKGROUND UPDATED	CA	MIS	JE	MC	14/05/26
P01	FIRST ISSUE - FOR SRE MODELLING	CA				16/03/26
REV	DESCRIPTION	DRAWN	AUTHOR	CHECKED	APPRO	DATE

REVISION CODE: Pxx = WIP, Sxx = SHARED, Cxx = PUBLISHED

Drawing Stage
PLANNING

bathasru
a Pharmaxo company

BATH ASU
3 CORSHAM SCIENCE
PARK
PARK LANE
CORSHAM
SN13 9FU

Scitech
EKUM

Main Office, UK
Scitech House,
Mill Lane,
Godalming, Surrey
GU7 1EY
+44 (0) 1483 270555

Wales Office, UK
Tuscan House, Beck Court
Cardiff Gate Business Park,
Cardiff, Wales
CF23 8RP
+44 (0) 2922 678999

Manchester Office, UK
MIOC, Suite 14D
Styal Road,
Heald Green, Manchester,
M22 5WB
+44 (0) 1613 990275

Project Name
BATH ASU - STERILE FACILITY DESIGN

Title
PLANNING - GROUND FLOOR - PROPOSED

Drawn By	CA	Date Created	01/12/25	Status	S0
Project No	300031			Revision	P02
Drawing No	300031-SCI-PL-00-DP-AR-101				