


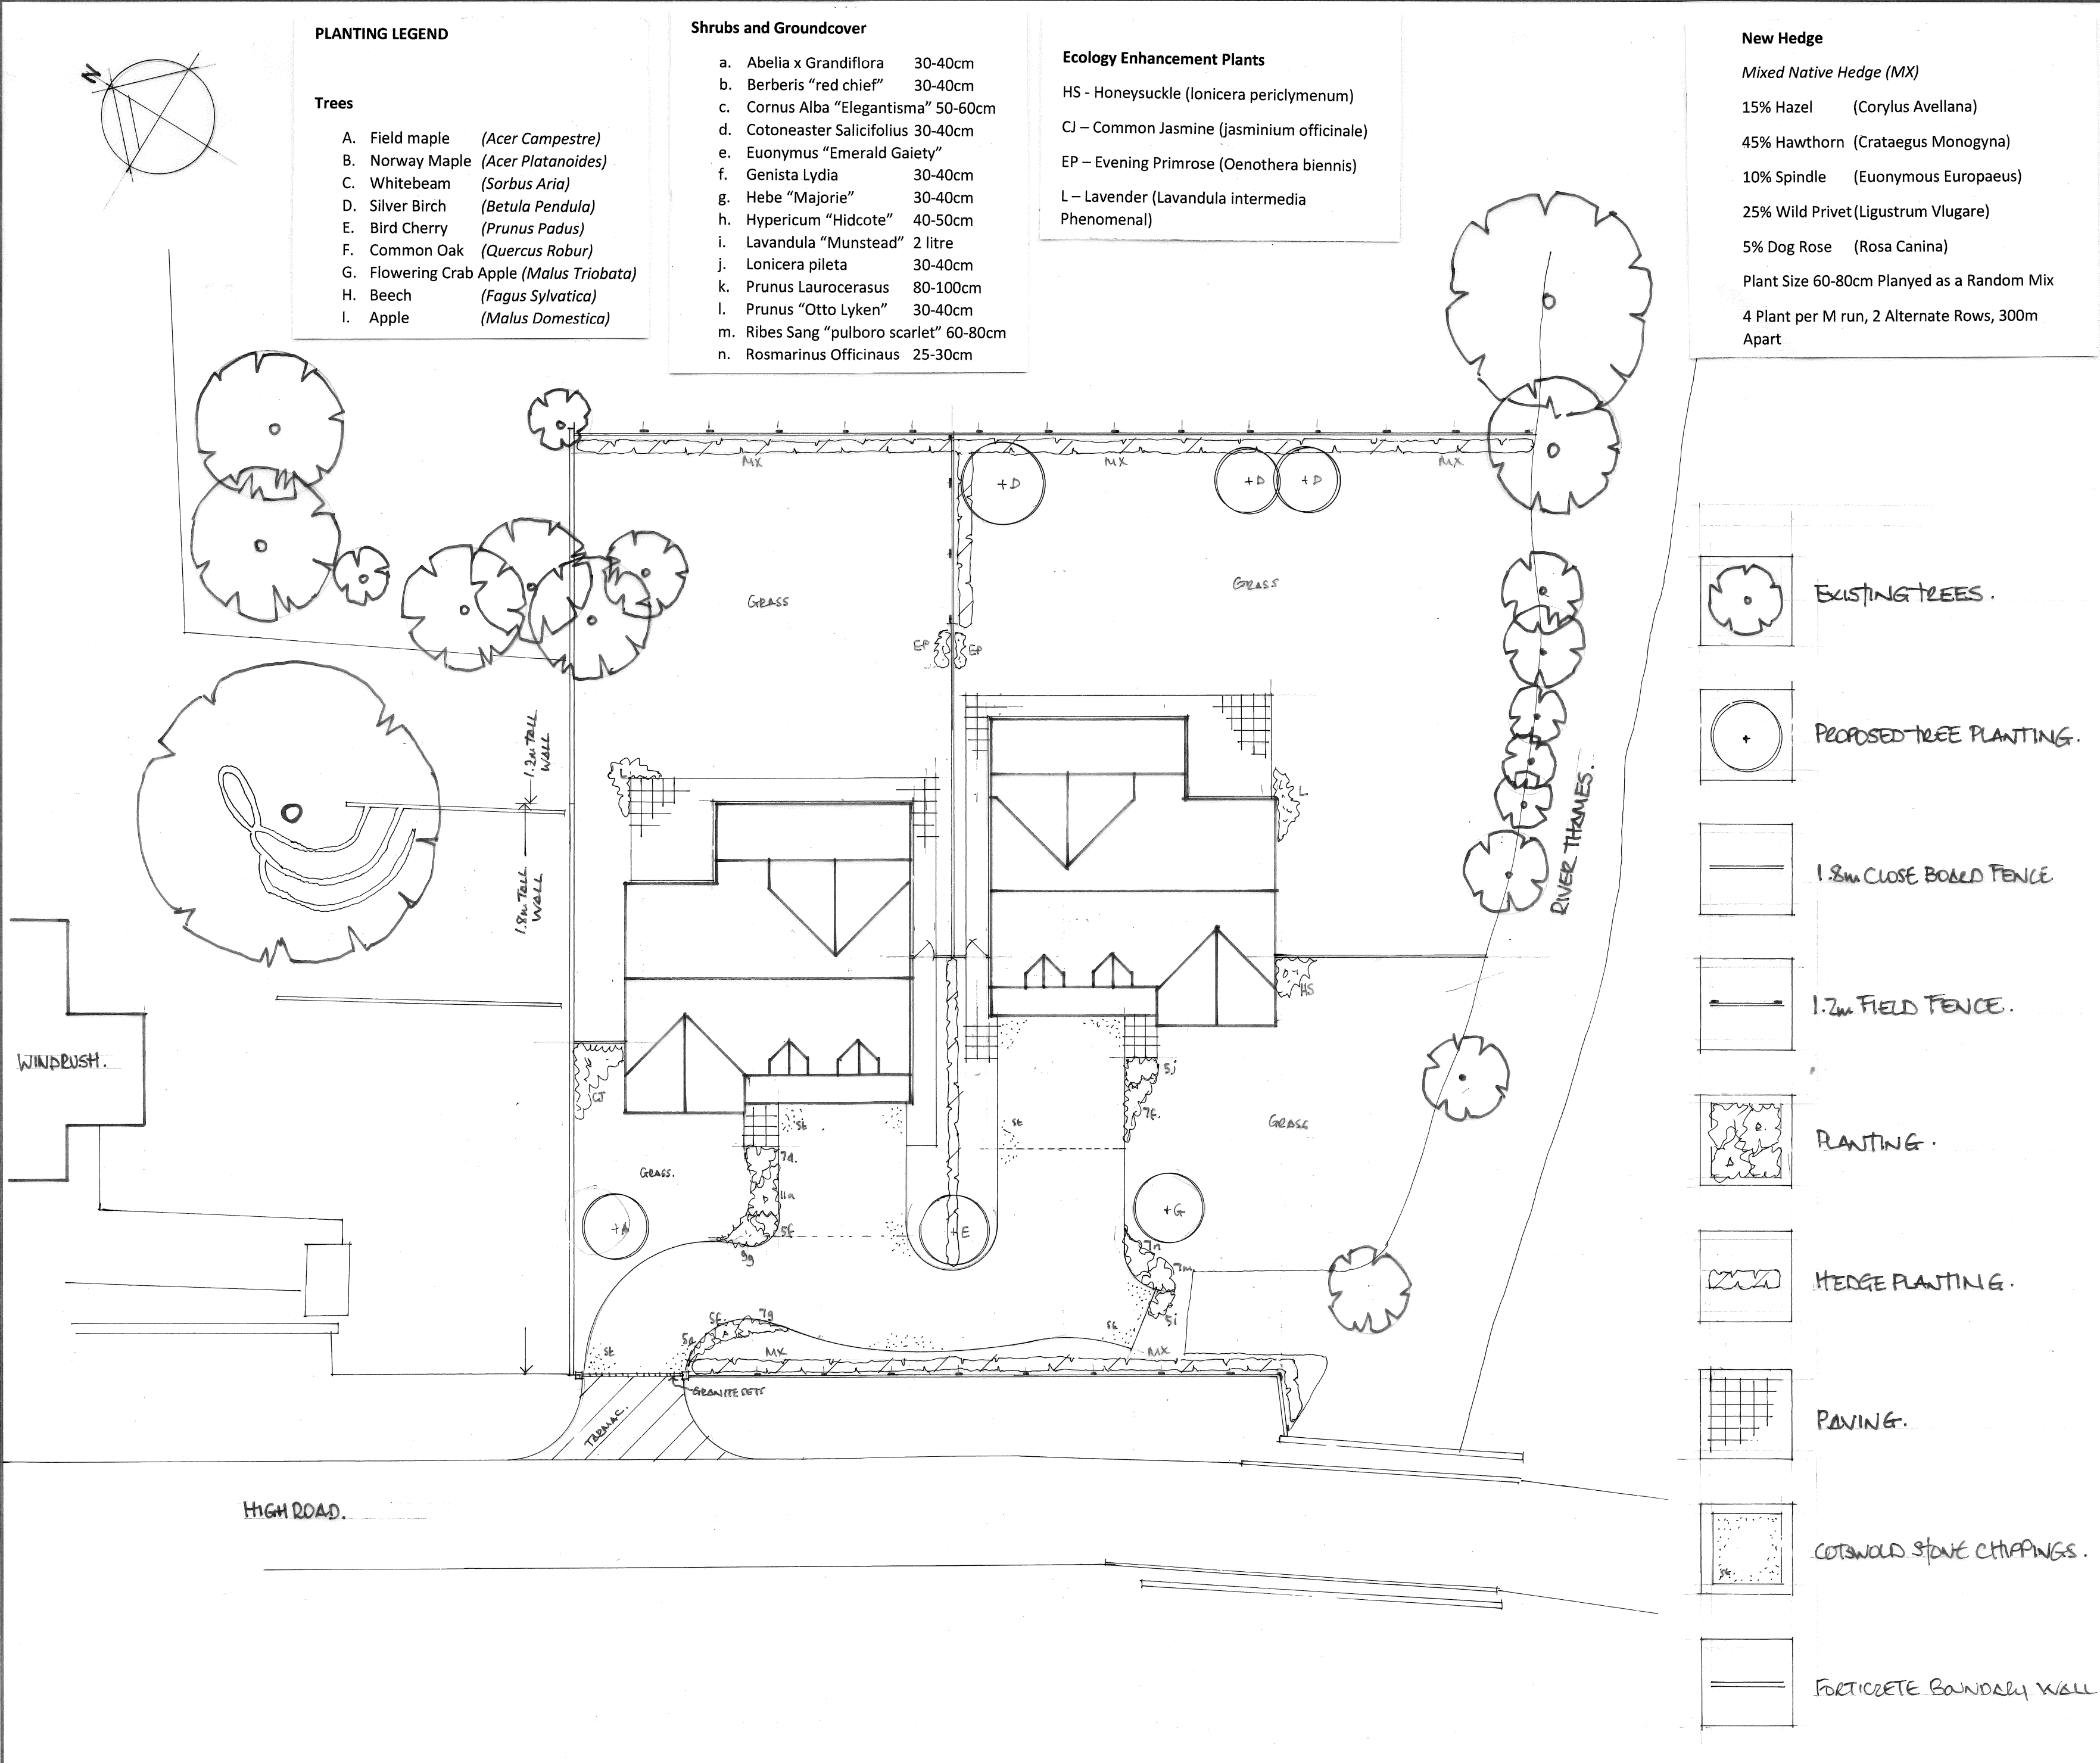

- PLANTING LEGEND**
- Trees**
- A. Field maple (*Acer Campestre*)
 - B. Norway Maple (*Acer Platanoides*)
 - C. Whitebeam (*Sorbus Aria*)
 - D. Silver Birch (*Betula Pendula*)
 - E. Bird Cherry (*Prunus Padus*)
 - F. Common Oak (*Quercus Robur*)
 - G. Flowering Crab Apple (*Malus Triobata*)
 - H. Beech (*Fagus Sylvatica*)
 - I. Apple (*Malus Domestica*)

- Shrubs and Groundcover**
- a. Abelia x Grandiflora 30-40cm
 - b. Berberis "red chief" 30-40cm
 - c. Cornus Alba "Elegantisma" 50-60cm
 - d. Cotoneaster Salicifolius 30-40cm
 - e. Euonymus "Emerald Gaiety"
 - f. Genista Lydia 30-40cm
 - g. Hebe "Majorie" 30-40cm
 - h. Hypericum "Hidcote" 40-50cm
 - i. Lavandula "Munstead" 2 litre
 - j. Lonicera pileta 30-40cm
 - k. Prunus Laurocerasus 80-100cm
 - l. Prunus "Otto Lyken" 30-40cm
 - m. Ribes Sang "pulbora scarlet" 60-80cm
 - n. Rosmarinus Officinaus 25-30cm

- Ecology Enhancement Plants**
- HS - Honeysuckle (*Lonicera periclymenum*)
 - CJ - Common Jasmine (*Jasminum officinale*)
 - EP - Evening Primrose (*Oenothera biennis*)
 - L - Lavender (*Lavandula intermedia* Phenomenal)

- New Hedge**
- Mixed Native Hedge (MX)*
- 15% Hazel (*Corylus Avellana*)
 - 45% Hawthorn (*Crataegus Monogyna*)
 - 10% Spindle (*Euonymous Europaeus*)
 - 25% Wild Privet (*Ligustrum Vlugare*)
 - 5% Dog Rose (*Rosa Canina*)
- Plant Size 60-80cm Planted as a Random Mix
- 4 Plant per M run, 2 Alternate Rows, 300m Apart

NOTES:
All dimensions must be checked on site and not scaled from this drawing.

A		
	Date	Revisions

©copyright

Client
PORTRIDGE HOMES (Cotswolds) LTD.

Job Title
**LAND ADJOINING WINDRUSH,
HIGH ROAD, ASHTON KEYNES,
WILTS, SN6 6NX.**

Drawing Title
LANDSCAPING PLAN.

Scale
1:200

Date
NOV 2025

Drawn by
IJH

Drg No.
AK/025/04

Rev.