



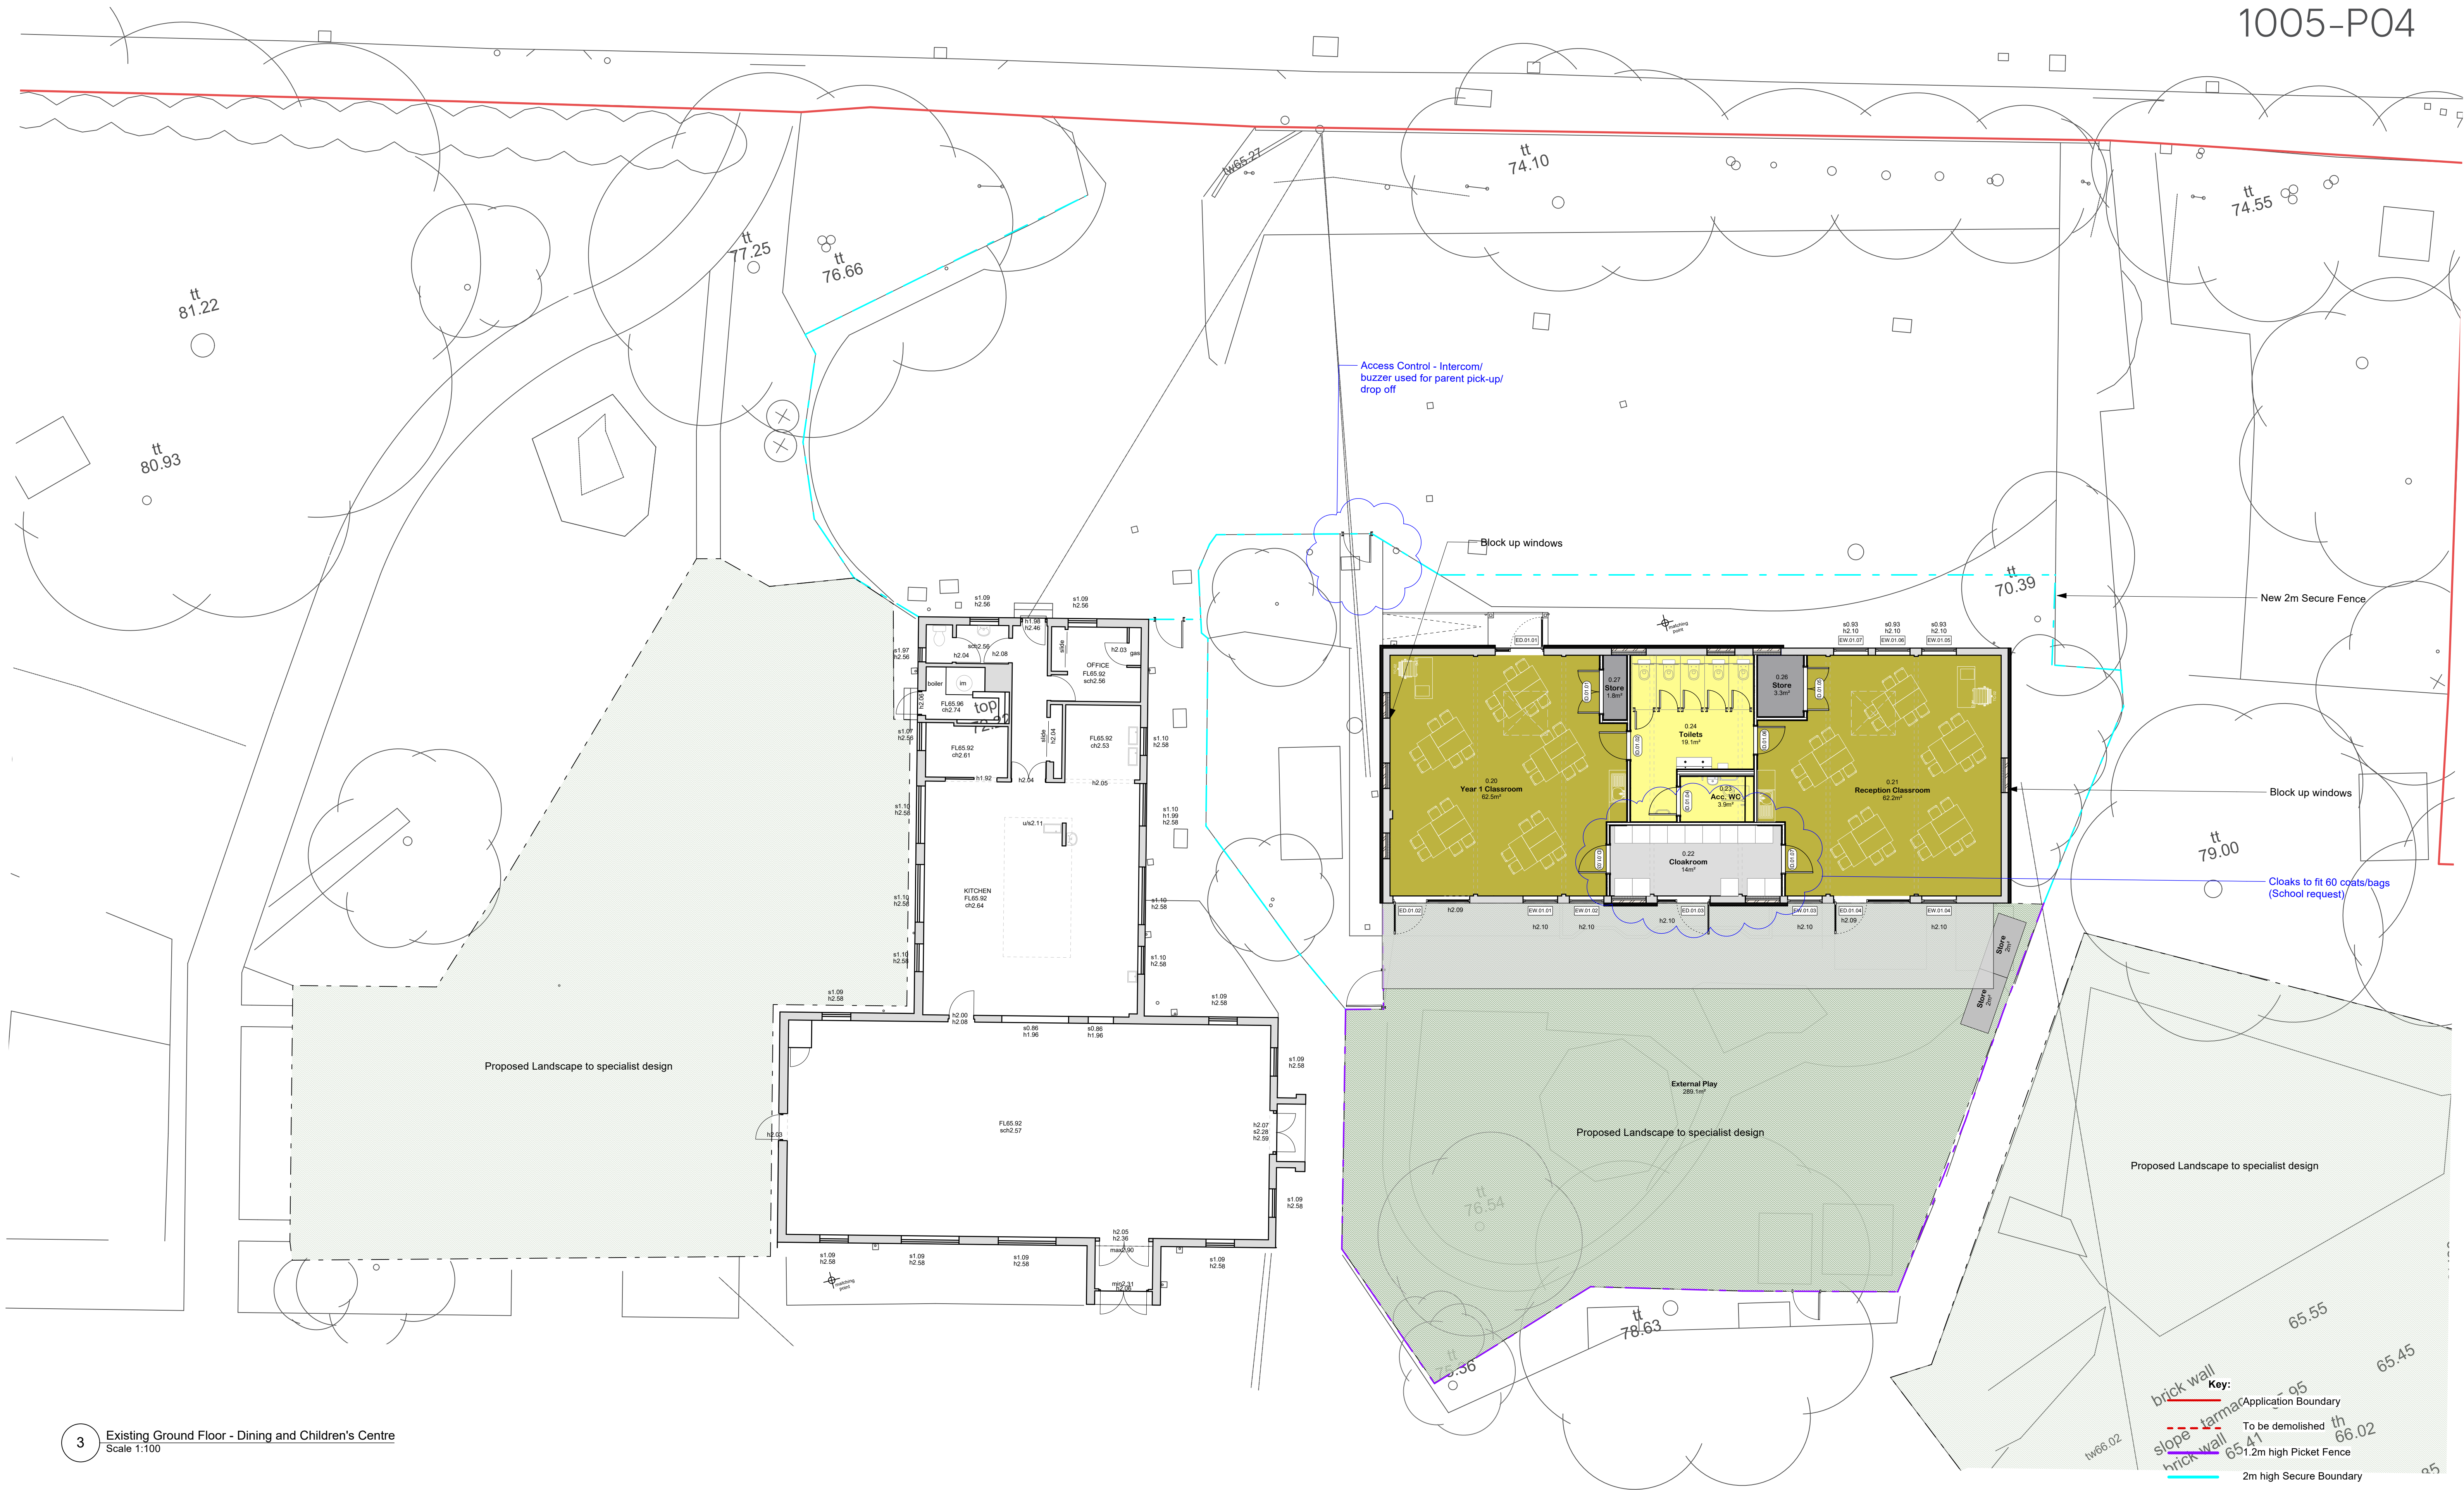

3 Existing Ground Floor - Dining and Children's Centre
Scale 1:100

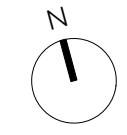

#	Date	Revision Note
P01.01	10/02/2026	Stage 2 draft
P02	16/03/2026	Stage 3 Draft Issue
P02.01	16/04/2026	Updated Plans
P03	20/05/2026	Stage 3 For comment
P04	27/05/2026	Permitted Development Issue

Frogwell Primary School | Chippenham

Created: February 2026

Proposed Ground Floor - Childrens
Centre

Drawing No: 2425-FTP-ZZ-FS00-DR-A-1005

Project Ref: 7427

Status: S4 - For PD Submission

1:100 @ A1

Rev: P04