


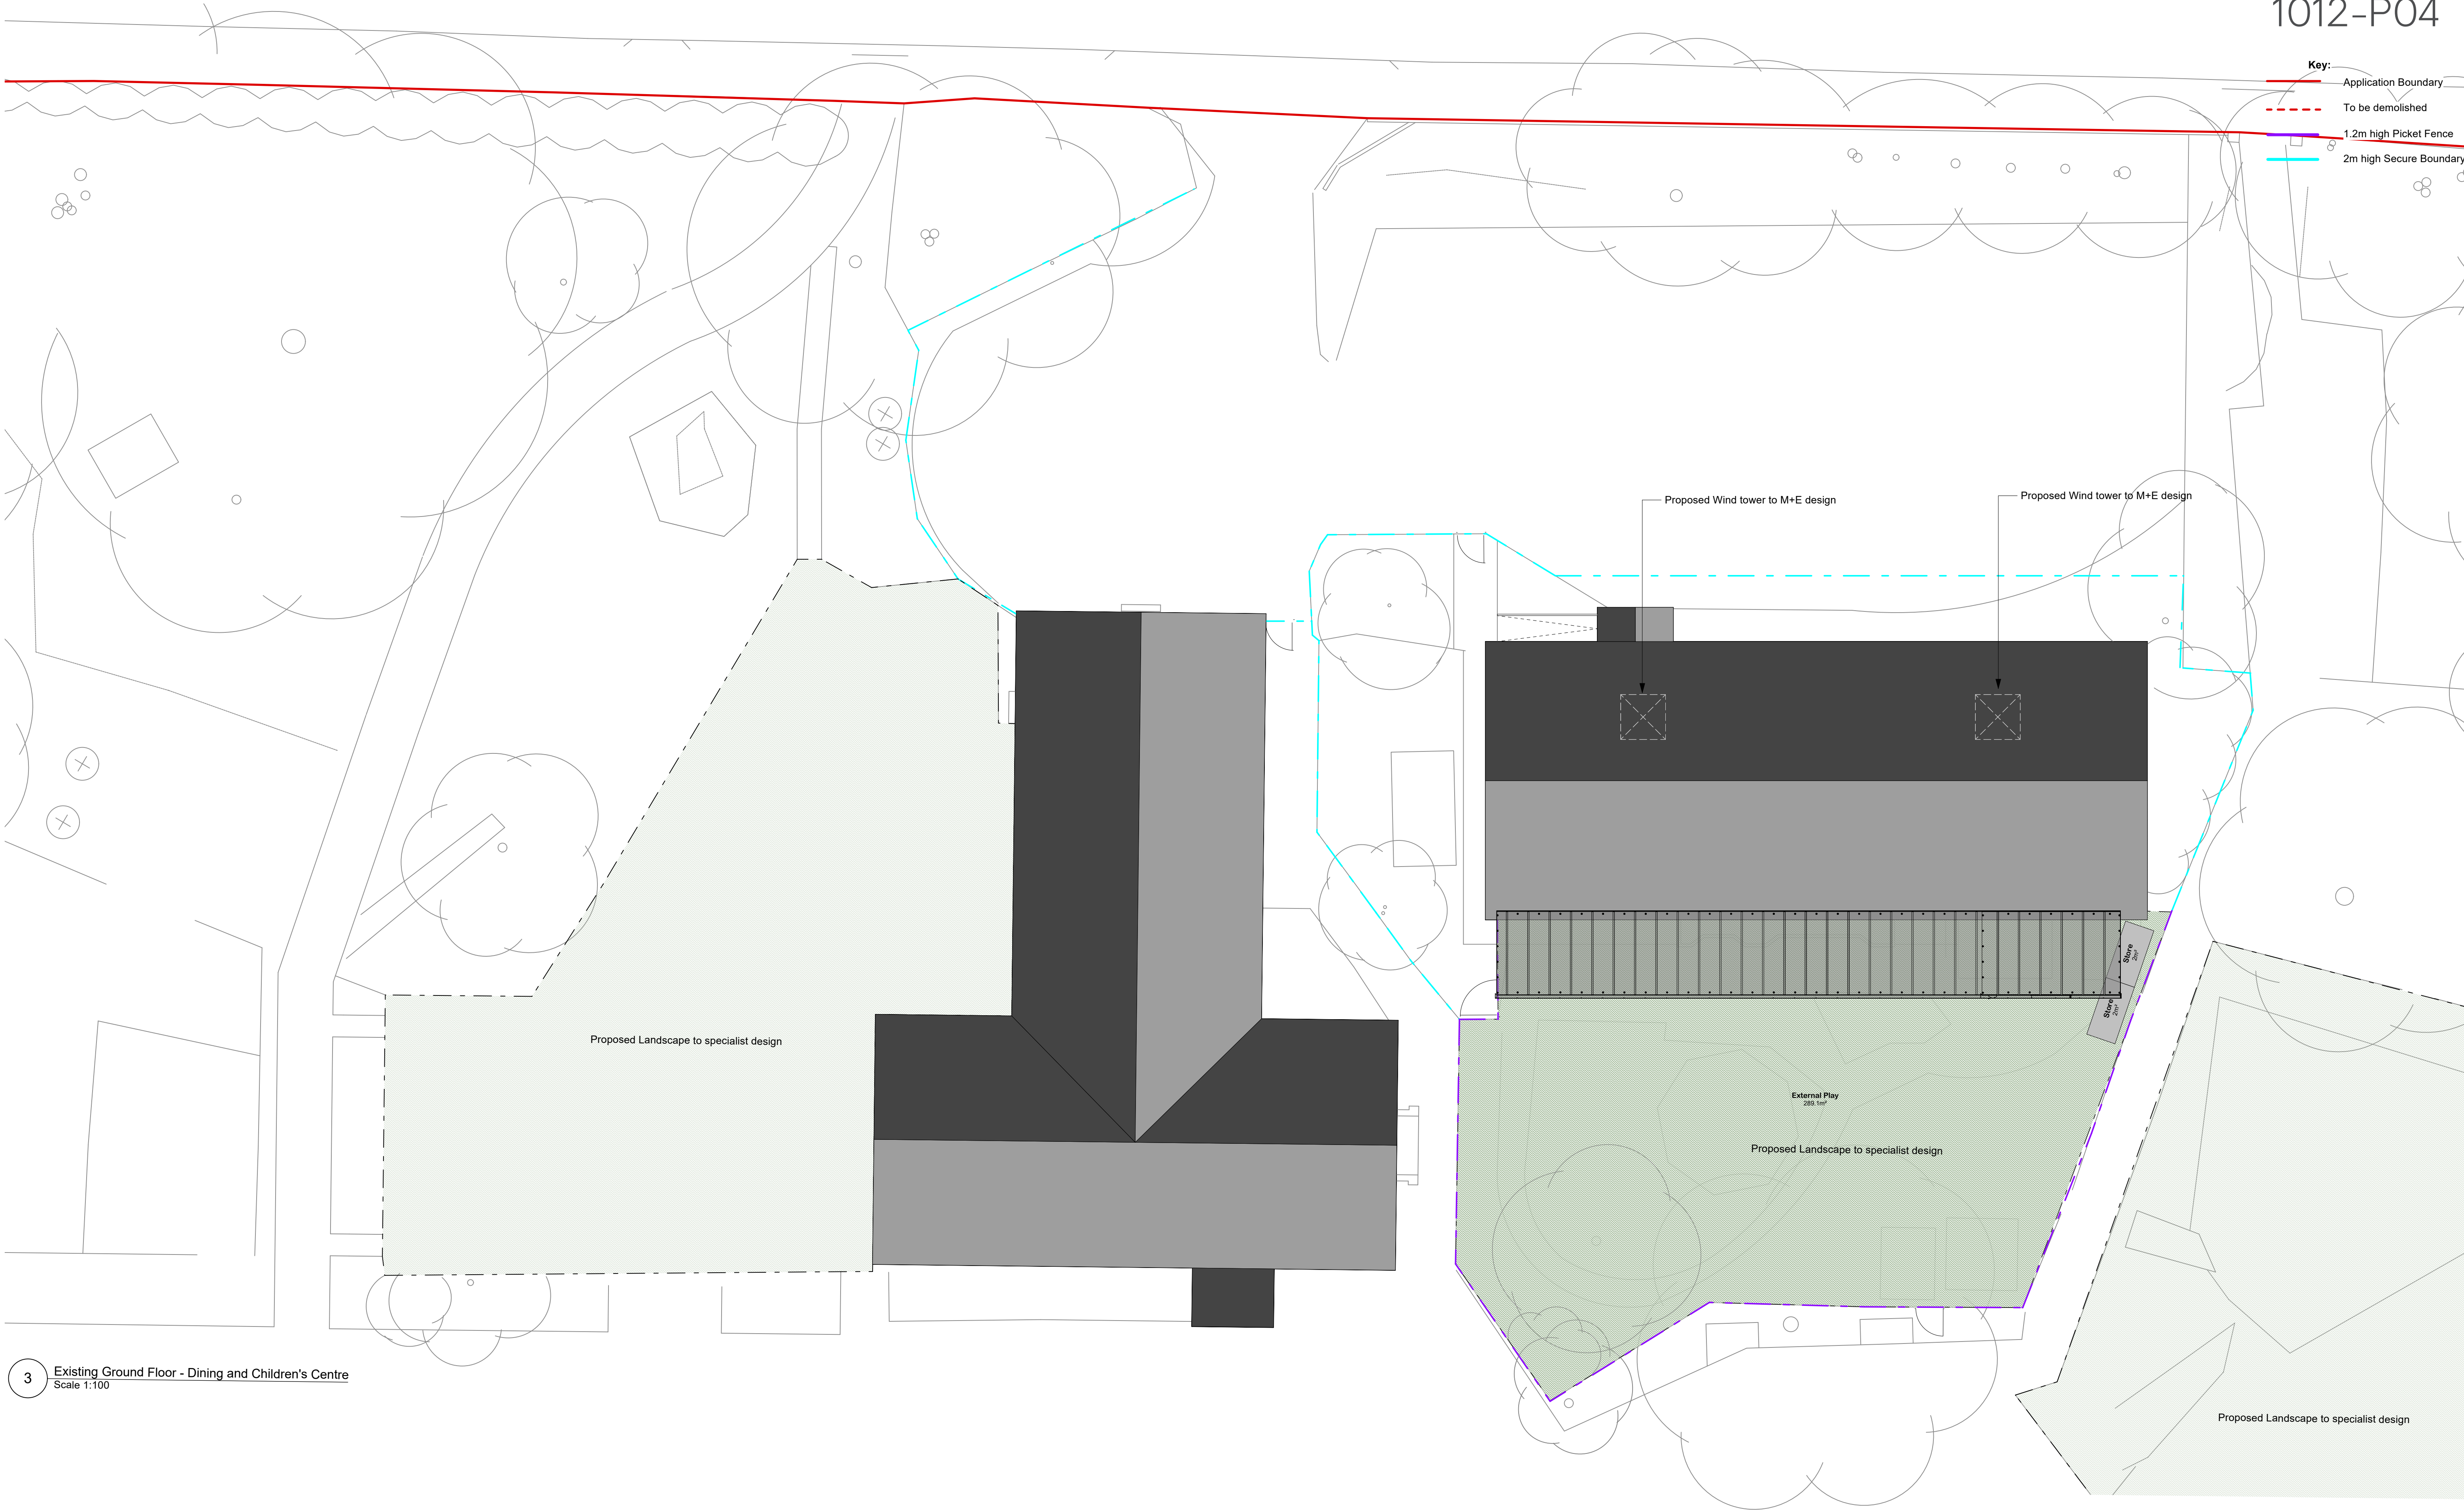

3 Existing Ground Floor - Dining and Children's Centre
Scale 1:100