


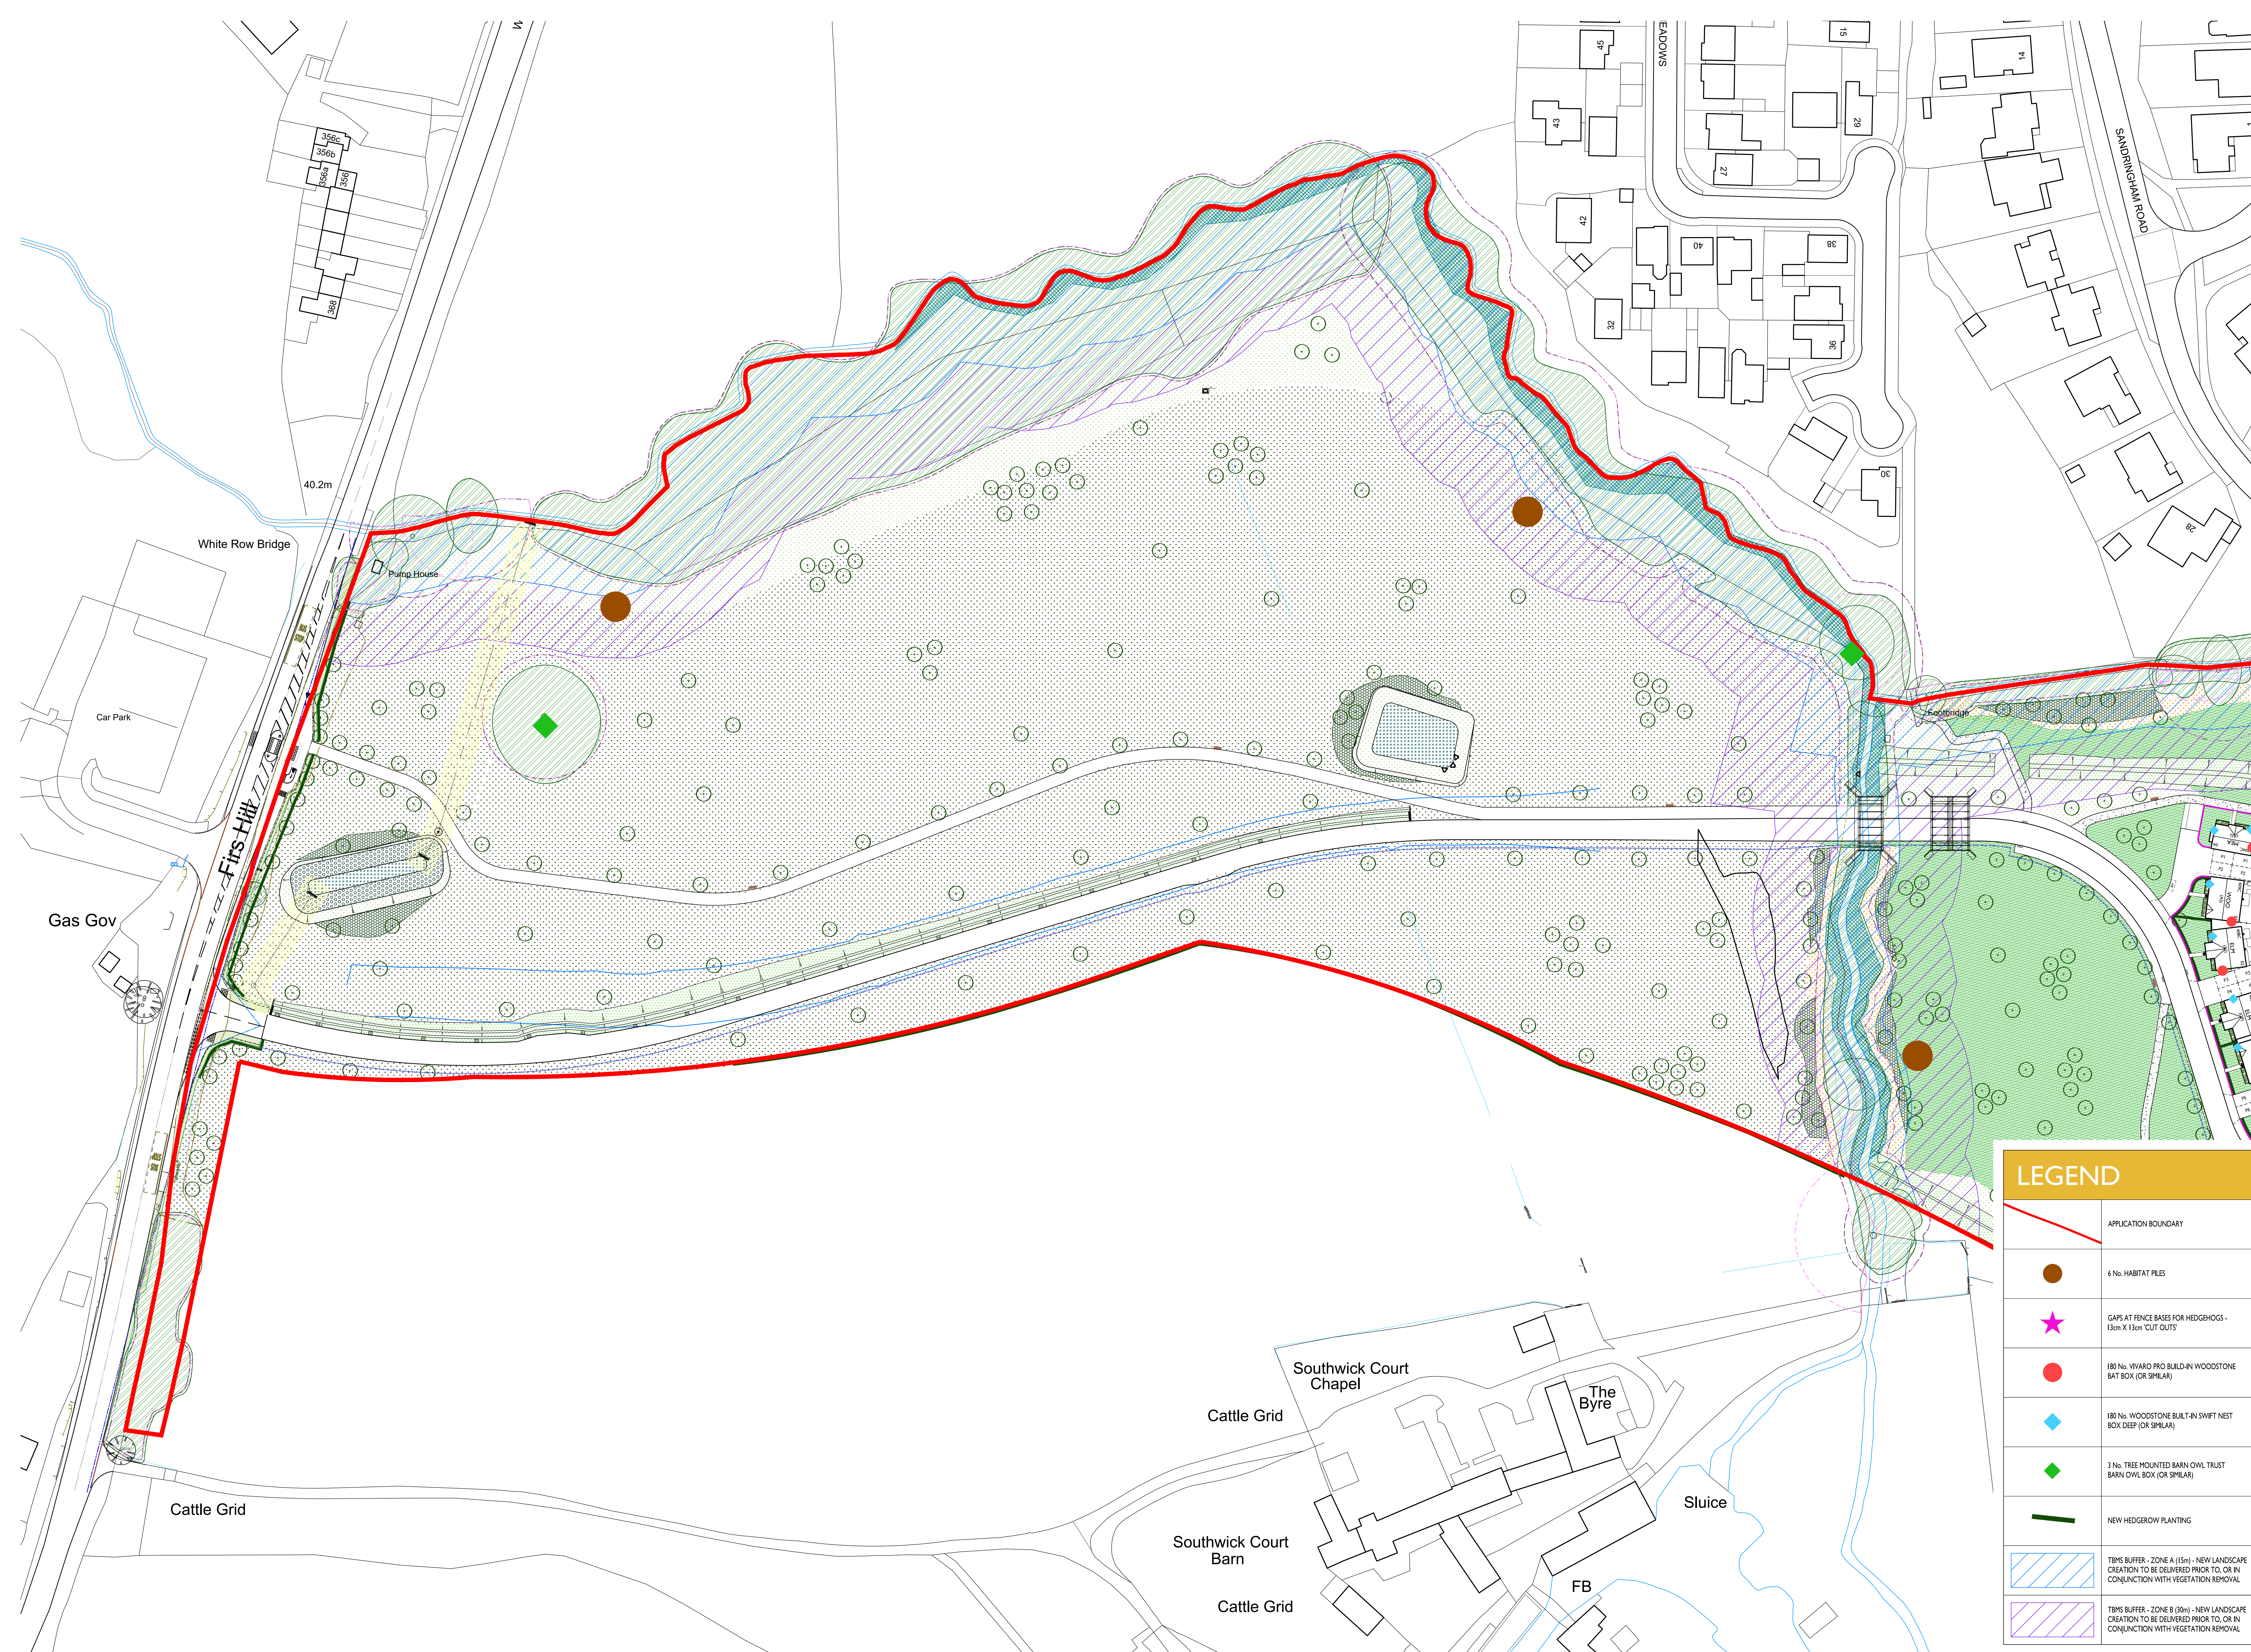

LEGEND

	APPLICATION BOUNDARY
	6 No. HABITAT PILES
	GAPS AT FENCE BASES FOR HEDGHOGS - 13cm X 13cm 'CUT OUTS'
	180 No. VIVARO PRO BUILD-IN WOODSTONE BAT BOX (OR SIMILAR)
	180 No. WOODSTONE BUILT-IN SWIFT NEST BOX DEEP (OR SIMILAR)
	3 No. TREE MOUNTED BARN OWL TRUST BARN OWL BOX (OR SIMILAR)
	NEW HEDGEROW PLANTING
	TBS BUFFER - ZONE A (15m) - NEW LANDSCAPE CREATION TO BE DELIVERED PRIOR TO, OR IN CONJUNCTION WITH VEGETATION REMOVAL
	TBS BUFFER - ZONE B (30m) - NEW LANDSCAPE CREATION TO BE DELIVERED PRIOR TO, OR IN CONJUNCTION WITH VEGETATION REMOVAL