


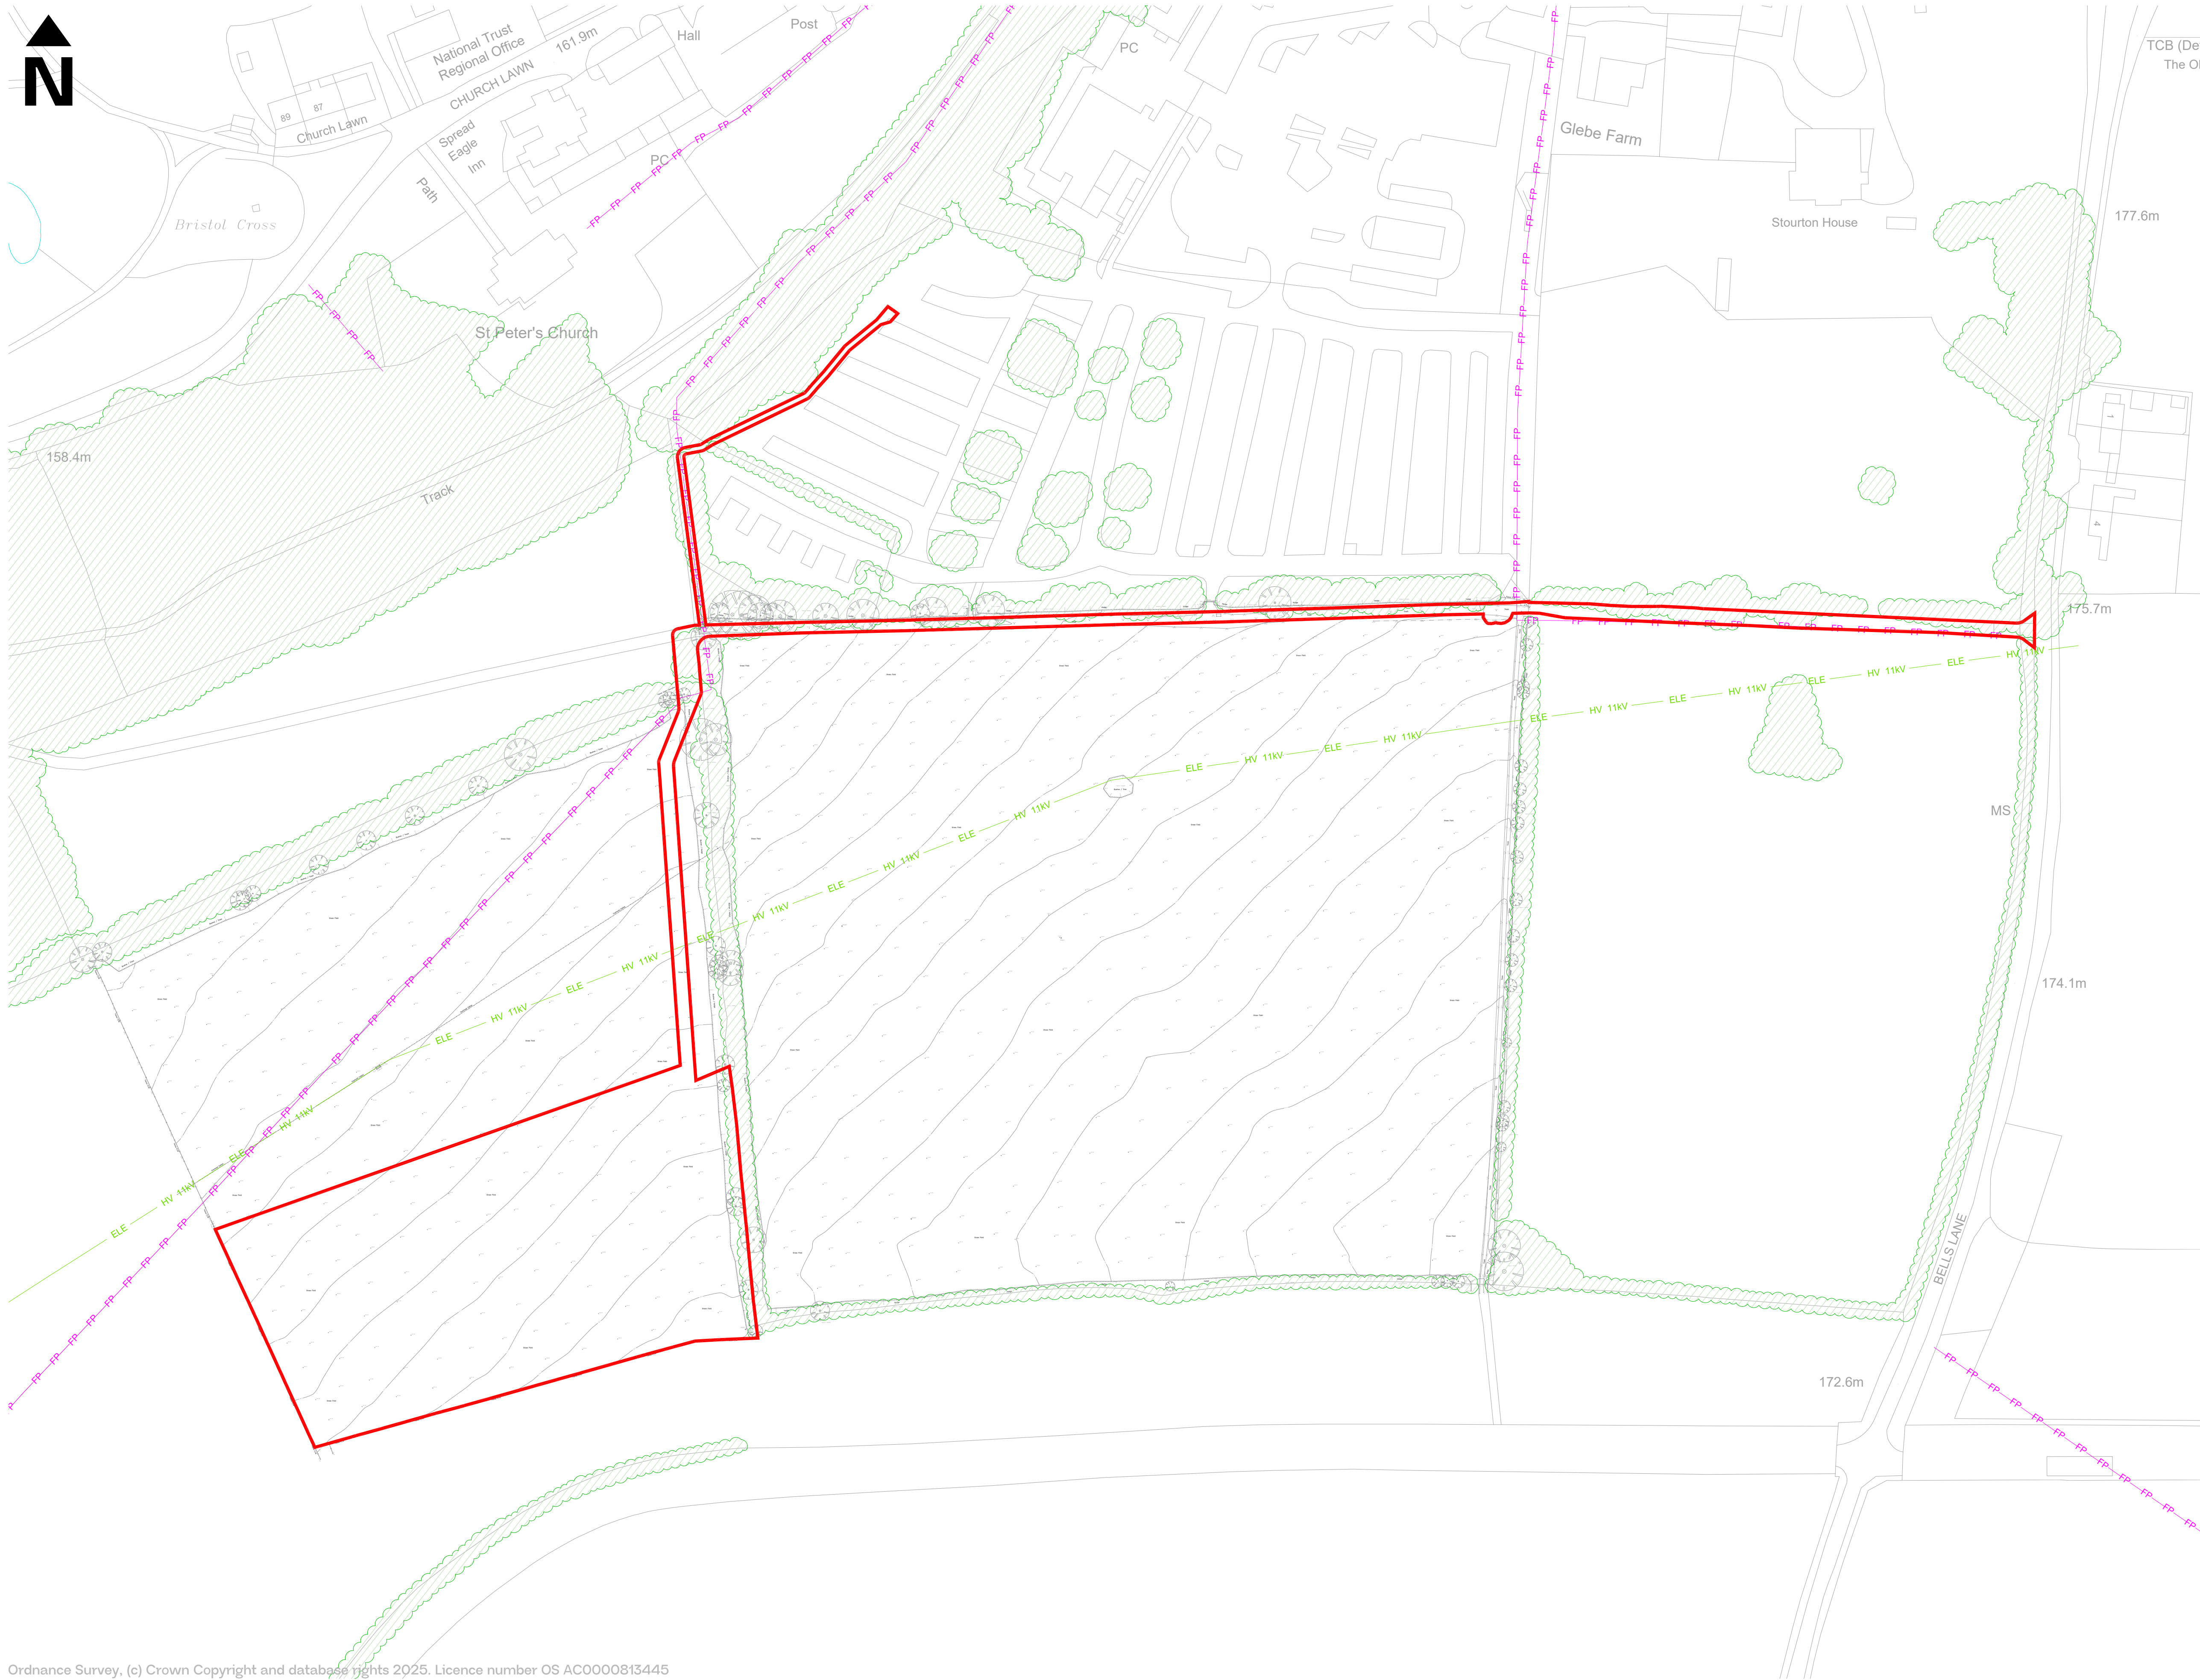

This drawing is the copyright of The National Trust and must not be reproduced in whole or in part or used in any manner without their written permission.
This drawing is to be submitted for planning purposes only. All dimensions are to be confirmed on site prior to commencement of work.

Revisions:				
Revision	Date	Revision Notes	Drawn	Inspected
01	14.10.25	First Issue	RR	ZH
02	28.10.25	Red Line Boundary adjusted and TOPO added	RR	ZH
03	28.10.25	Western and Southern field boundaries formed by stock fencing added. Red Line Boundary adjusted	RR	ZH
04	30.03.26	RLB and Logs Amended	EM	SP
05	21.04.26	RLB Amended	EM	ZH
06	22.04.26	Red Line Boundary Amended	MR	ZH

LEGEND:

PLANNING APPLICATION BOUNDARY

WATERCOURSES

FOOTPATH

SERVICES:

ELE HV 11kV O/H 11kV LINE ELE HV 11kV

VEGETATION:

EXISTING VEGETATION

Status: **PLANNING**

Project: **STOURHEAD SOLAR FARM**

Client:



The National Trust, PO Box 7083, Stratford-Upon-Avon, CV37 9XE
Tel: +44(0) 1544 800 1855
enquiries@nationaltrust.org.uk www.nationaltrust.org.uk



UTU DESIGN LTD
Unit B2, The Courtyard, Severn Drive, Tewkesbury Business Park, GL20 8GD
+44(0) 1854 850016 design@utu.design www.utu.design

Drawing Title: **STOURHEAD SOLAR FARM
EXISTING SITE LAYOUT PLAN**

Drawn: RR	Checked: ZH	Drawing Scale: 1:1000	Site: A1
Project Code: AEM053-	Drawing Number: PL-00	Revision: 06	

Ordnance Survey, (c) Crown Copyright and database rights 2025. Licence number OS AC0000813445

