


| MANHOLE CATCHMENT |                       |                                |
|-------------------|-----------------------|--------------------------------|
| MANHOLE ID        | IMPERMEABLE AREA (m²) | INCLUDING URBAN CREEP 10% (m²) |
| ACCESS ROAD       |                       |                                |
| SWALE             | 578                   | 578                            |
| TOTAL             |                       | 578                            |
| ROAD AND BRIDGE   |                       |                                |
| SB1               | 285                   | 285                            |
| SB2               | 590                   | 590                            |
| SWALE             | 859                   | 859                            |
| TOTAL             |                       | 1735                           |
| MAIN SITE         |                       |                                |
| P114              | 772                   | 796                            |
| P112              | 309                   | 323                            |
| P109              | 265                   | 279                            |
| S1                | 493                   | 502                            |
| S2                | 586                   | 610                            |
| S3                | 500                   | 507                            |
| Swale P116        | 1418                  | 1435                           |
| Swale P90         | 1119                  | 1147                           |
| S4                | 996                   | 1022                           |
| S5                | 878                   | 894                            |
| S6                | 2547                  | 2629                           |
| P43               | 154                   | 169                            |
| P40               | 96                    | 106                            |
| P38               | 399                   | 439                            |
| Swale P47         | 206                   | 214                            |
| Swale P48         | 483                   | 492                            |
| Swale P50         | 265                   | 272                            |
| S7                | 1821                  | 1859                           |
| Swale P56         | 489                   | 496                            |
| Swale P55         | 127                   | 127                            |
| P57               | 177                   | 190                            |
| P59               | 0                     | 0                              |
| S8                | 991                   | 1024                           |
| S9                | 1758                  | 1803                           |
| Swale P82         | 110                   | 110                            |
| Swale P141        | 642                   | 663                            |
| Swale P146        | 360                   | 369                            |
| Swale P147        | 67                    | 67                             |
| P139              | 208                   | 228                            |
| P135.1            | 87                    | 96                             |
| P135.2            | 0                     | 0                              |
| P134              | 391                   | 408                            |
| S10               | 538                   | 554                            |
| S11               | 420                   | 436                            |
| S12               | 0                     | 0                              |
| Swale P89         | 685                   | 704                            |
| Swale P122        | 481                   | 487                            |
| P127              | 208                   | 228                            |
| P129              | 87                    | 96                             |
| P131.1            | 0                     | 0                              |
| P131.2            | 0                     | 0                              |
| S13               | 2218                  | 2293                           |
| P179              | 503                   | 503                            |
| P175              | 0                     | 0                              |
| P174              | 0                     | 0                              |
| Swale P169        | 229                   | 229                            |
| P14               | 0                     | 0                              |
| P8                | 300                   | 300                            |
| S14               | 1041                  | 1059                           |
| S15               | 214                   | 231                            |
| S16               | 0                     | 0                              |
| S17               | 1026                  | 1059                           |
| S18               | 0                     | 0                              |
| S19               | 0                     | 0                              |
| Swale P14.1       | 192                   | 198                            |
| Swale P14.2       | 849                   | 861                            |
| Swale P21         | 0                     | 0                              |
| P32               | 0                     | 0                              |
| P28.1             | 183                   | 183                            |
| P28.2             | 0                     | 0                              |
| P27               | 0                     | 0                              |
| S20               | 1151                  | 1194                           |
| S21               | 510                   | 524                            |
| S22               | 0                     | 0                              |
| S23               | 447                   | 447                            |
| S24               | 203                   | 203                            |
| S25               | 389                   | 403                            |
| P18               | 96                    | 106                            |
| P5                | 654                   | 663                            |
| P4.1              | 0                     | 0                              |
| P4.2              | 0                     | 0                              |
| S26               | 227                   | 237                            |
| S27               | 0                     | 0                              |
| S28               | 1031                  | 1055                           |
| S29               | 0                     | 0                              |
| S30               | 920                   | 942                            |
| S31               | 798                   | 861                            |
| TOTAL             |                       | 35299                          |

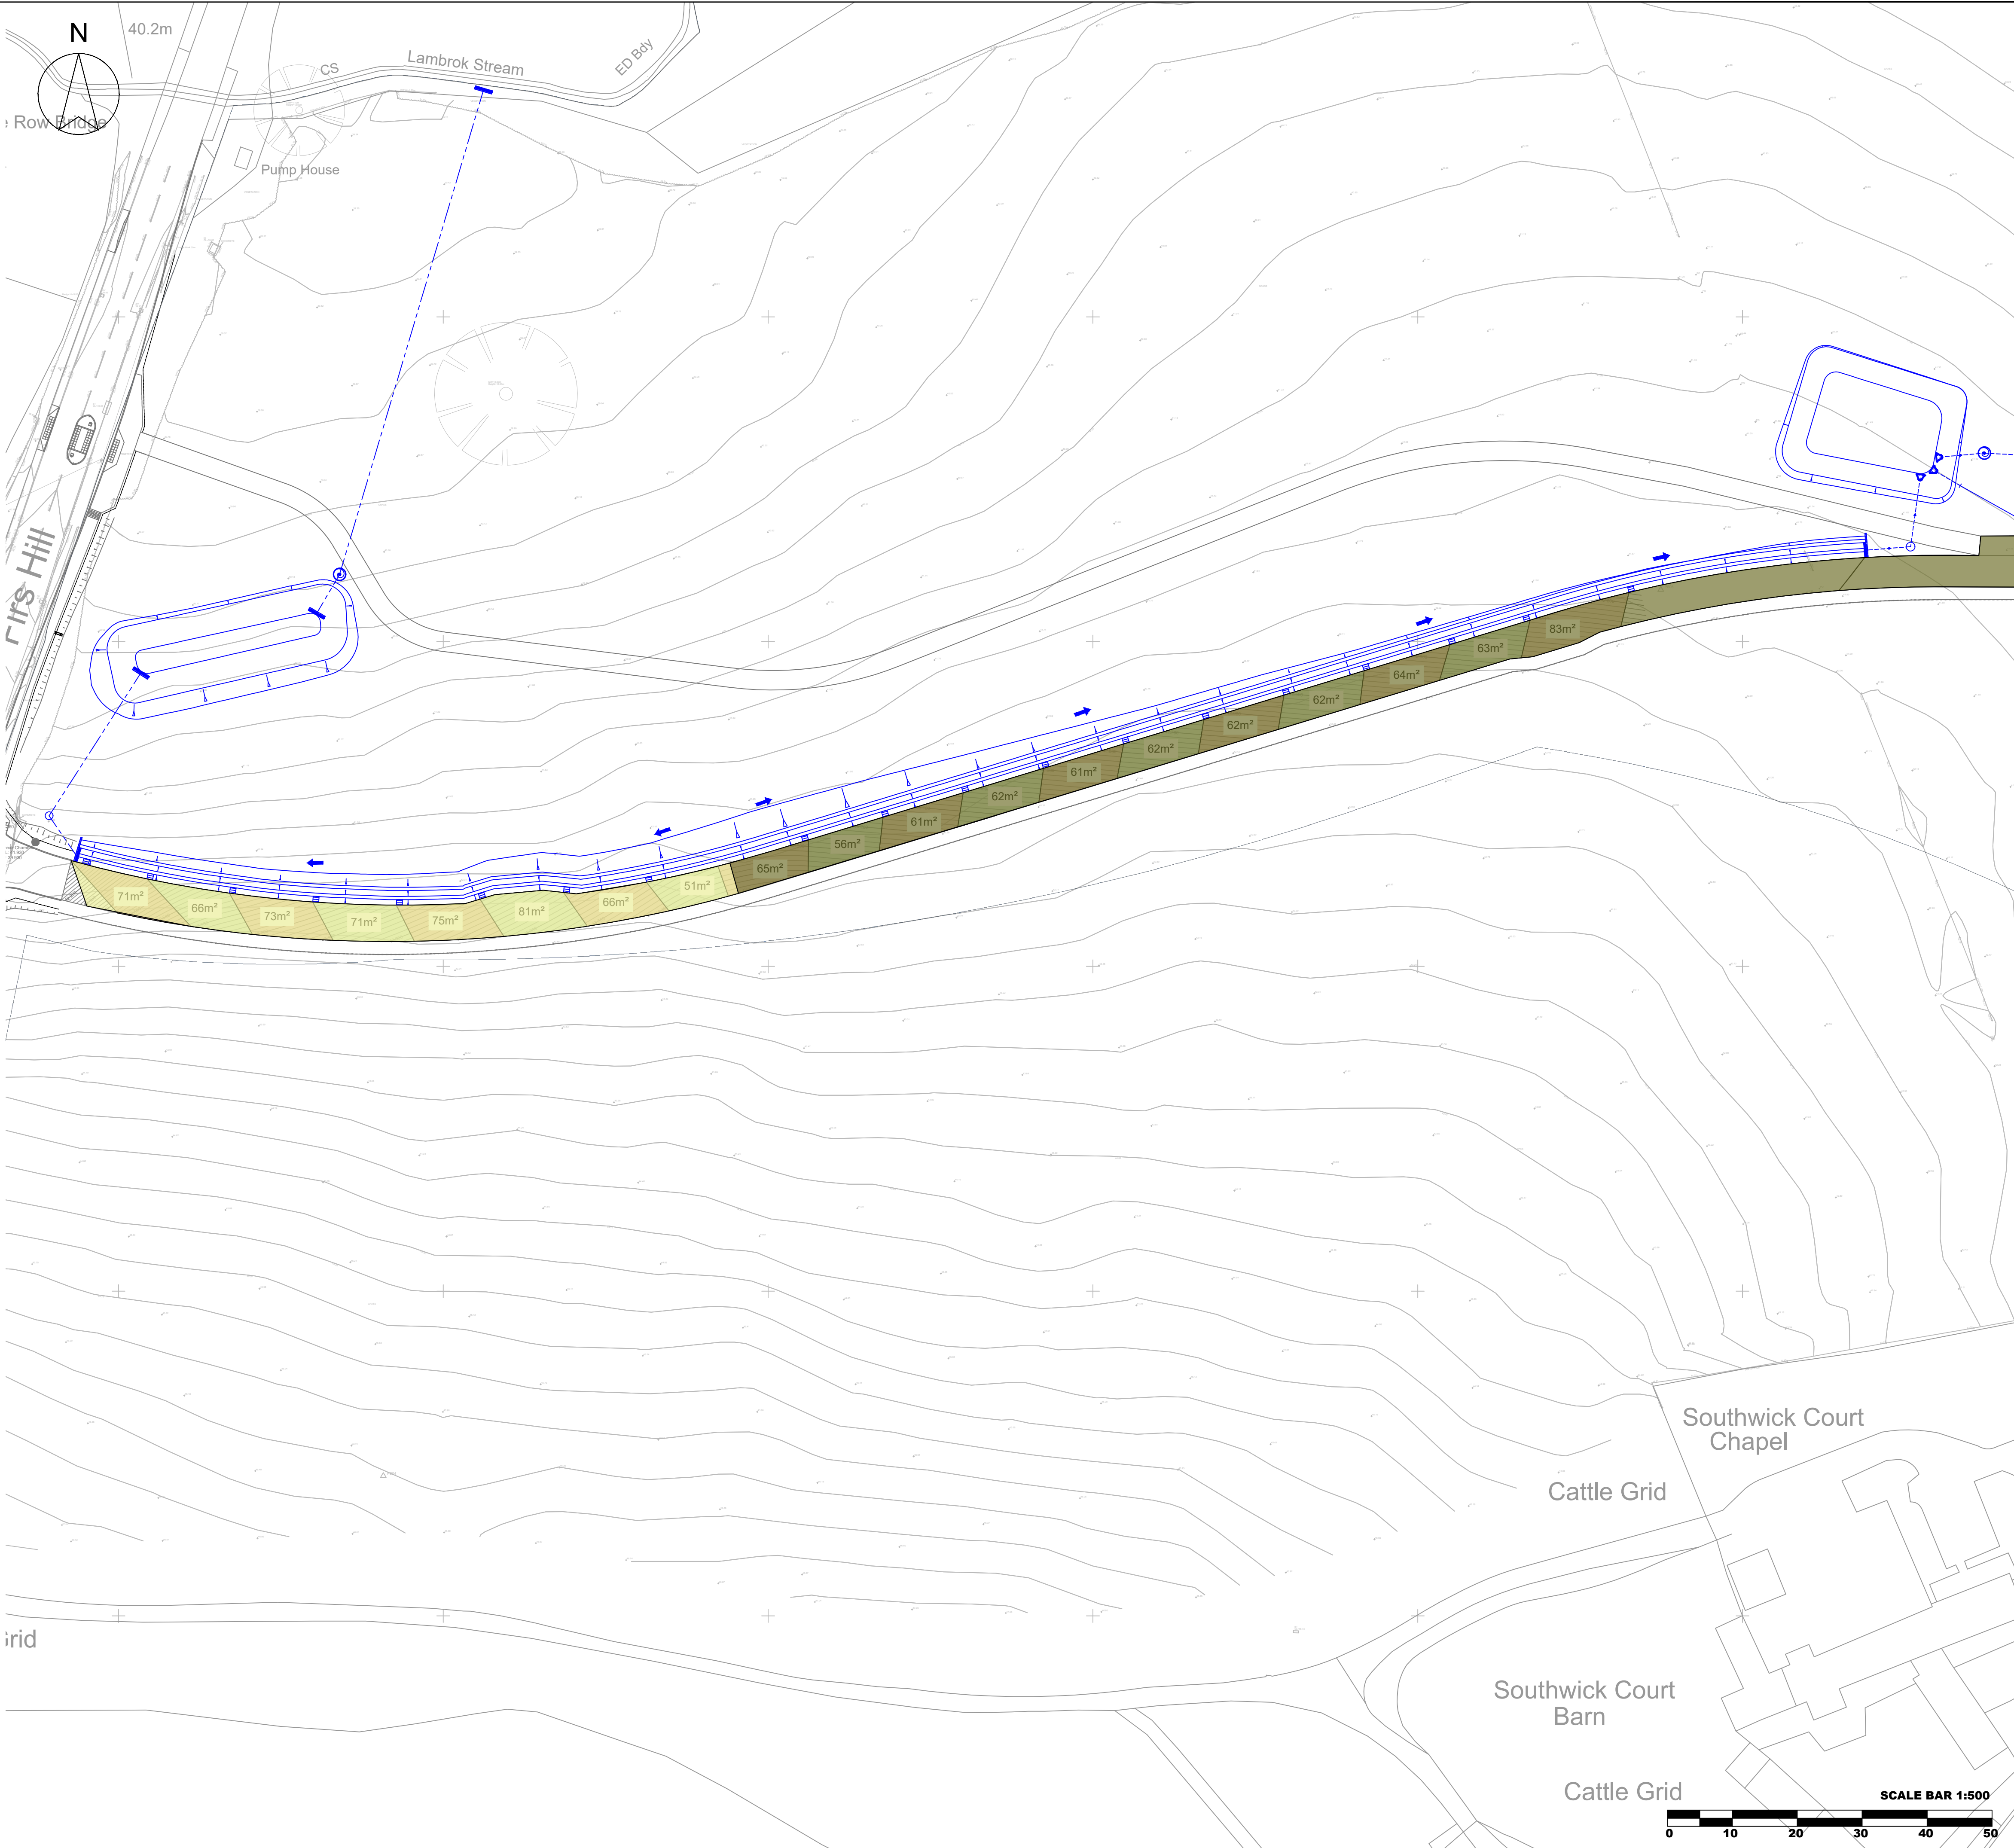

THIS DRAWING IS COPYRIGHT OF CLFA DESIGN


CONTRACTORS MUST CHECK ALL DIMENSIONS ON SITE.

THE CONTRACTORS MUST REFER TO THE EXISTING SERVICES INFORMATION, DESIGNER'S RISK ASSESSMENT AND RESIDUAL RISKS IN THE CONTRACT DOCUMENTATION.

 THIS SYMBOL IS USED TO HIGHLIGHT INSTANCES OF RISK WITHIN THE CONSTRUCTION PROCESS.

THE INFORMATION SHOWN ON THIS DRAWING HAS BEEN BASED UPON THE SITE LAYOUT:

RECEIVED ON:

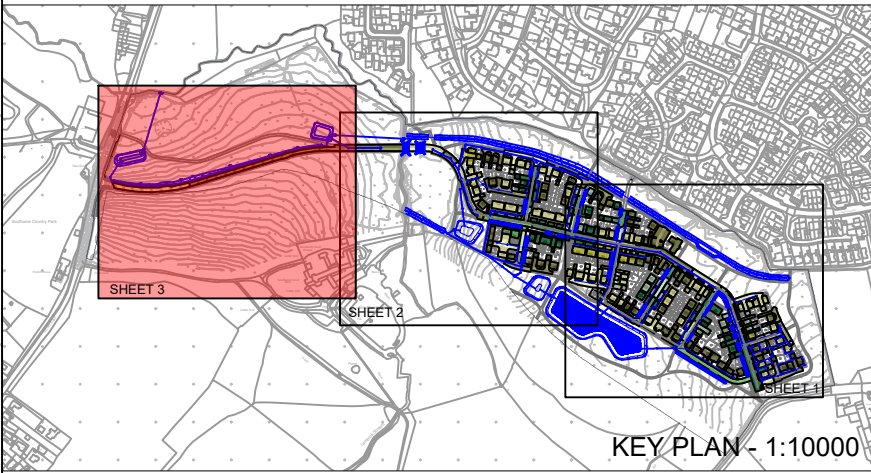

|     |                           |    |     |          |
|-----|---------------------------|----|-----|----------|
| P03 | MINOR SITE LAYOUT UPDATES | CL | FA  | 12/05/26 |
| P02 | SITE LAYOUT UPDATED       | CL | FA  | 27/04/26 |
| P01 | FIRST ISSUE               | CL | FA  | 10/11/25 |
| REV | DESCRIPTION               | BY | APP | DATE     |



71-75 Shelton Street, Covent Garden  
London, WC2H 9JQ

CLIENT:



PROJECT:  
COURT FARM  
TROWBRIDGE

DRAWING:  
IMPERMEABLE AREAS PLAN  
SHEET 3

|                            |                                                   |
|----------------------------|---------------------------------------------------|
| PROJECT NUMBER:<br>CLFA152 | DRAWING NUMBER:<br>CLFA142-CLFA-00-XX-DR-C-0681.3 |
| STATUS:<br>S2              | SCALE @ A1<br>1:500                               |
|                            | REV:<br>P03                                       |