
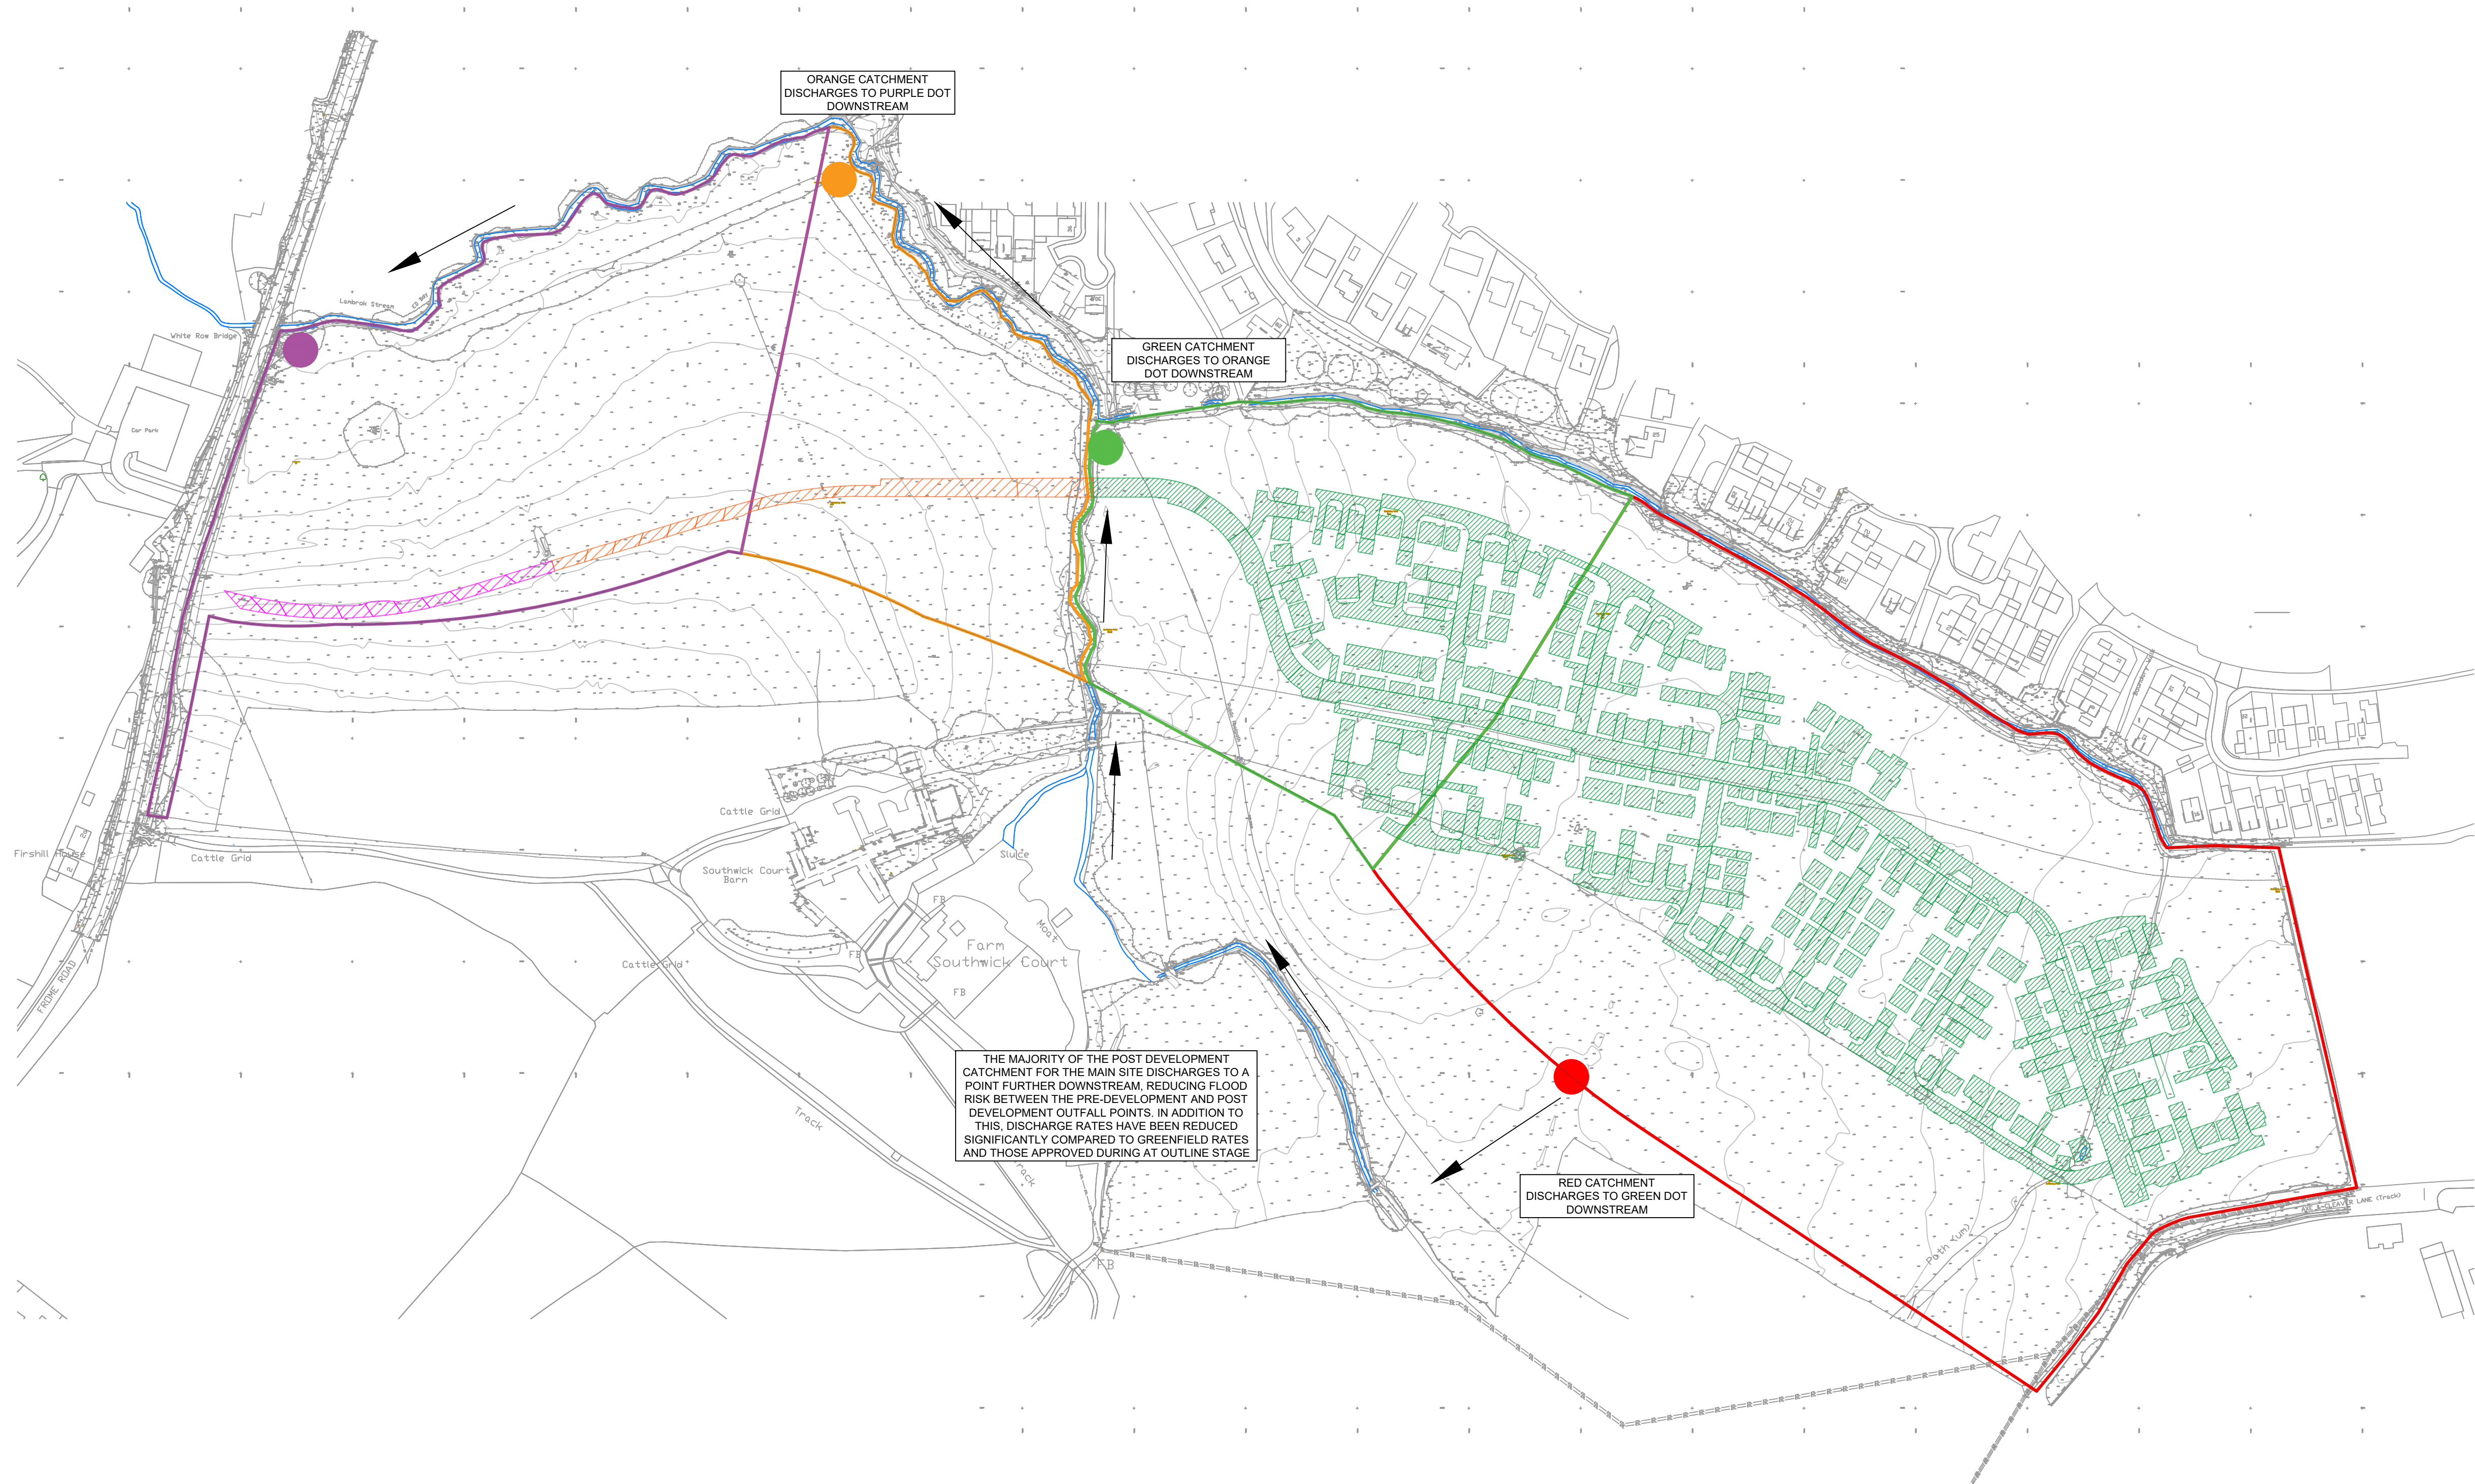


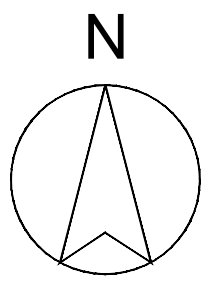

THIS DRAWING IS COPYRIGHT OF CLFA DESIGN.

DO NOT SCALE FROM THIS DRAWING. CONTRACTORS MUST CHECK ALL DIMENSIONS ON SITE.

THE CONTRACTORS MUST REFER TO THE EXISTING SERVICES INFORMATION, DESIGNER'S RISK ASSESSMENT AND RESIDUAL RISKS IN THE CONTRACT DOCUMENTATION.

 THIS SYMBOL IS USED TO HIGHLIGHT INSTANCES OF RISK WITHIN THE CONSTRUCTION PROCESS.

- KEY:
-  SOLID OUTLINES INDICATE PRE-DEVELOPMENT CATCHMENTS
 -  SOLID OUTLINES INDICATE POST-DEVELOPMENT CATCHMENTS
 -  HATCHED AREAS INDICATE PRE-DEVELOPMENT CATCHMENTS
 -  HATCHED AREAS INDICATE POST-DEVELOPMENT CATCHMENTS

P01	FIRST ISSUE	MR	FA	27/04/26
REV	DESCRIPTION	BY	APP	DATE

CLFA DESIGN

71-75 Shelton Street, Covent Garden
London, WC2H 9JQ

CLIENT:



PROJECT:

SOUTHWICK COURT FARM
TROWBRIDGE

DRAWING:

SW CATCHMENT PLAN

PROJECT NUMBER:	CLFA142	DRAWING NUMBER:	CLFA142-CLFA-00-XX-DR-C-0501
STATUS:	S2	SCALE @ A1	NOT TO SCALE
		REV:	P01