


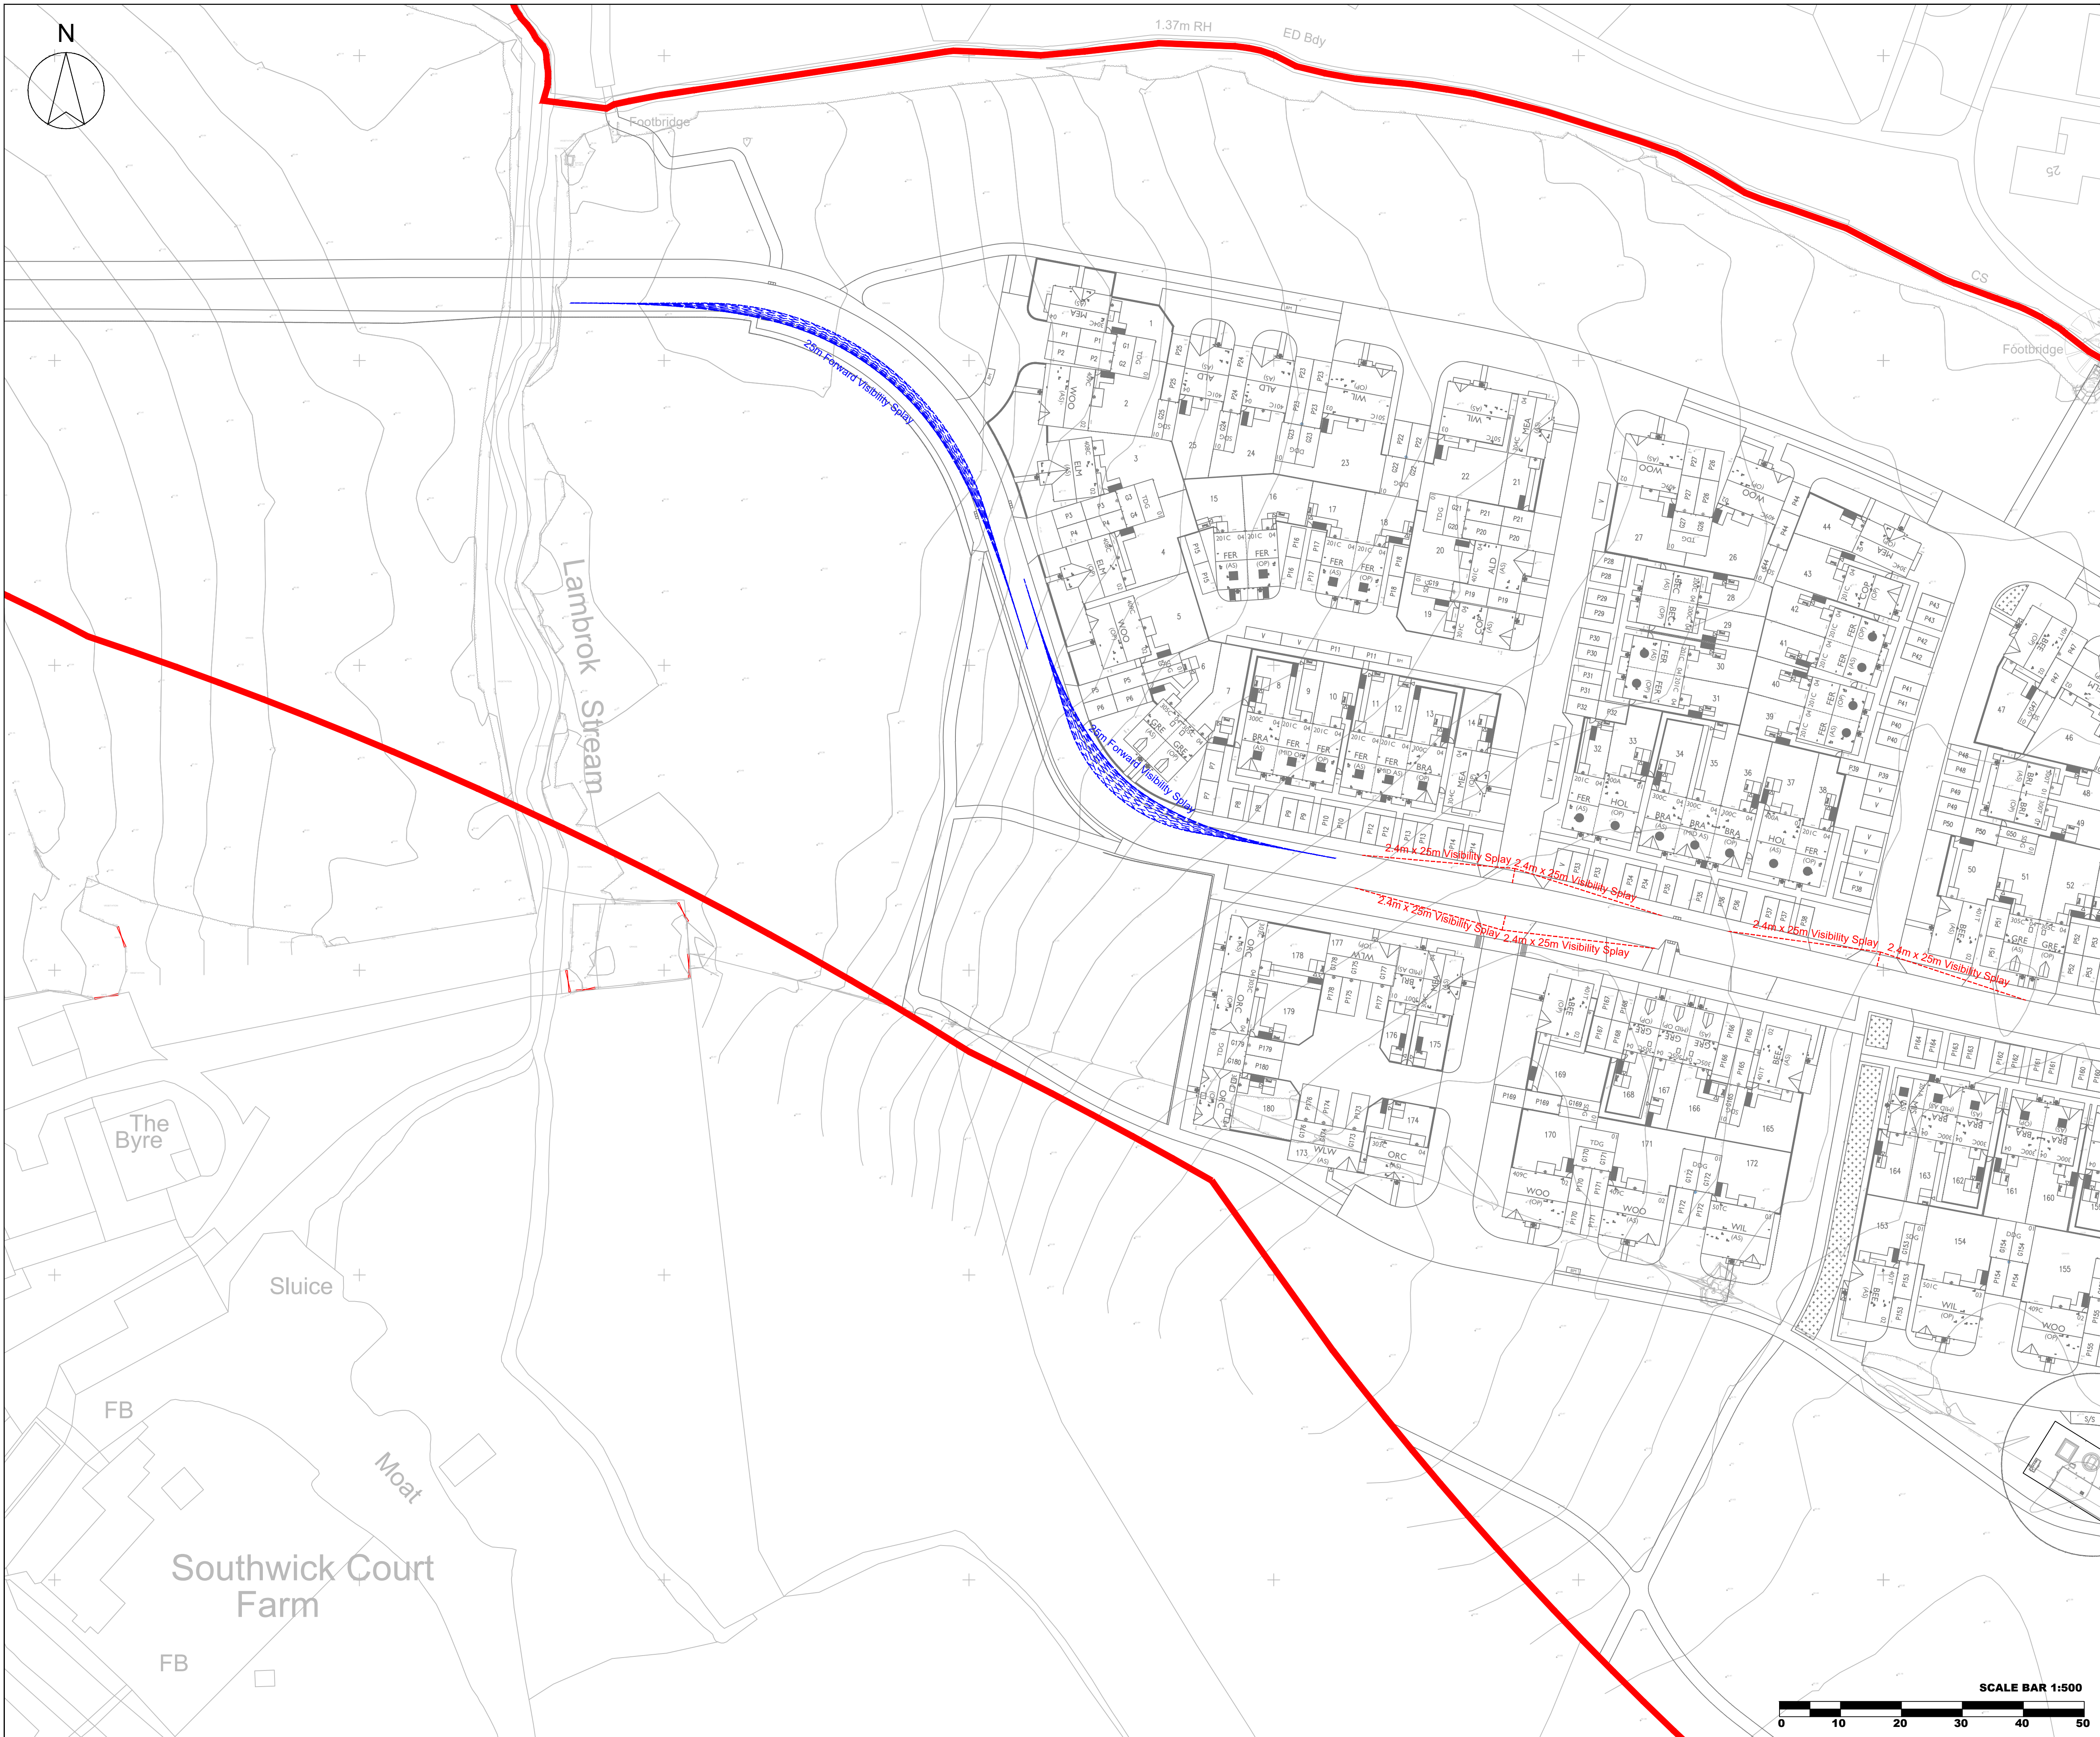

PROJECT NUMBER: CLFA142	DRAWING NUMBER: CLFA142-00-XX-DR-C-0513.2	
STATUS: S2	SCALE @ A1 1:500	REV: P03