

Existing Adoptable Sewers:

Foul sewer

Proposed Adoptable Sewers:

Foul sewer

Proposed Private Sewers:

Foul sewer

Storm sewer

Highway Gully

Rising Main

Adoptable Lateral (150mm dia)

Adoptable Access Chamber

Proposed Private Drainage:

Foul drain

Storm drain

Radding eye


Yard gully

Linear drain

PCC 900x450mm Gully

Permavoid = Surface Water Collector & Distribution Cell
Size and specification, site specific.

All pre-formed chambers to be installed in accordance with NHBC Technical Guidance 5.3/01 and diagrams below:

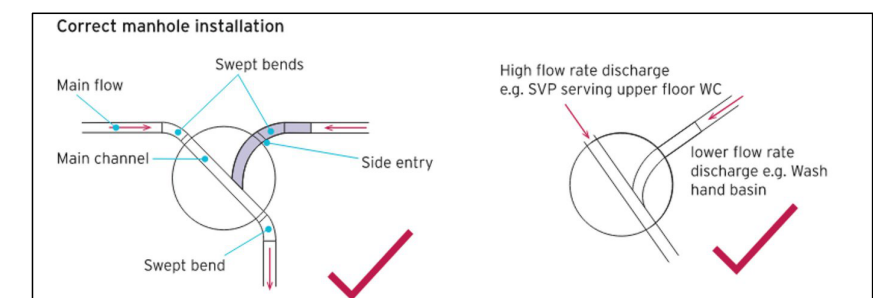



Invert levels shown thus:

Tanked permeable block paving:

Root protection zones:

Notes:

1. Do not scale from this drawing.
2. All dimensions in metres.
3. All levels relate to ordnance datum.
4. This drawing shall be read in conjunction with all other contract documents.
5. Any discrepancies with the drawings shall be reported to the Engineer.
6. The level & location of all existing services shall be verified and marked out by the Contractor prior to commencing any construction work.

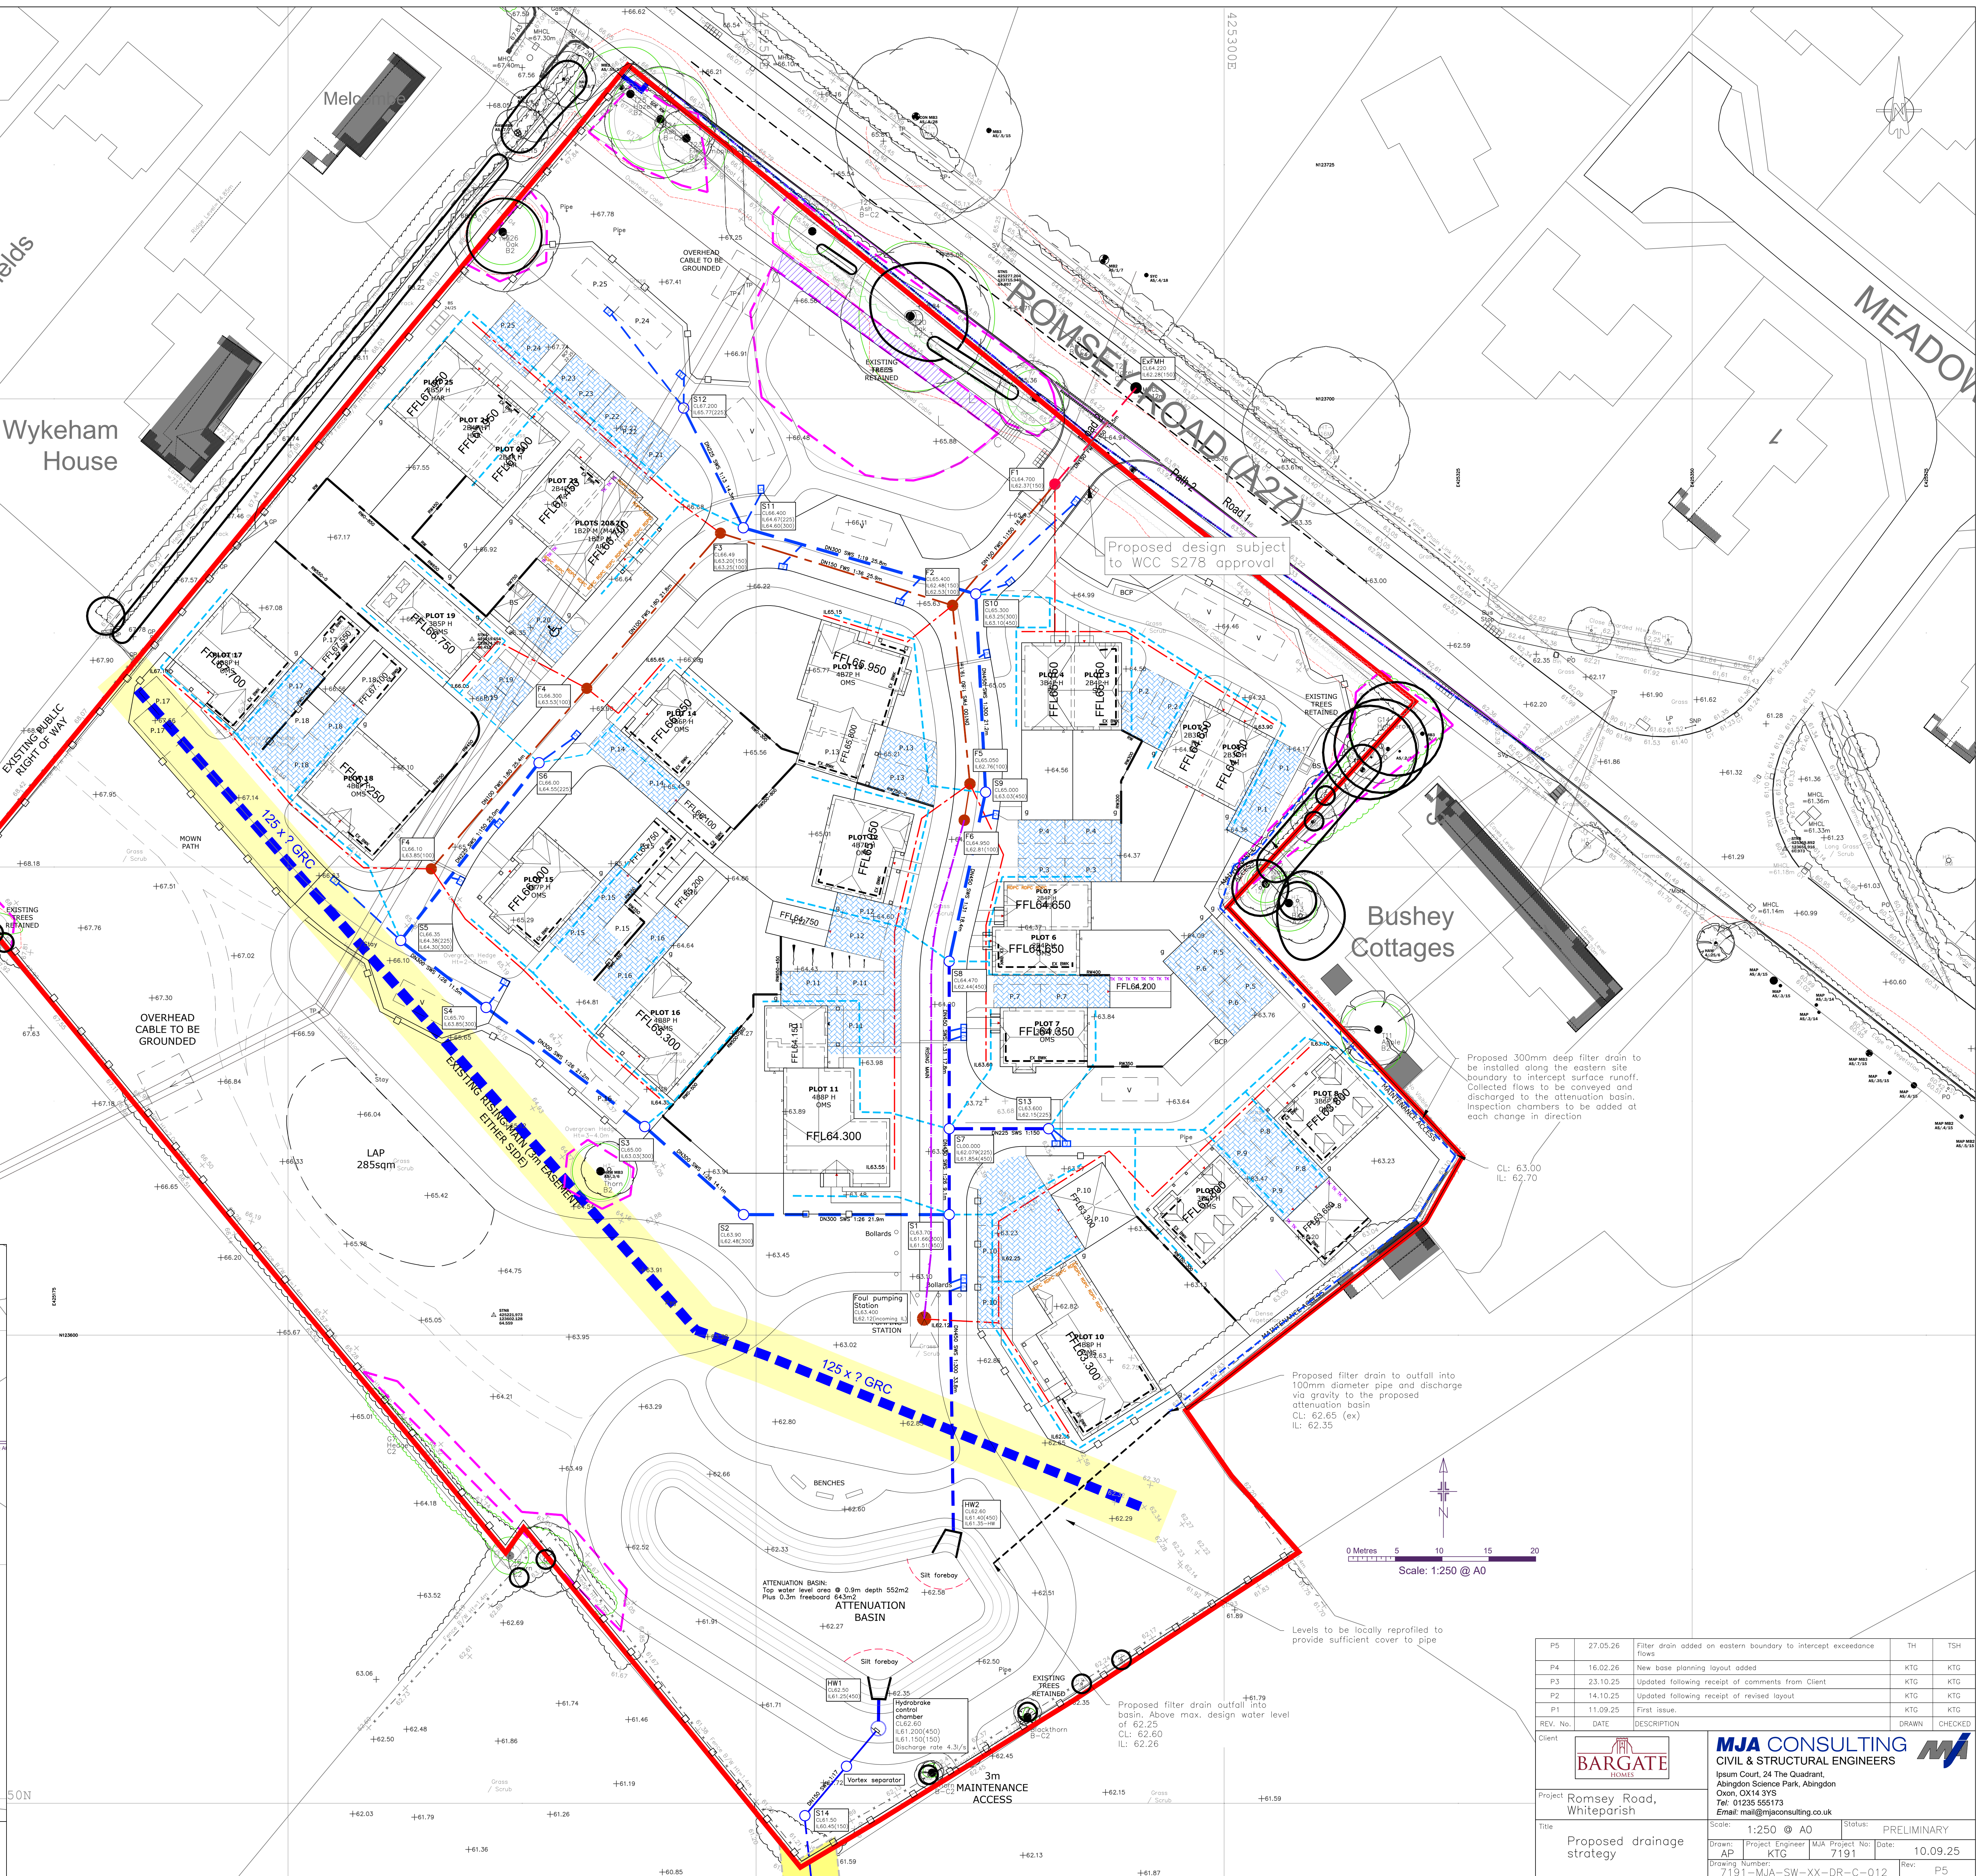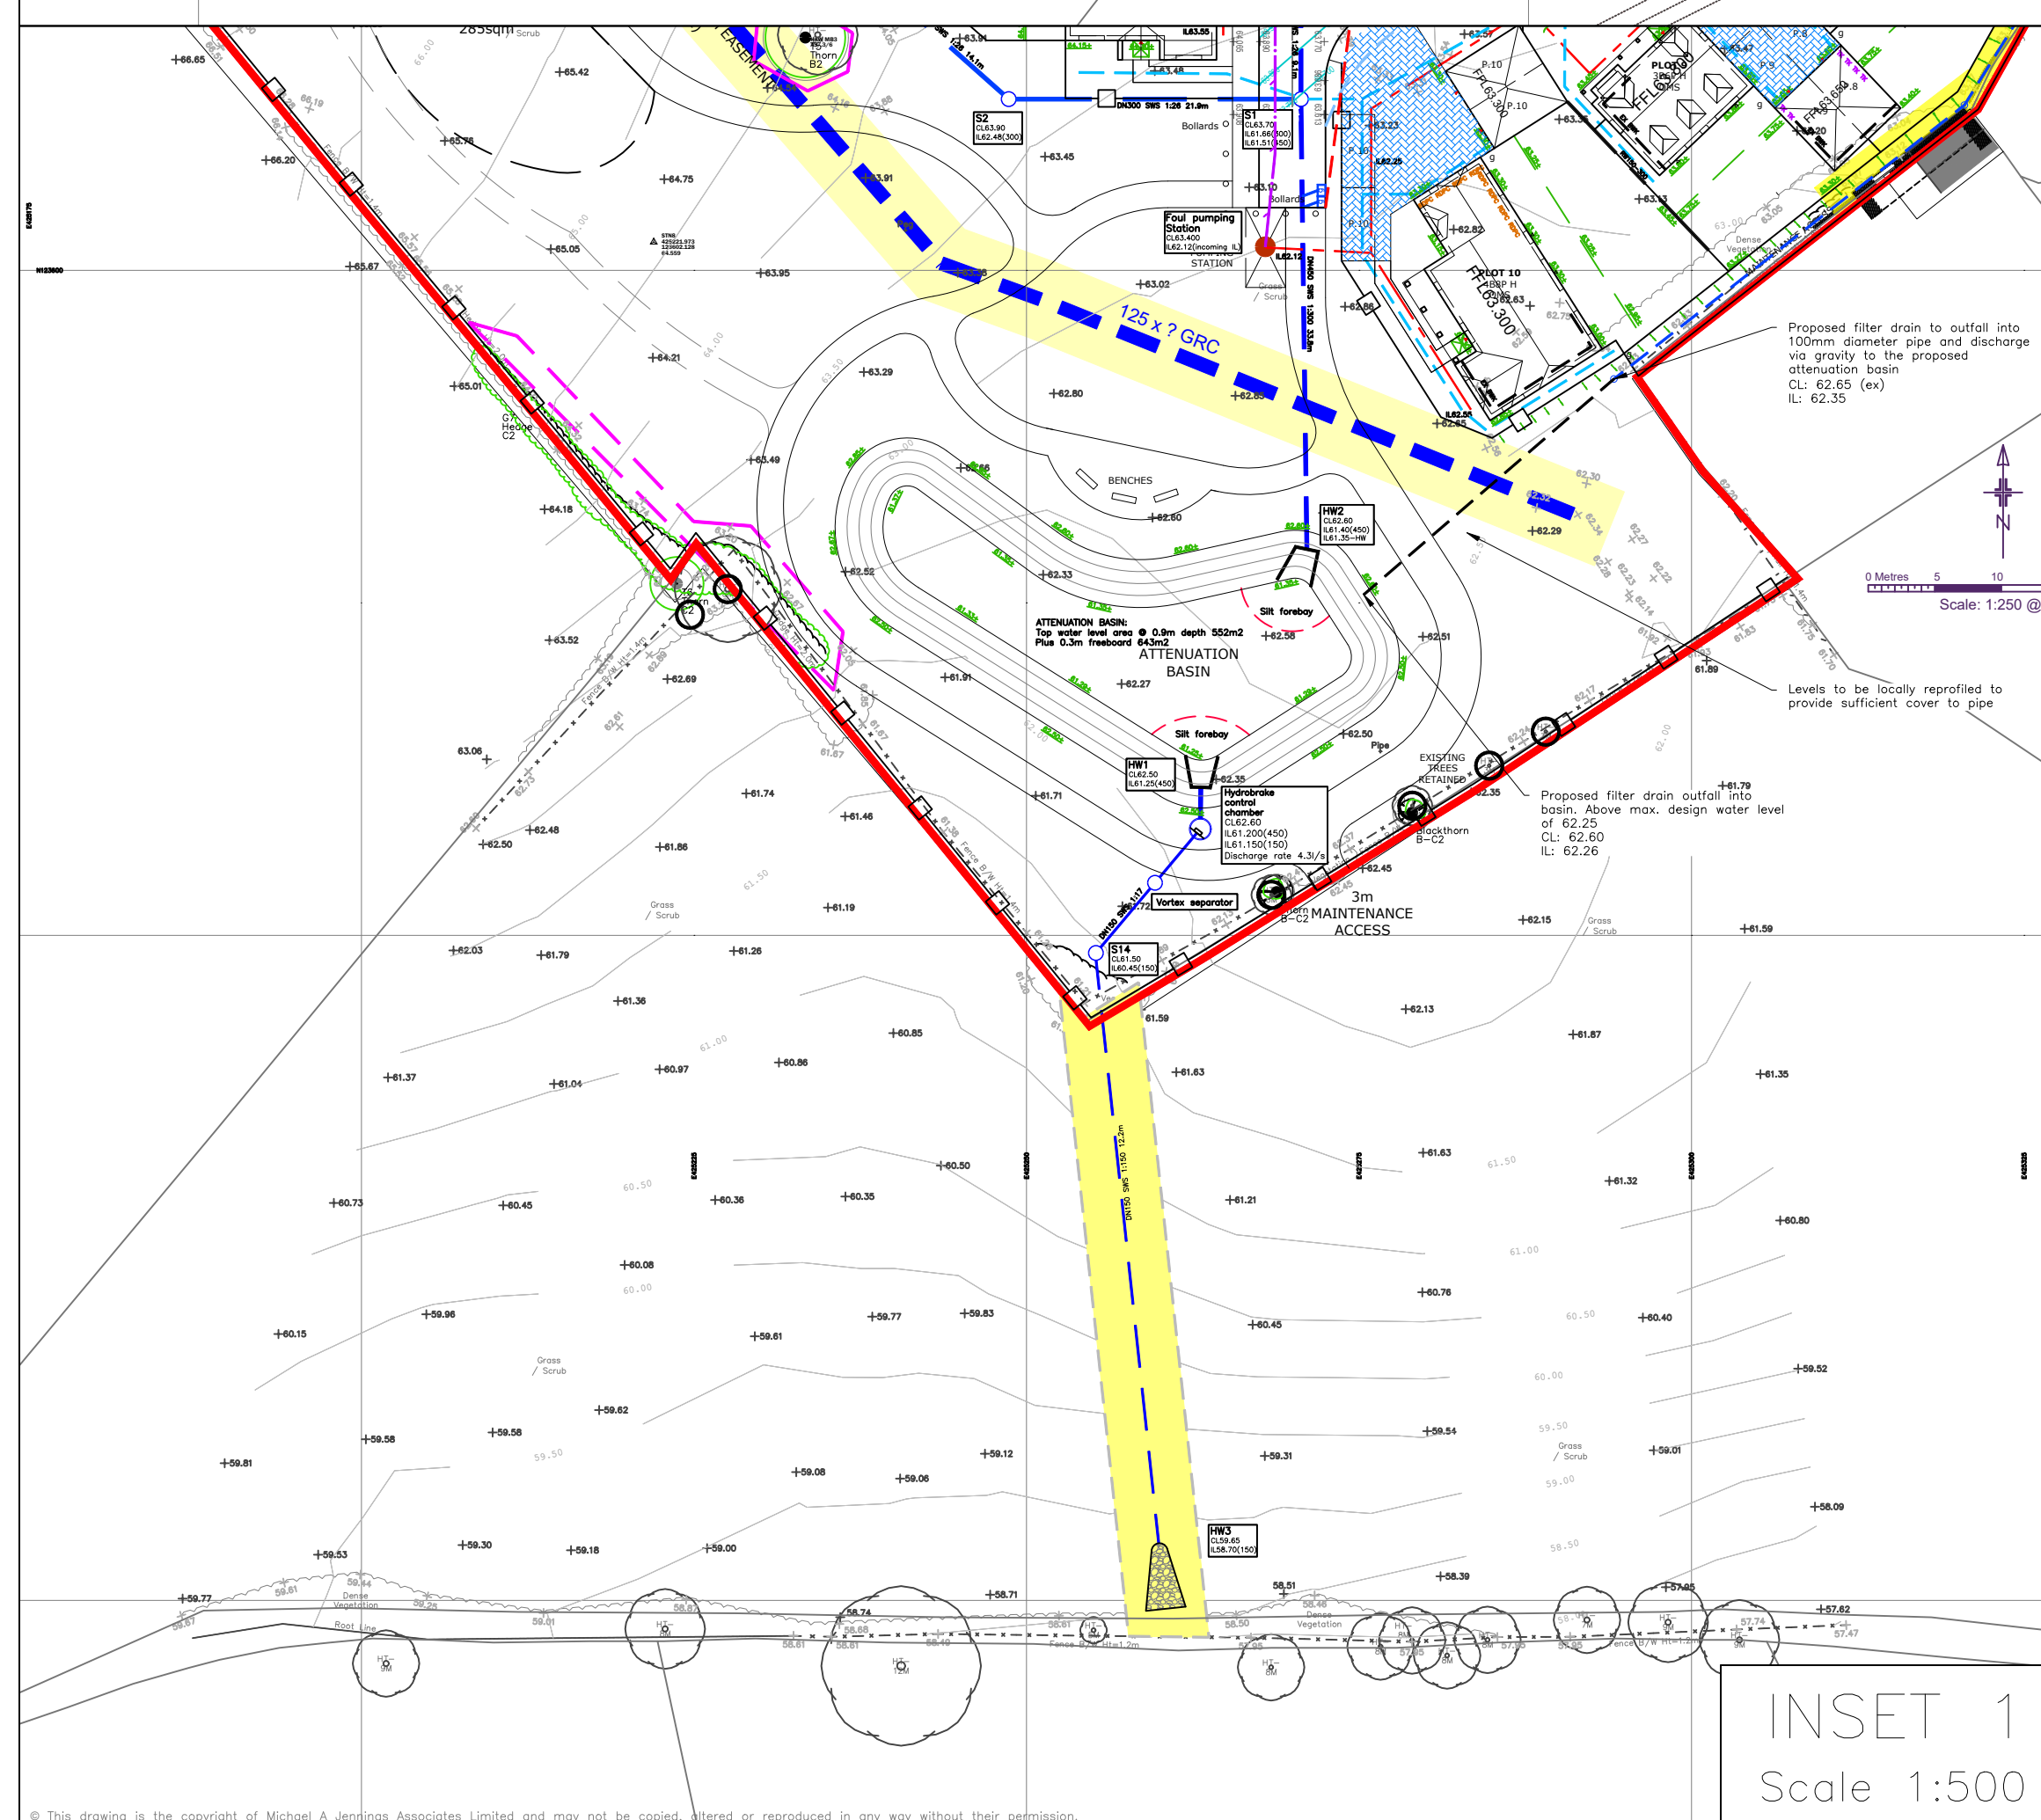

P5	27.05.26	Filter drain added on eastern boundary to intercept exceedance flows	TH	TSH
P4	16.02.26	New base planning layout added	KTG	KTG
P3	23.10.25	Updated following receipt of comments from Client	KTG	KTG
P2	14.10.25	Updated following receipt of revised layout	KTG	KTG
P1	11.09.25	Final issue	KTG	KTG
REV. No.	DATE	DESCRIPTION	DRAWN	CHECKED

Client



MJA CONSULTING

CIVIL & STRUCTURAL ENGINEERS

Ipsium Court, 24 The Quadrant,
Abingdon Science Park, Abingdon
Oxon, OX14 3YS
Email: mail@mjaconsulting.co.uk



Project

Romsey Road,
Whiteparish

Title

Proposed drainage
strategy

Scale:

1:250 @ A4

Status:

PRELIMINARY

Drawn:

Project Engineer MJA

Project No:

7191

Date:

10.09.25

Drawing number:

7191 - MJA - SW - XX - DR - C - 012

Rev:

P5