


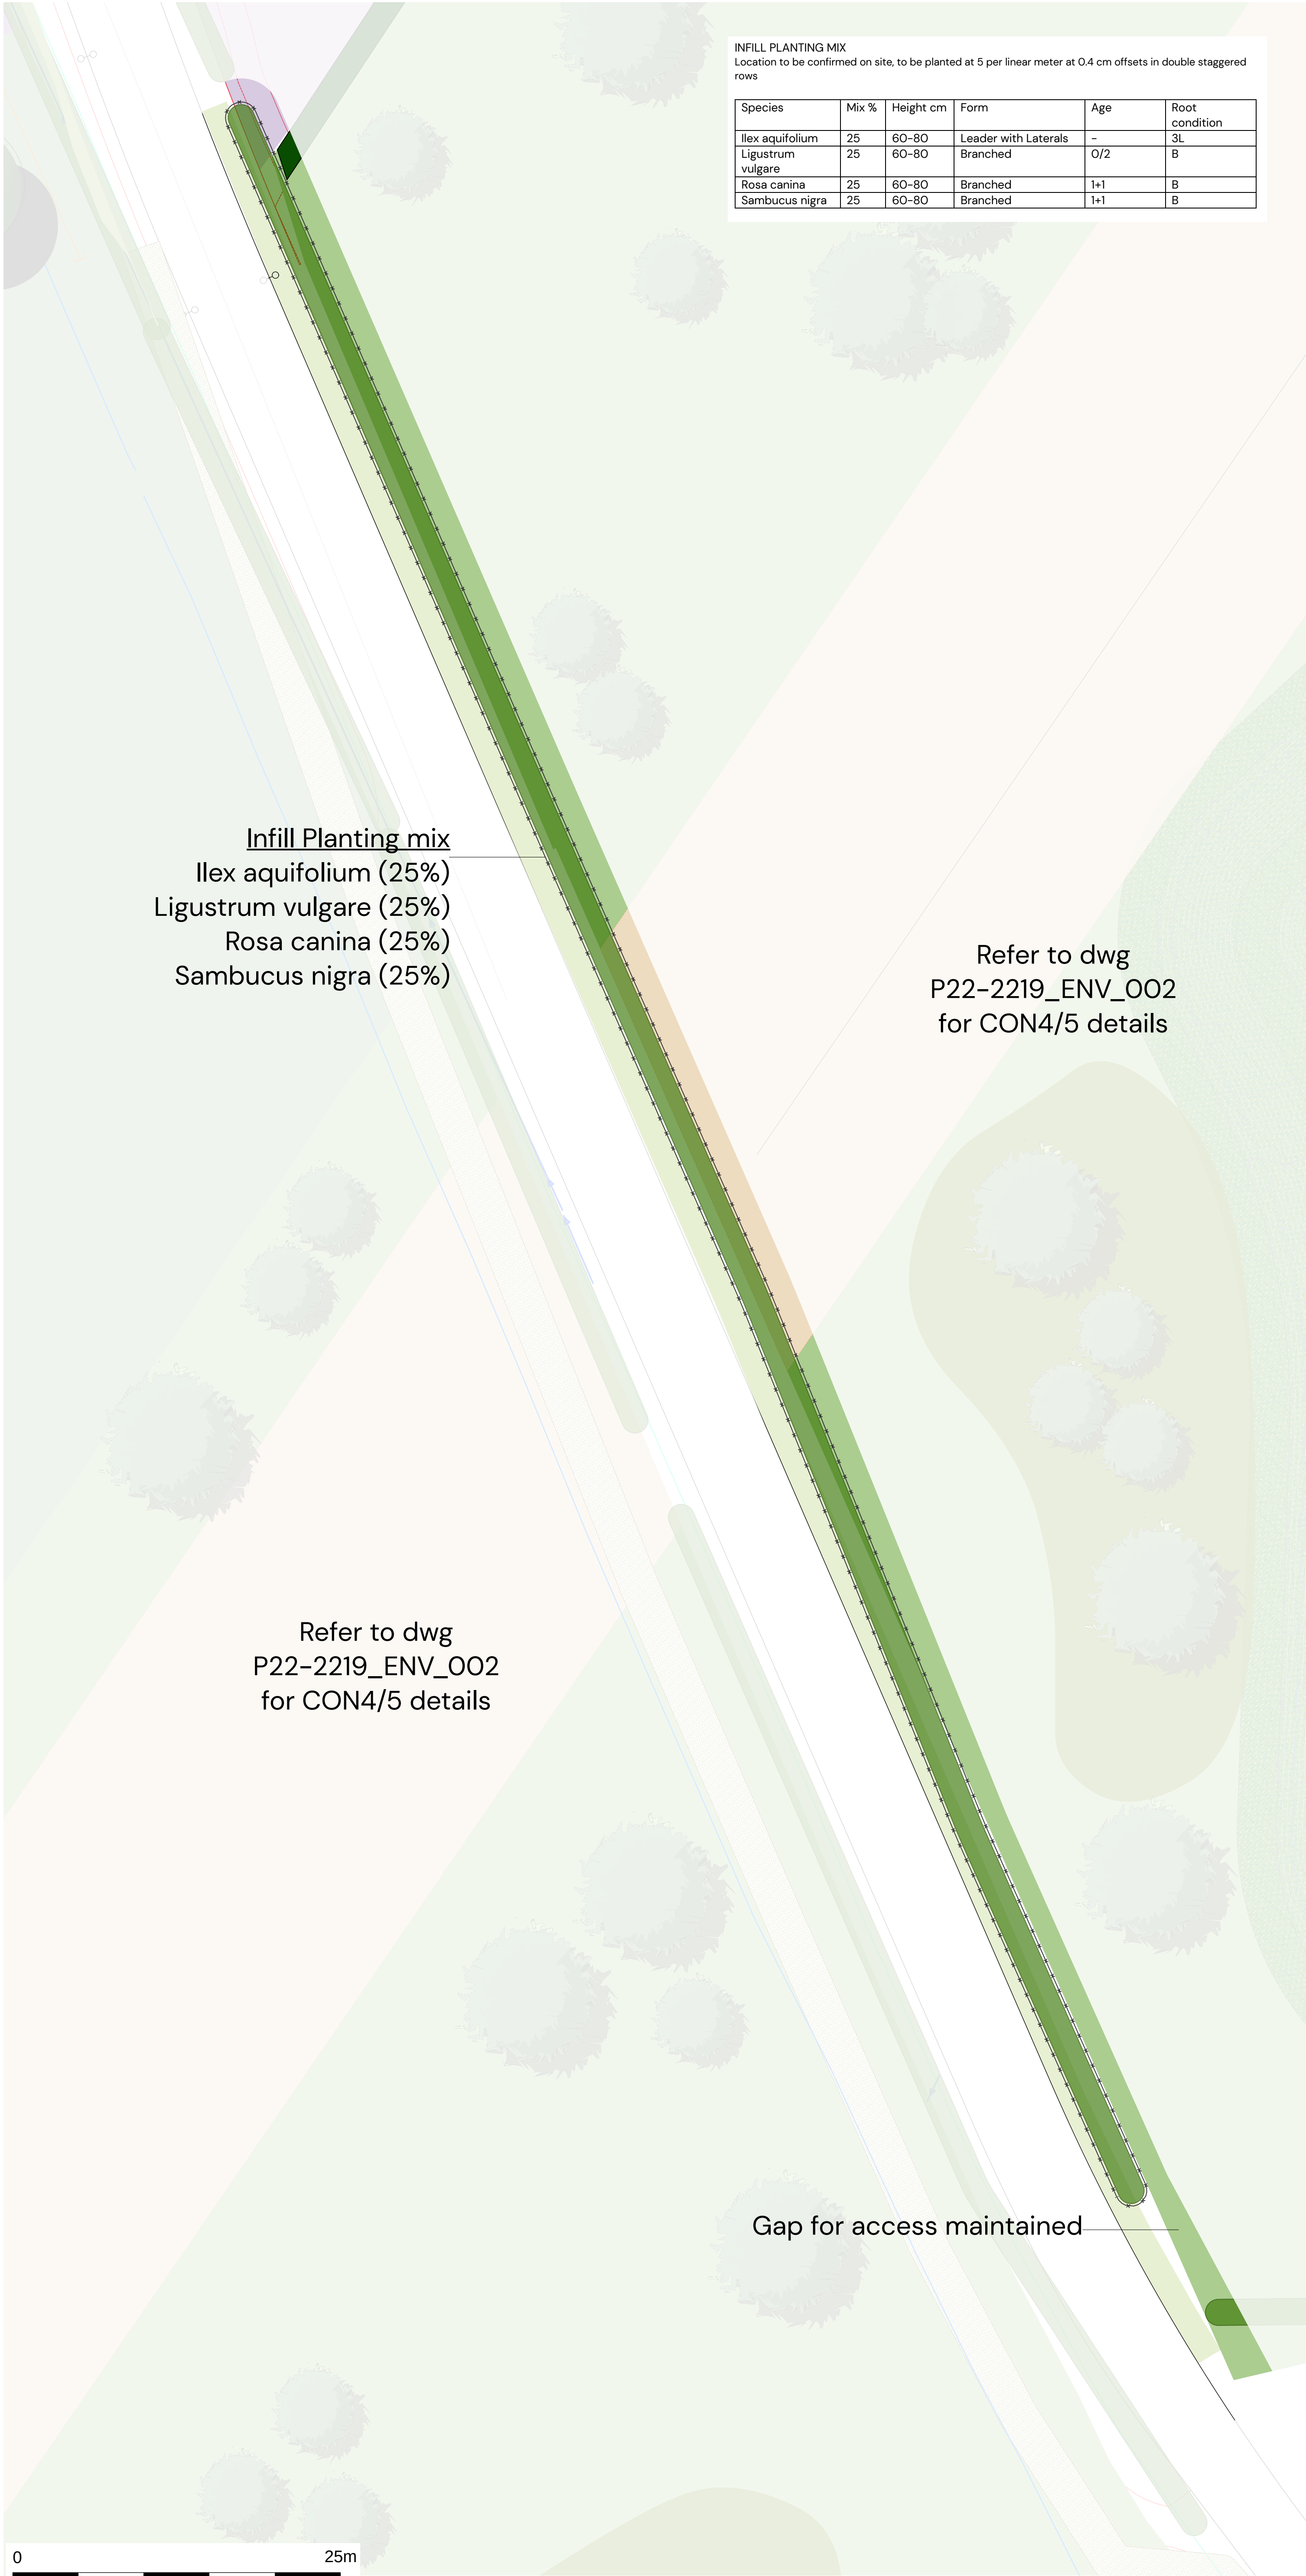


INFILL PLANTING MIX					
Location to be confirmed on site, to be planted at 5 per linear meter at 0.4 cm offsets in double staggered rows					
Species	Mix %	Height cm	Form	Age	Root condition
Ilex aquifolium	25	60-80	Leader with Laterals	-	3L
Ligustrum vulgare	25	60-80	Branched	0/2	B
Rosa canina	25	60-80	Branched	1+1	B
Sambucus nigra	25	60-80	Branched	1+1	B

KEY

Existing hedgerow to be retained and maintained to a minimum height of 2.5m

1.5m post and wire fencing

Highway verge

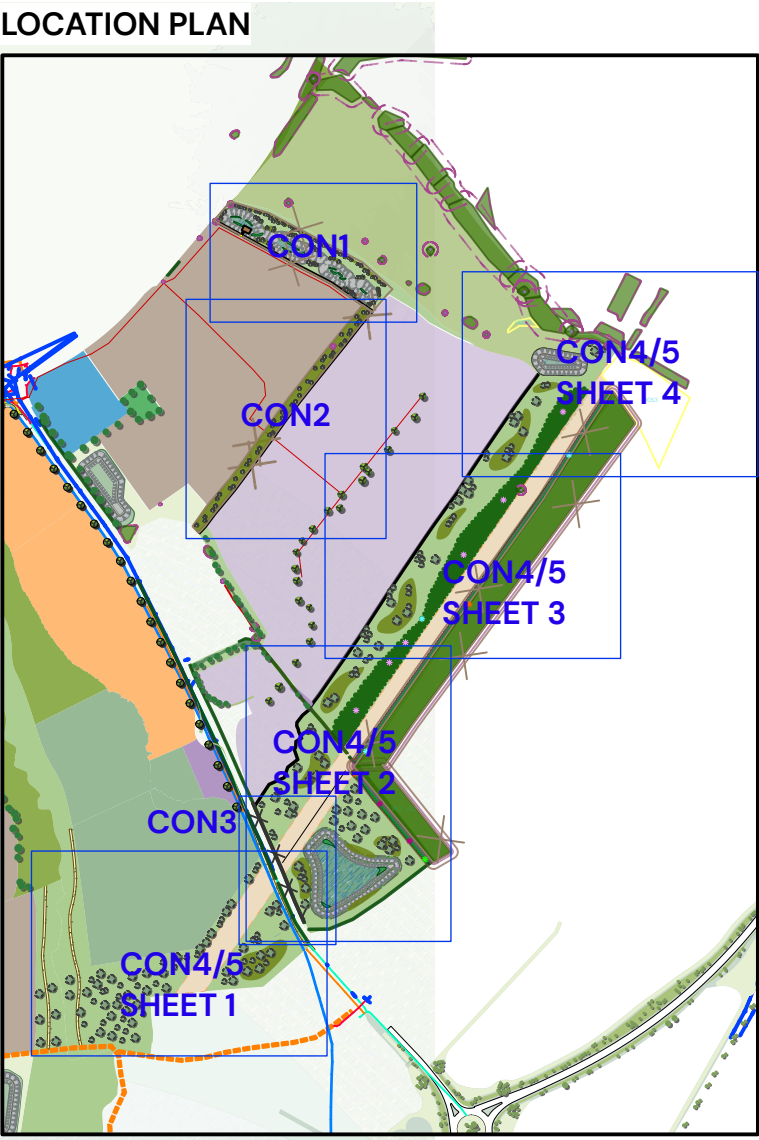

Infill Planting mix
Ilex aquifolium (25%)
Ligustrum vulgare (25%)
Rosa canina (25%)
Sambucus nigra (25%)

Refer to dwg
P22-2219_ENV_002
for CON4/5 details

Refer to dwg
P22-2219_ENV_002
for CON4/5 details

Gap for access maintained

Revisions:
First Issue- 09/12/2022 ASK

Detailed Planting Plan
West Ashton -
Trowbridge CON3
Hedgerow alongside
West Ashton Road

Client: Persimmon

DRWG No: P22-2219_EN_001 Sheet No: _ REV: _

Drawn by : ASK

Approved by: ASK

Date: 09/12/2022

Scale: 1:250 @A1

