


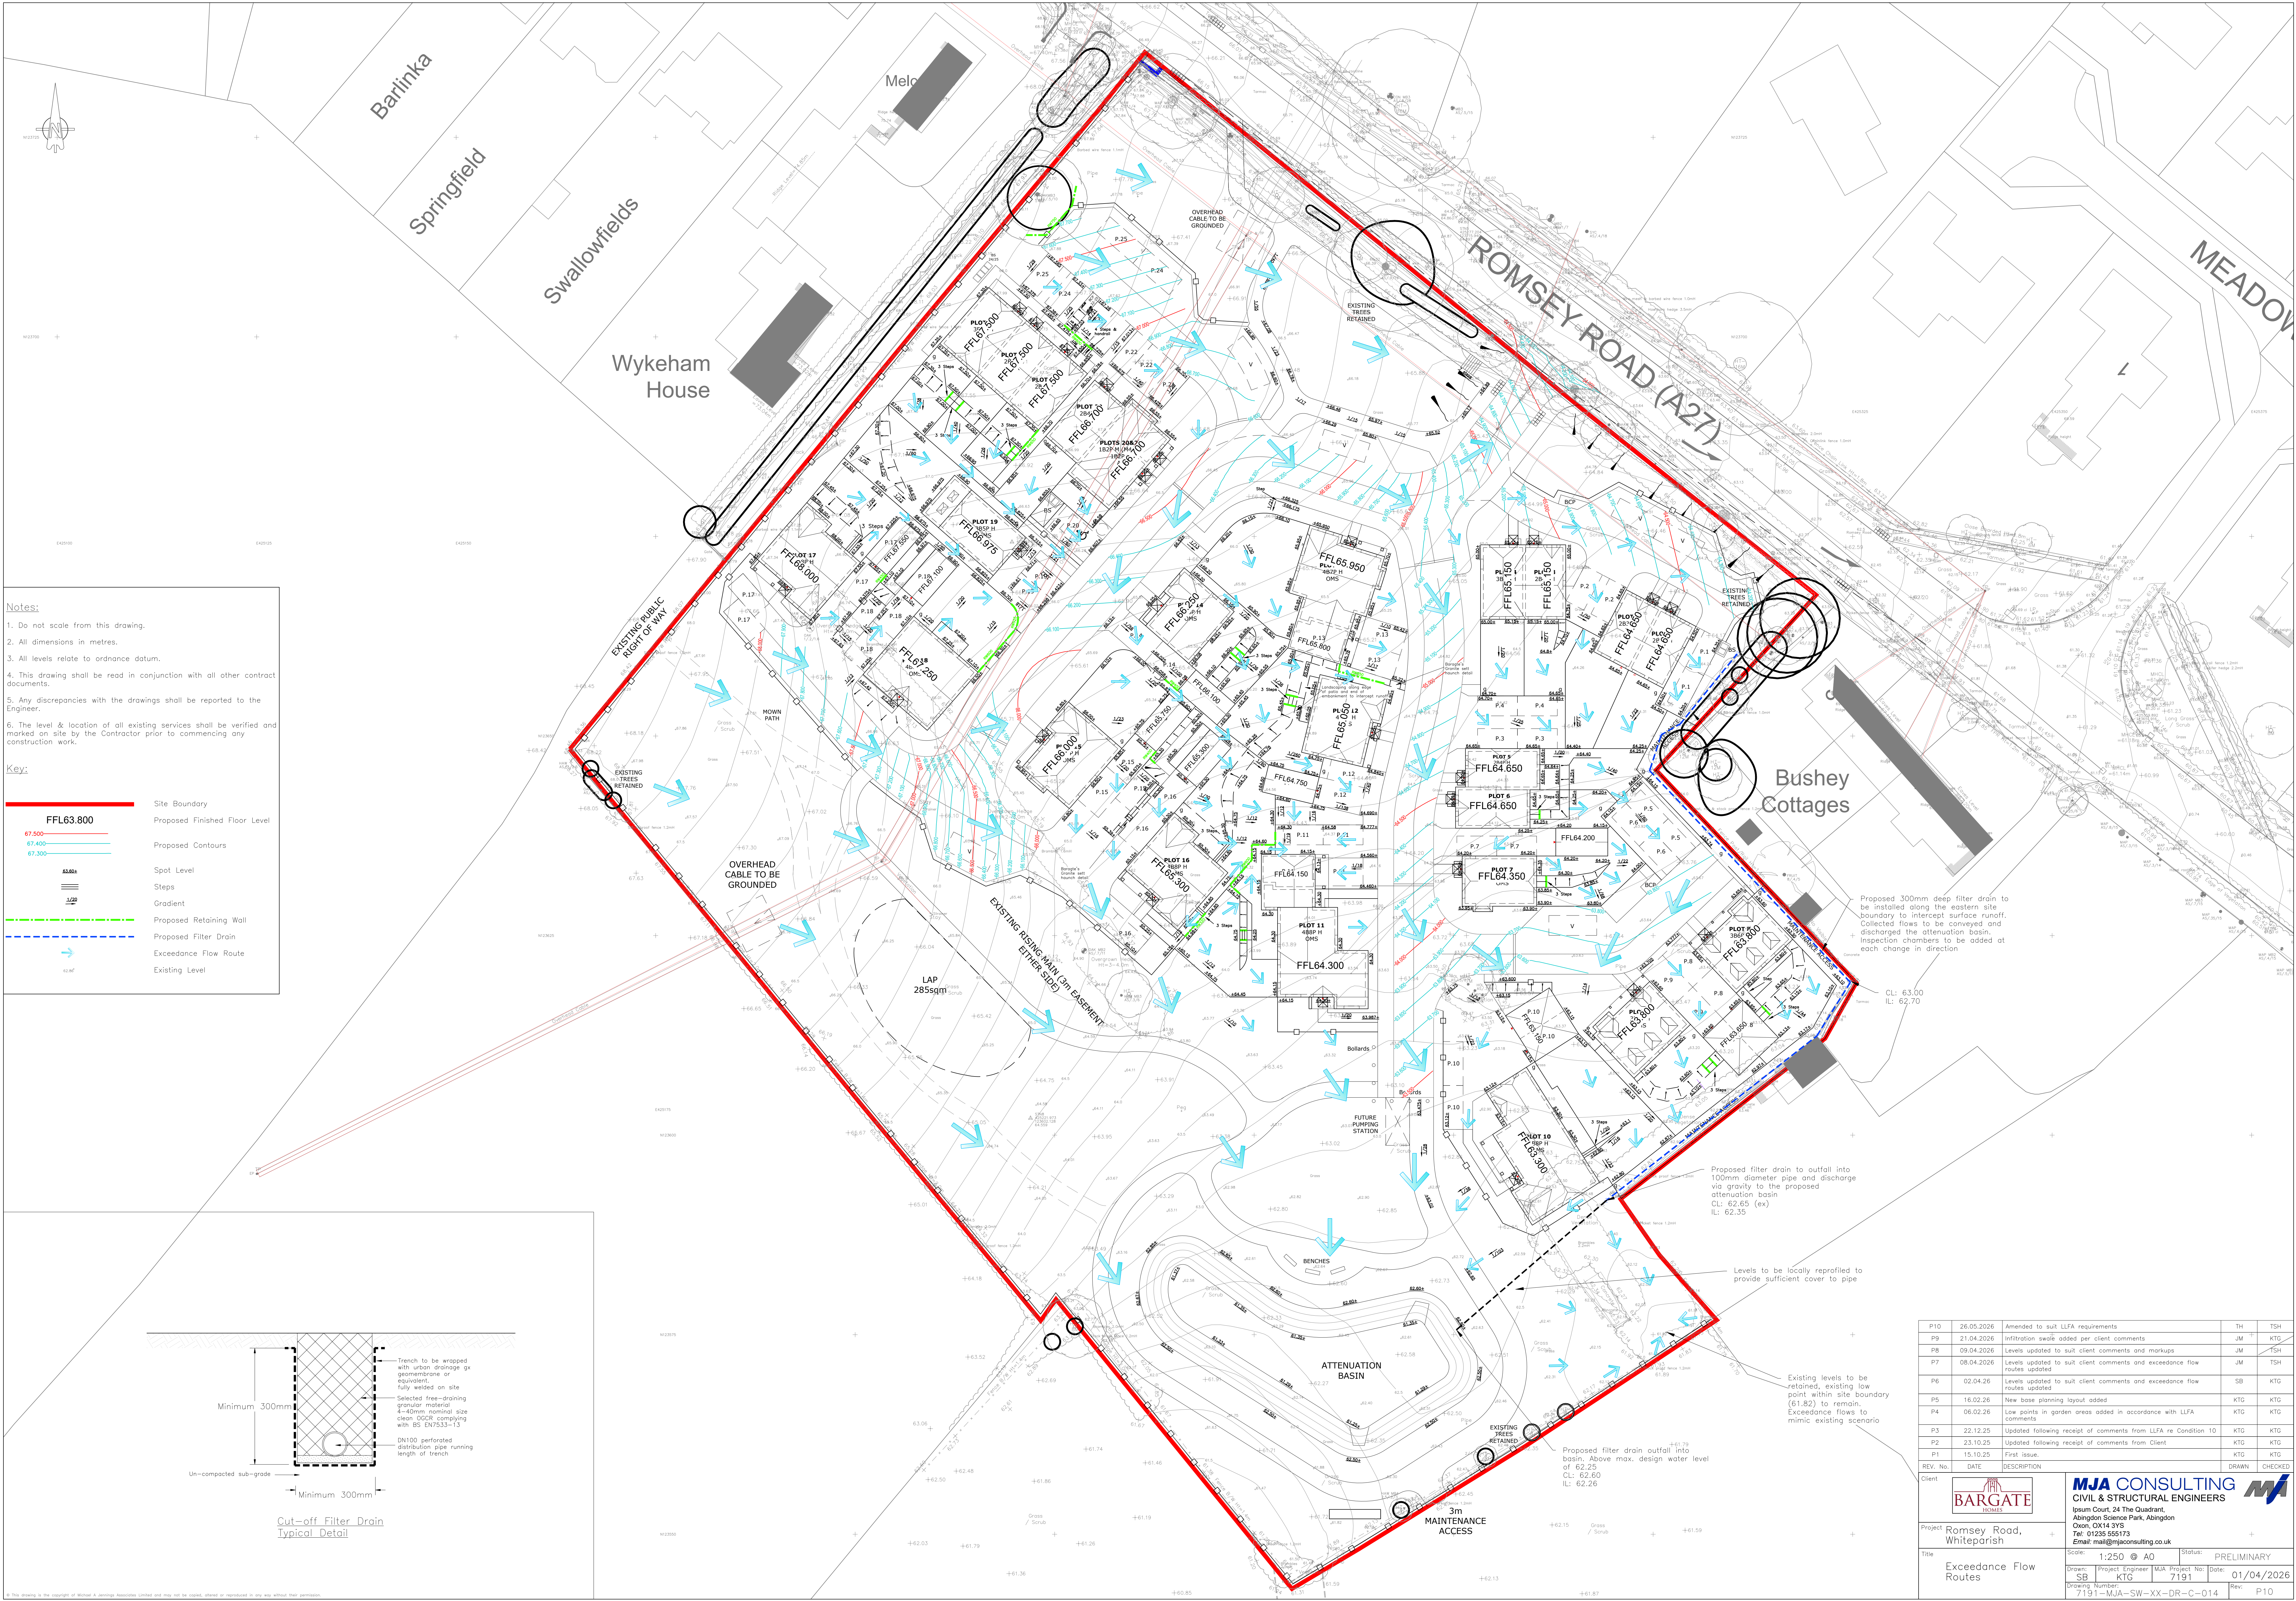

Notes:

1. Do not scale from this drawing.

2. All dimensions in metres.

3. All levels relate to ordnance datum.

4. This drawing shall be read in conjunction with all other contract documents.

5. Any discrepancies with the drawings shall be reported to the Engineer.

6. The level & location of all existing services shall be verified and marked on site by the Contractor prior to commencing any construction work.

Key:

FFL63.800

67.500

67.400

67.300

AA&A

1:200

Site Boundary

Proposed Finished Floor Level

Proposed Contours

Spot Level

Steps


Gradient

Proposed Retaining Wall

Proposed Filter Drain

Excess Flow Route

Existing Level

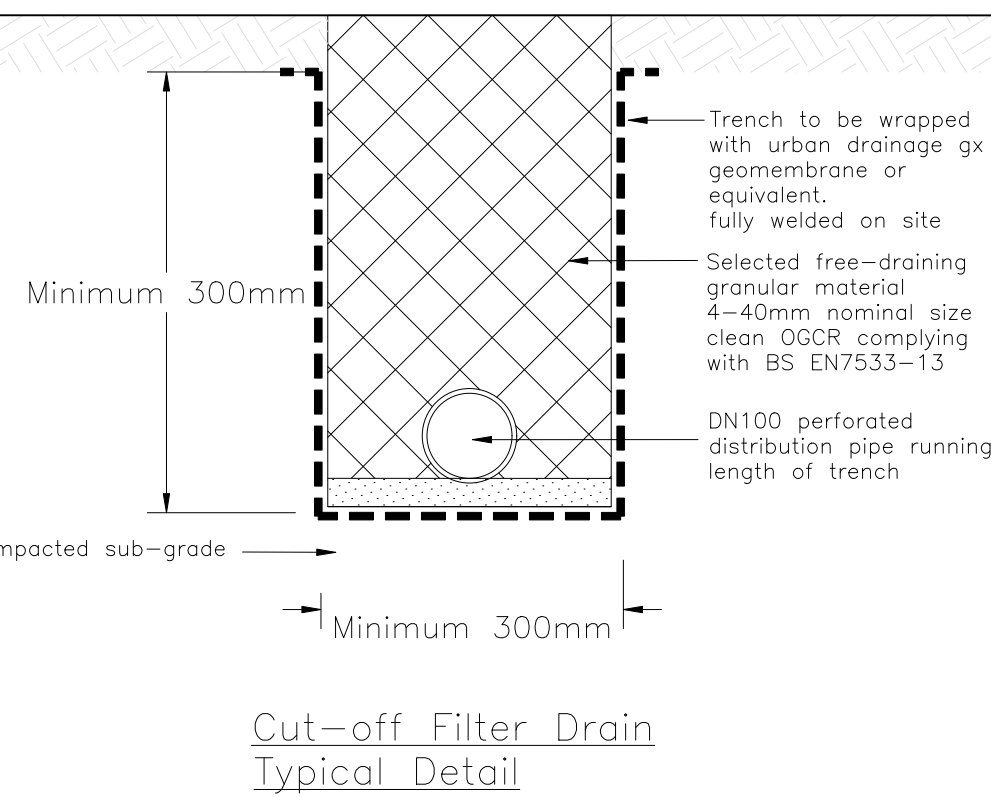

P10	26.05.2026	Amended to suit LLFA requirements	TH	TSH
P9	21.04.2026	Infiltration swale added per client comments	JM	KTG
P8	09.04.2026	Levels updated to suit client comments and markings	JM	TSH
P7	08.04.2026	Levels updated to suit client comments and excess flow routes updated	JM	TSH
P6	02.04.26	Levels updated to suit client comments and excess flow routes updated	SB	KTG
P5	16.02.26	New base planning layout added	KTG	KTG
P4	08.02.26	Low points in garden areas added in accordance with LLFA comments	KTG	KTG
P3	22.12.25	Updated following receipt of comments from LLFA re Condition 10	KTG	KTG
P2	23.10.25	Updated following receipt of comments from Client	KTG	KTG
P1	15.10.25	First issue.	KTG	KTG
REV. No.	DATE	DESCRIPTION	DRAWN	CHECKED
Client	BARGATE ROMSEY Project Romsey Road, Whiteparish			
Title		Scale: 1:250 @ A0	Status: PRELIMINARY	
Exceedance Flow Routes		Drawn: Project Engineer MJA Project No: SB	Date: 01/04/2026	
		Drawing Number: 7191-MJA-SW-XX-DR-C-014	Rev: P10	

MJA CONSULTING

CIVIL & STRUCTURAL ENGINEERS

Ipsum Court, 24 The Quadrant, Abingdon Science Park, Abingdon Oxon, OX14 3YB Tel: 01235 555173 Email: mail@mjaconsulting.co.uk

Client

Romsey Road, Whiteparish