



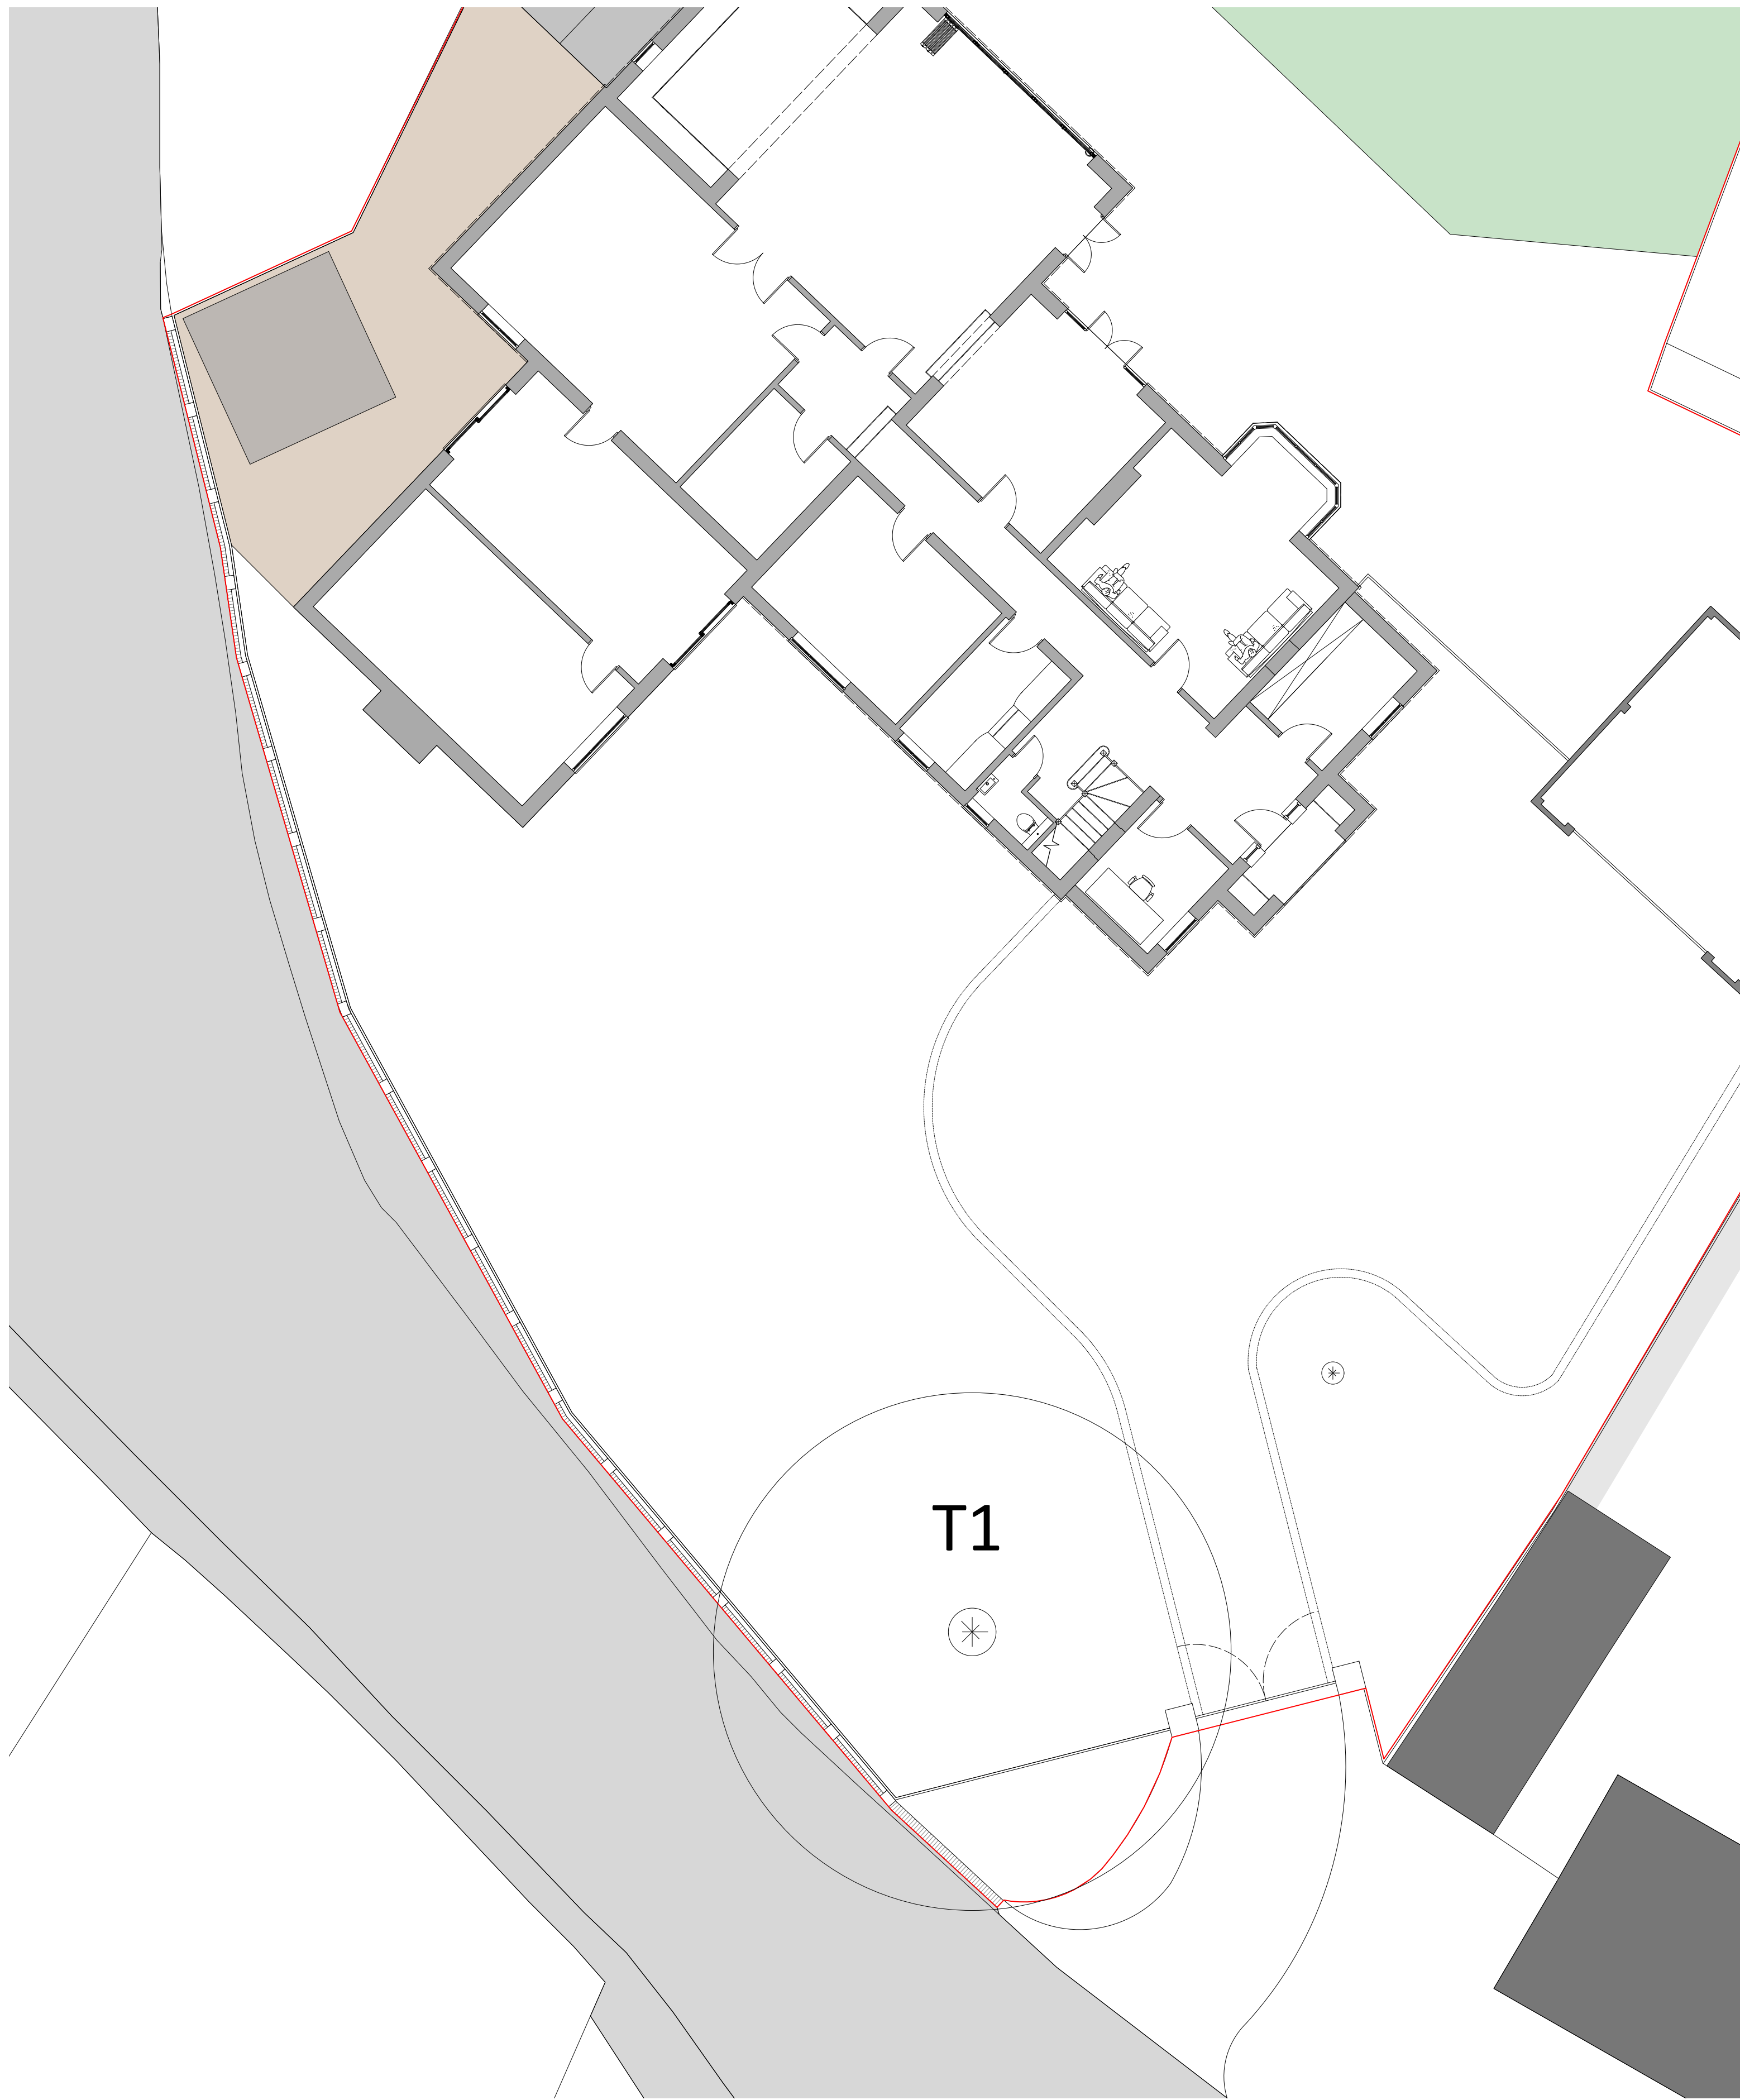

PLN 01 PROPOSED SITE PLAN
1:100

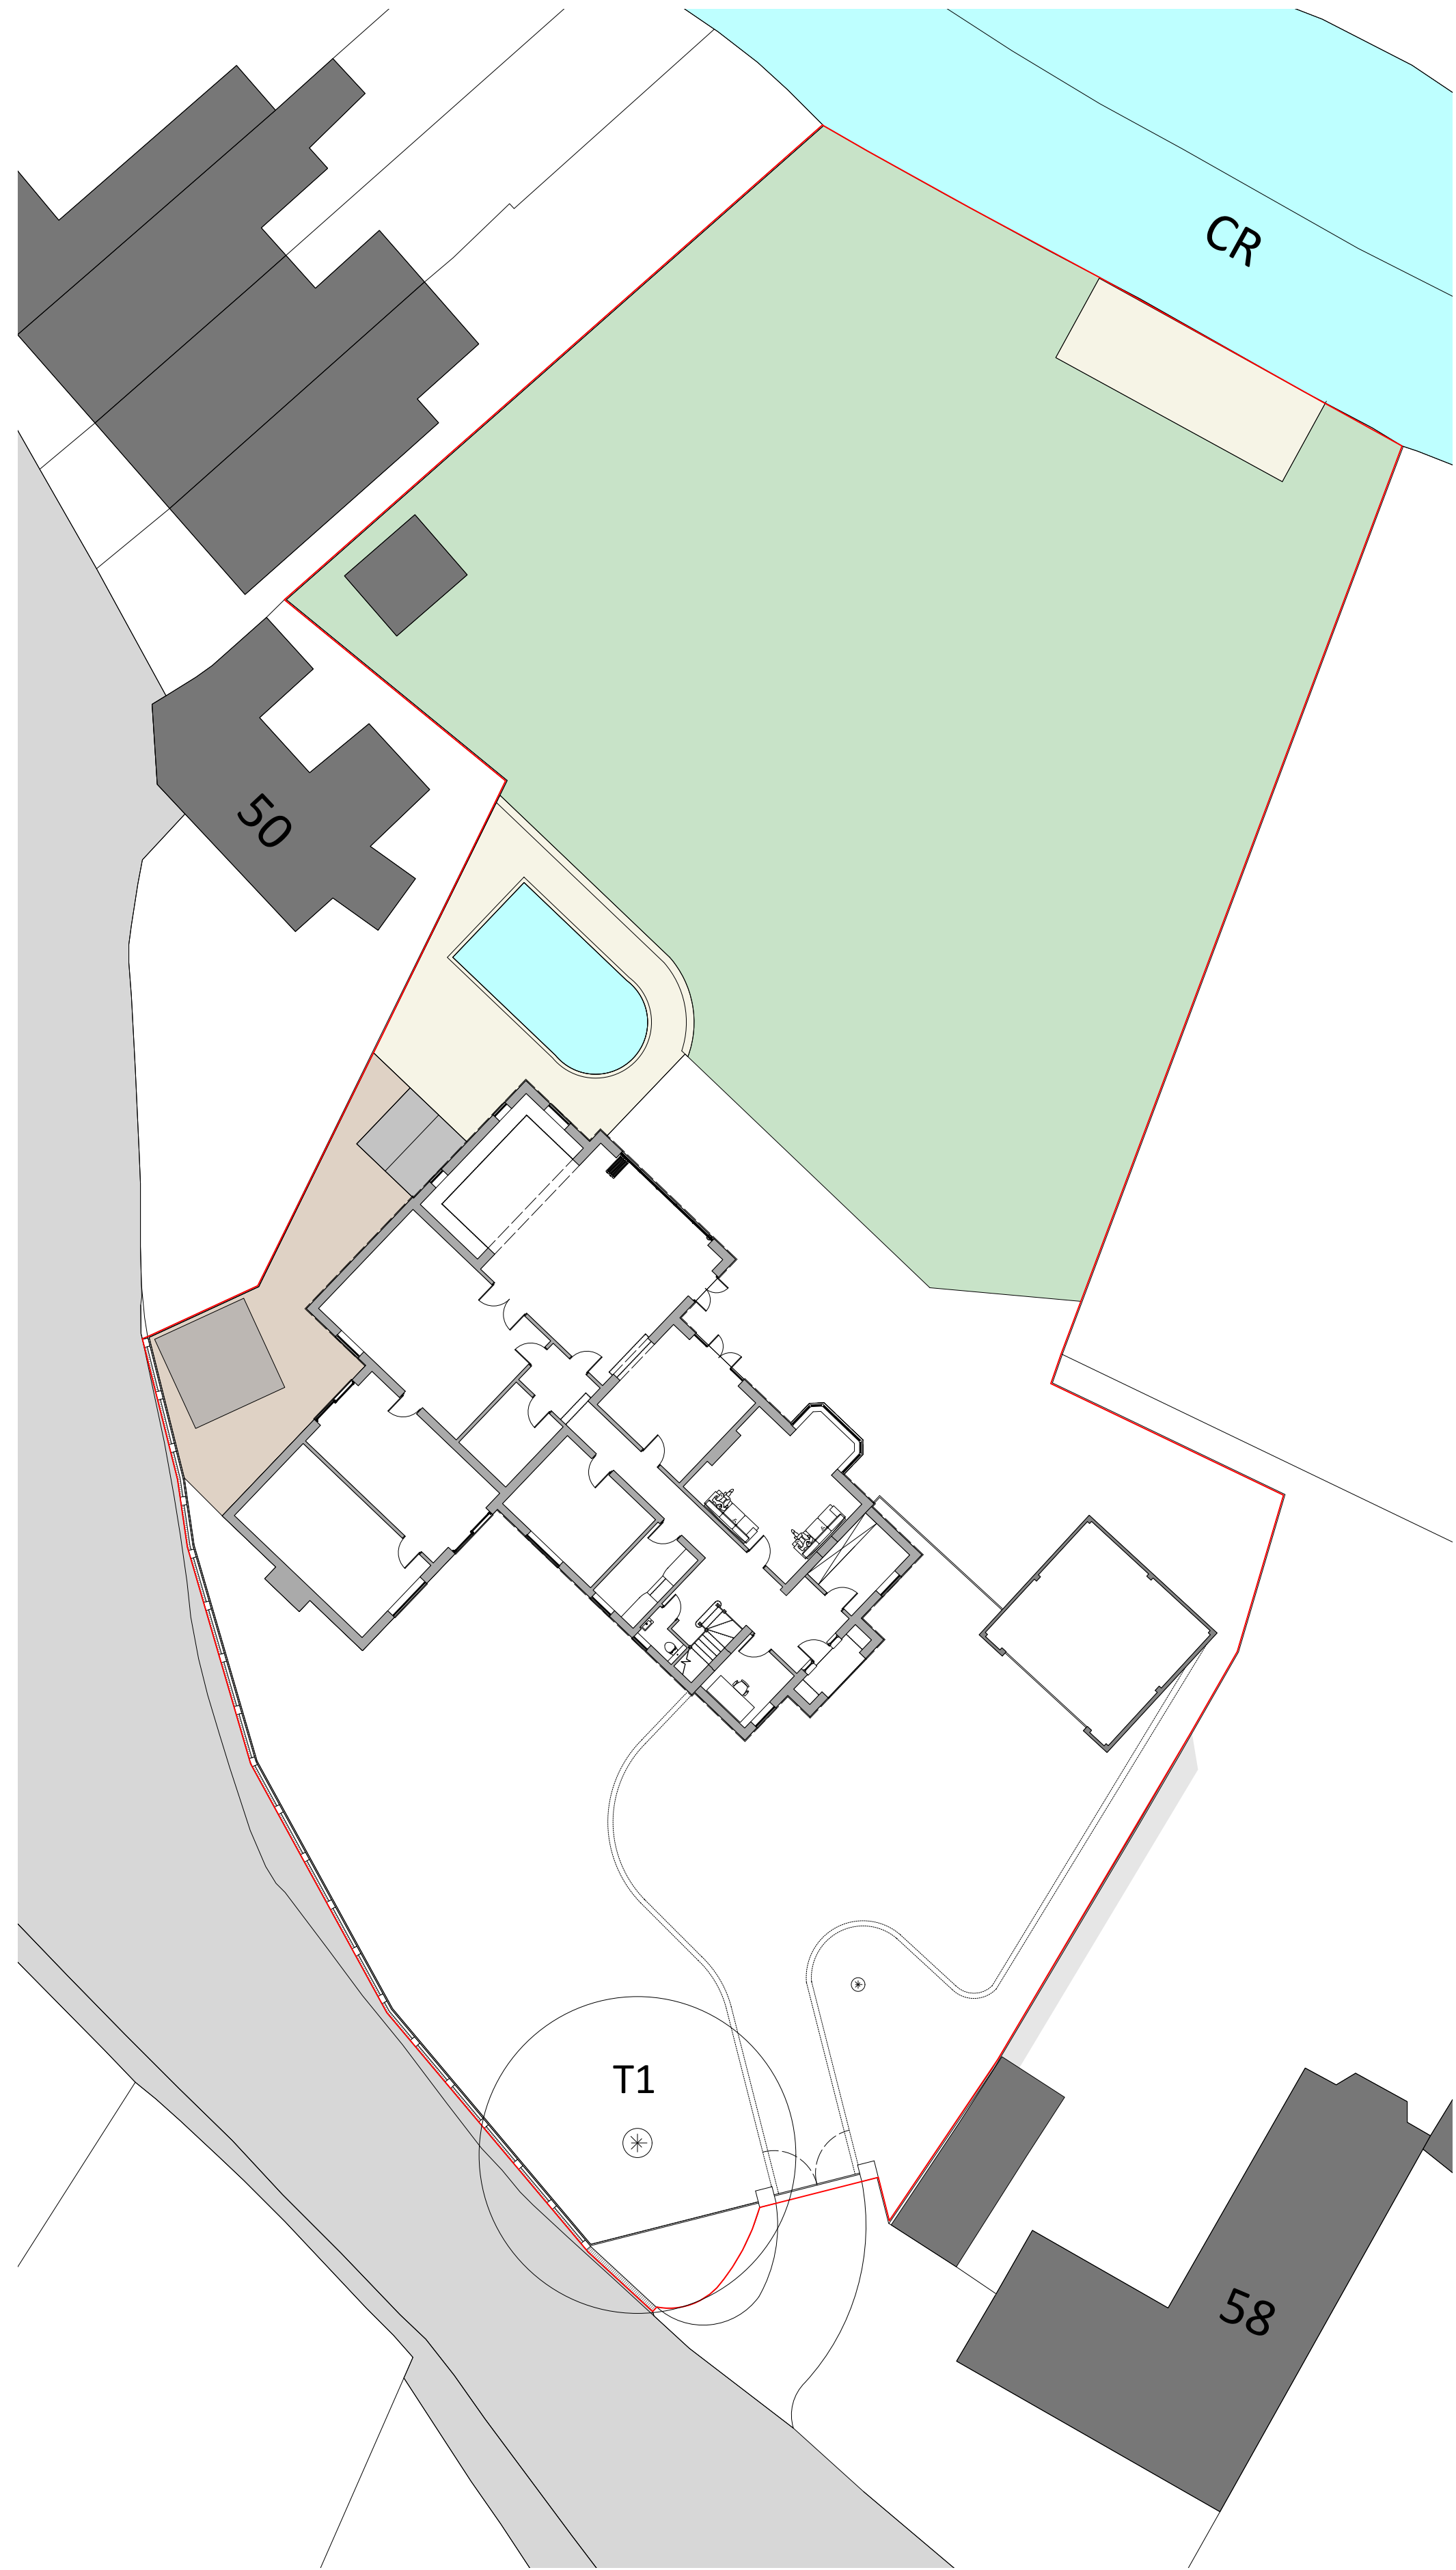

PLN 02 PROPOSED SITE PLAN
1:200

DESIGN

