


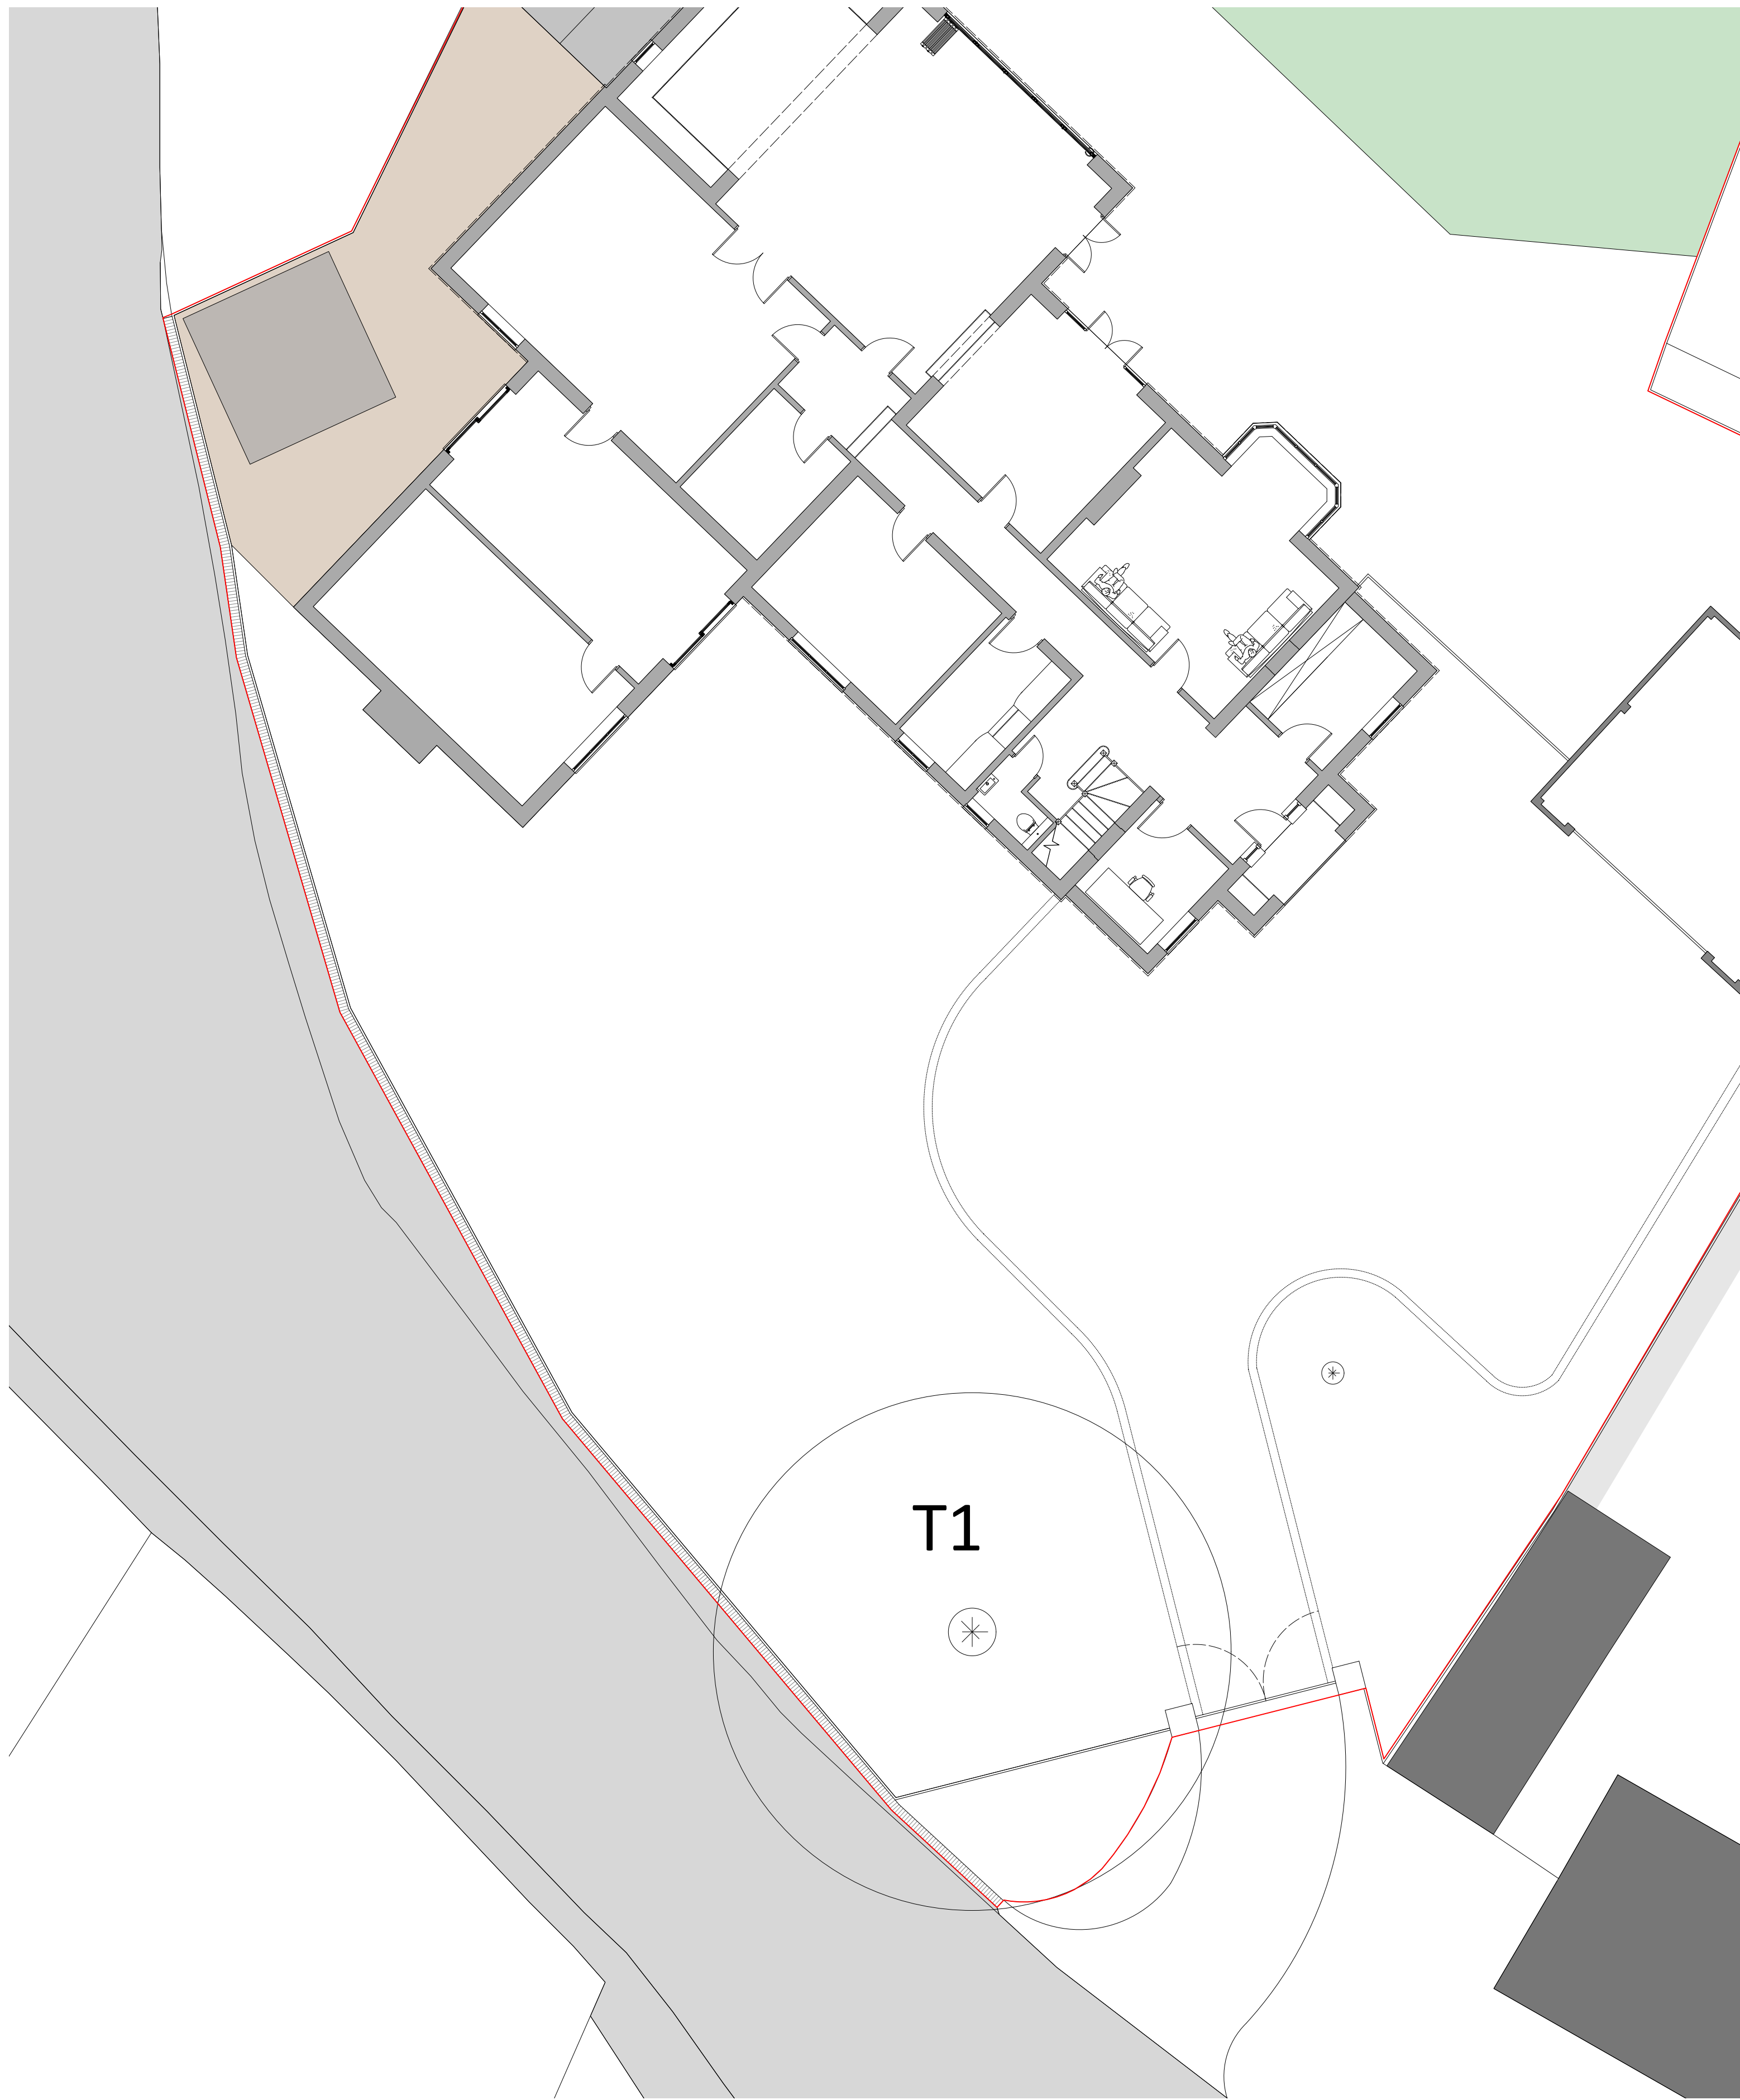

PLN EXISTING SITE PLAN
01 1:100



PLN EXISTING SITE PLAN
02 1:200

DESIGN

