


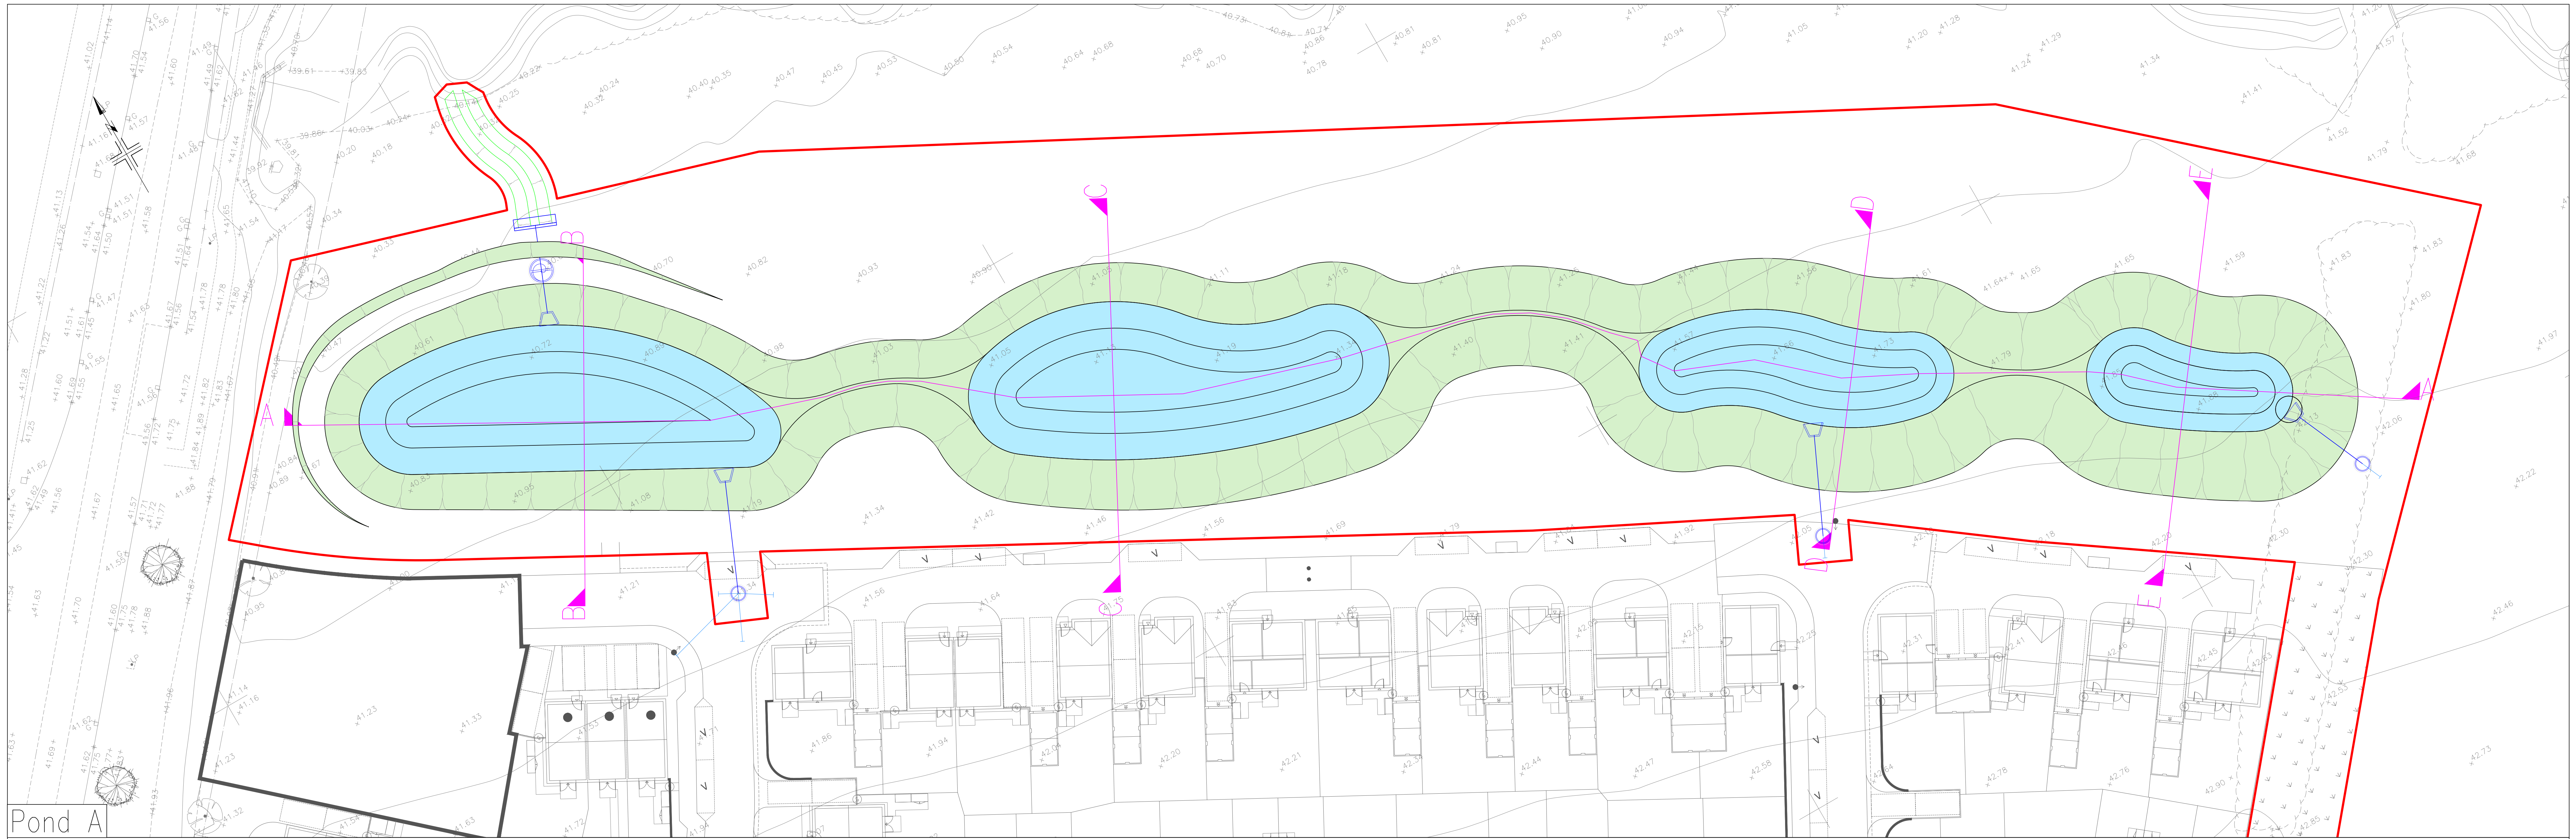
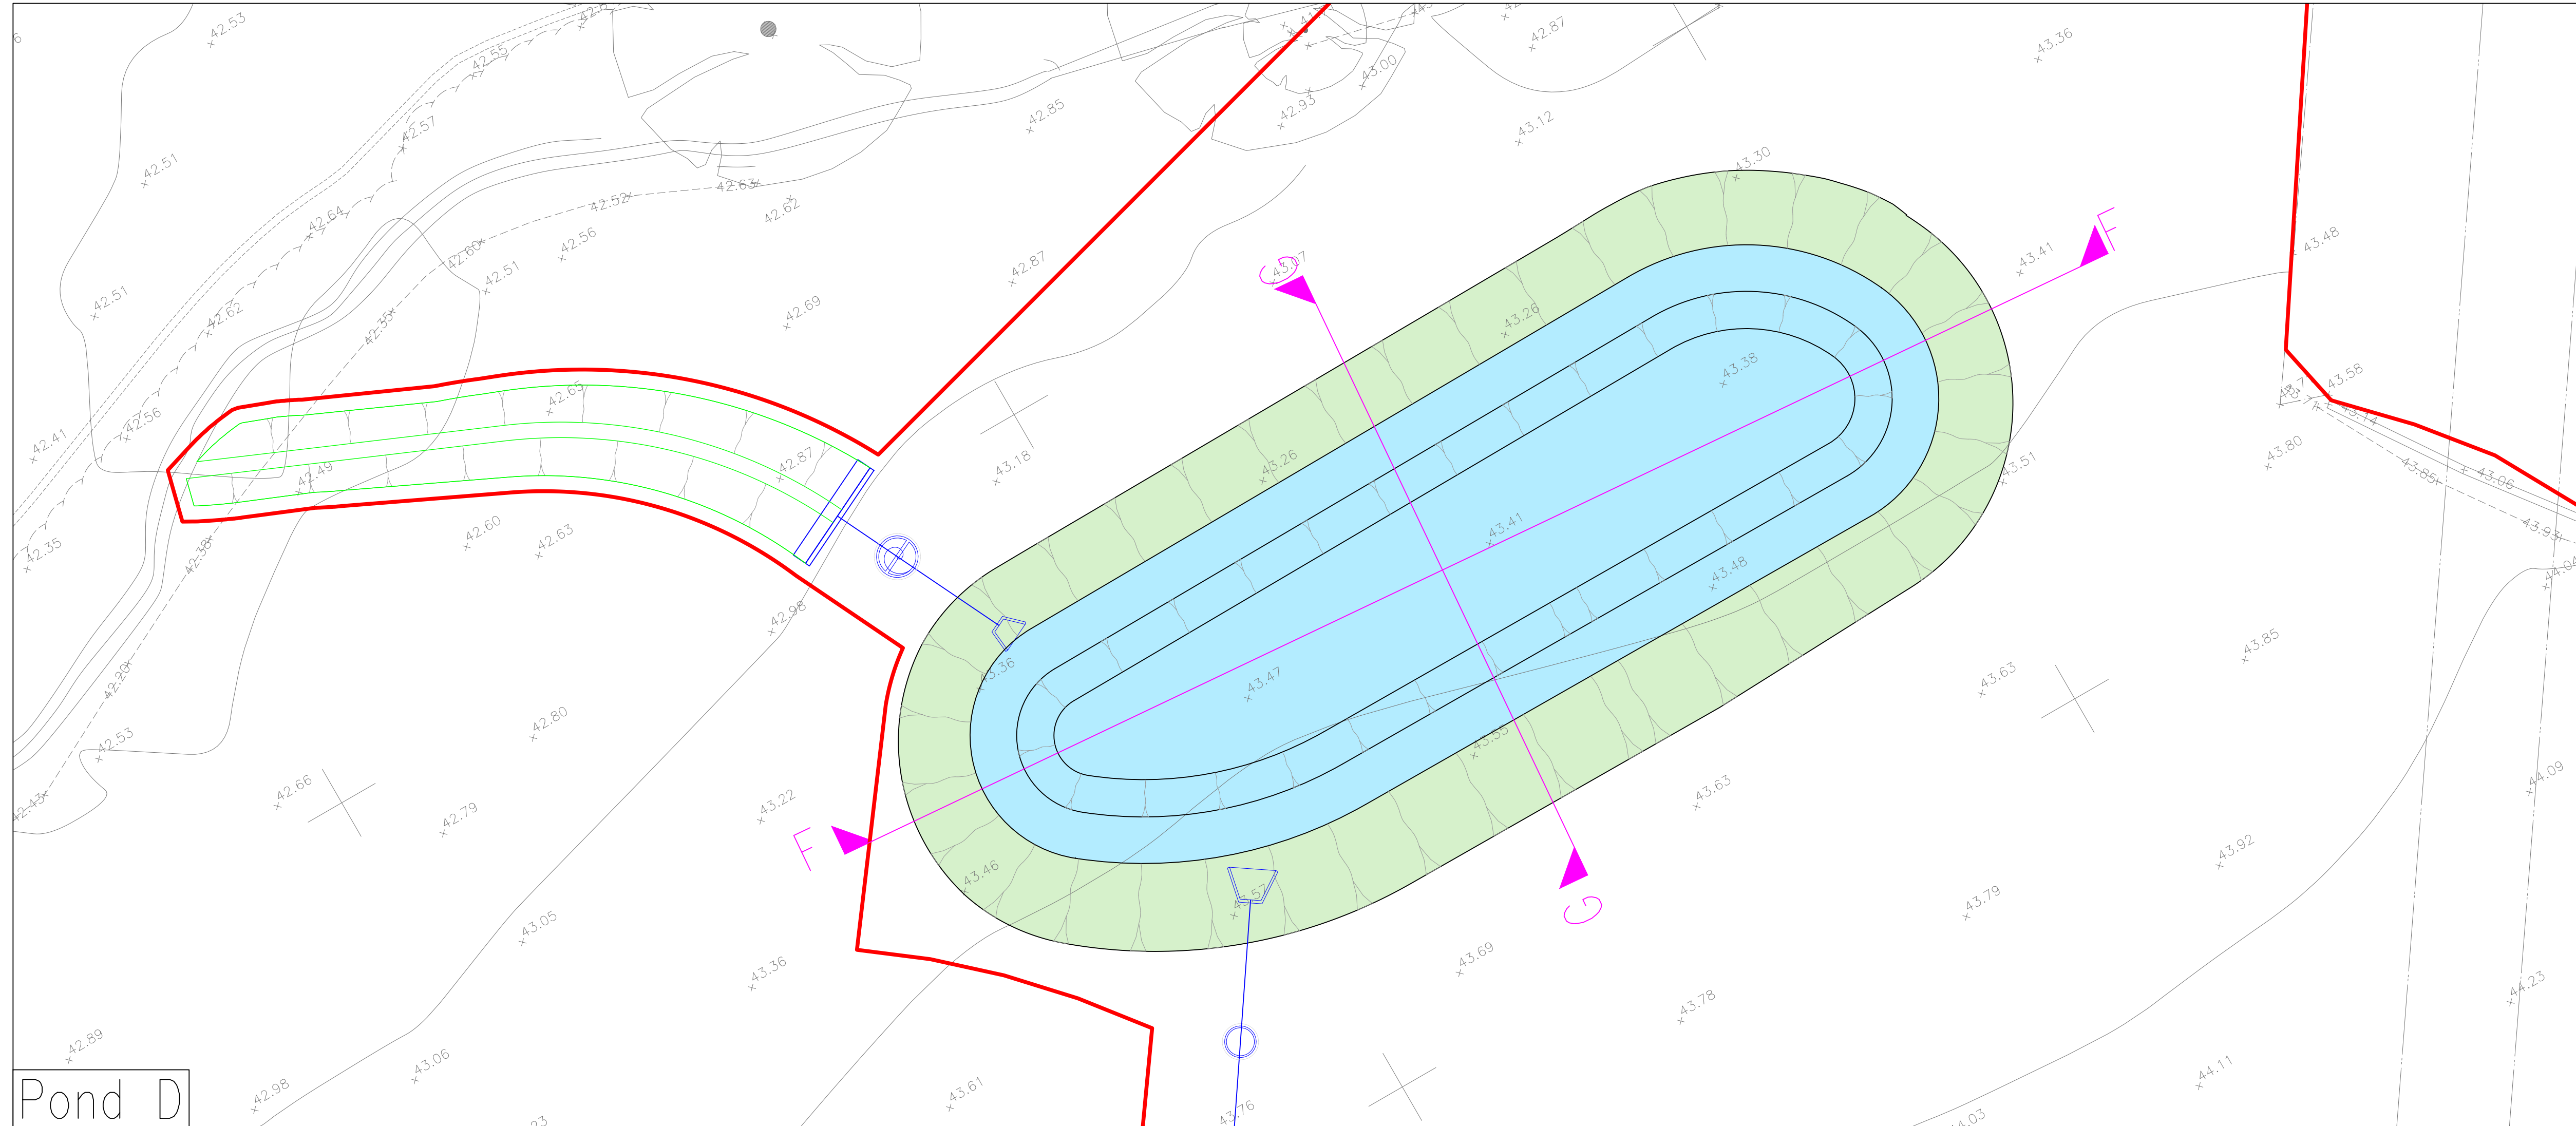


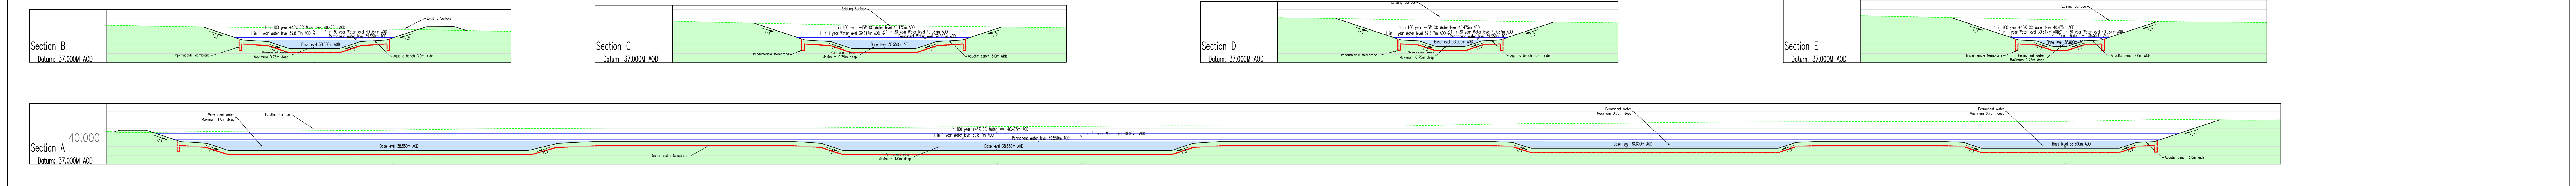

Pond A

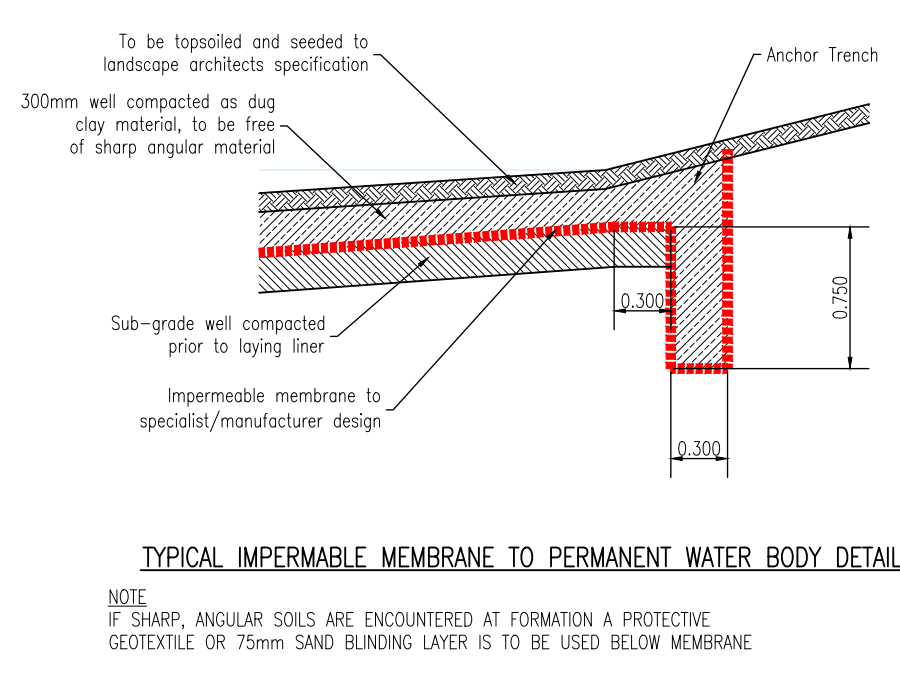

Pond D

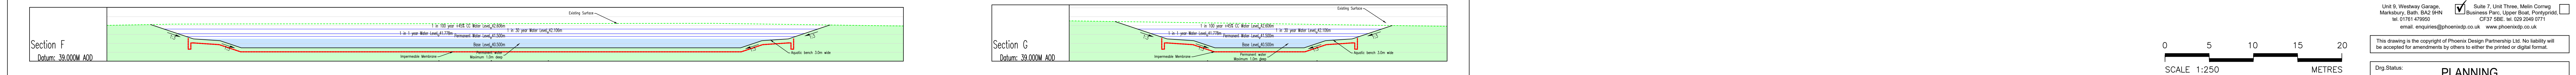

4: 24/2/20 Field & related to full updated survey. Water levels updated.

Project: Ashton Park Ecology

Client: Persimmon
Together, we make your home

Drawing: Attenuation Ponds A & D

Scale: 1:250 @ A3 Date: April 2020 Drawn by: acm

Drawing No: 566-E-P-330-01 Rev: A

PHOENIX DESIGN
Partnership Ltd.
Unit 5, Windway Garage,
Markbury, Bath, BA2 9PA
Tel: 01761 476660
Email: enquiries@phoenixdesign.co.uk
www.phoenixdesign.co.uk

Unit 5, Windway Garage,
Markbury, Bath, BA2 9PA
Tel: 01761 476660
Email: enquiries@phoenixdesign.co.uk
www.phoenixdesign.co.uk

This drawing is the copyright of Phoenix Design Partnership Ltd. No liability will be accepted for amendments by others to either the printed or digital format.

Dig Status: PLANNING

