


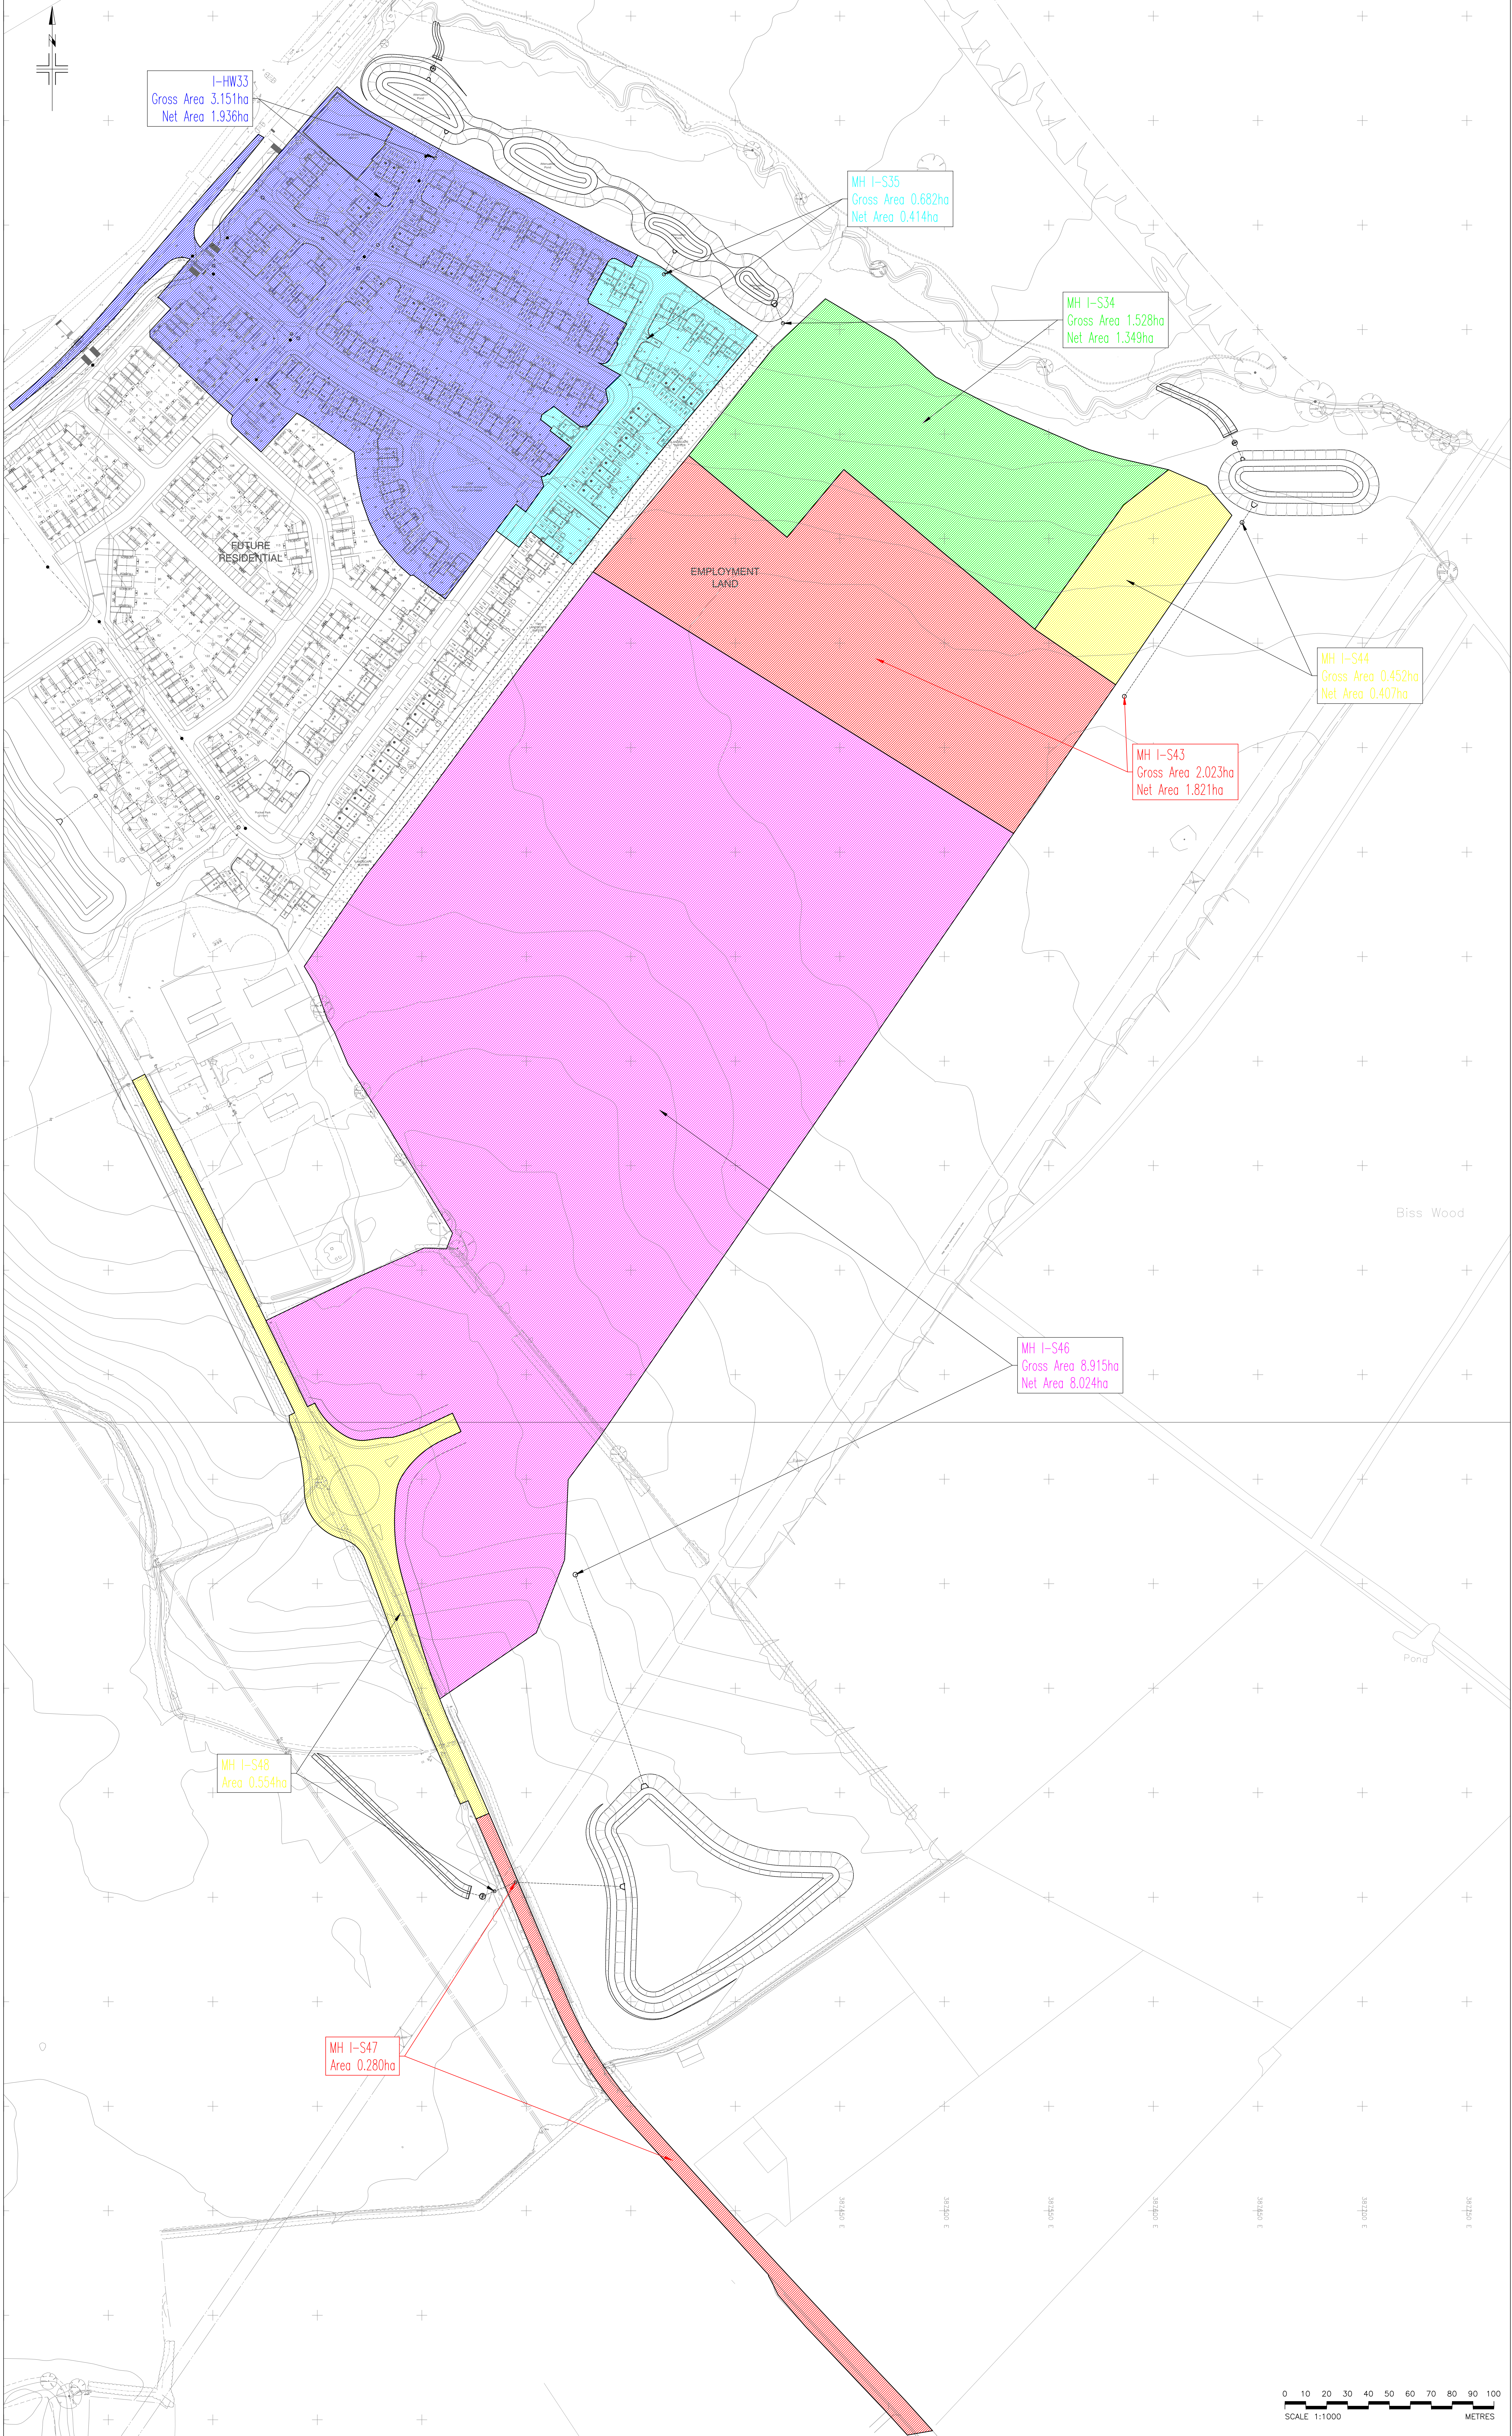

A 2287.25 moshole renumbered

Regions

Project: Ashton Park Ecology

Client:  

Drawing: Impermeable Areas

Scale: 1:1000 @ A0 Date: April 2025 Drawn by: acm

Drawing No: 566-E-P-510 Rev: A

PHOENIX DESIGN

Partnership Ltd.

Unit 9, Westbrook Garage, Mansbury, Bath, BA2 9RN. Tel: 01791 49999 email: enquiries@phoenixdesign.co.uk www.phoenixdesign.co.uk

☒ Unit 7, Unit Three, Millers Corner, CP17 9BE. Tel: 020 2445 0771 email: enquiries@phoenixdesign.co.uk www.phoenixdesign.co.uk

☐

This drawing is the copyright of Phoenix Design Partnership Ltd. No liability will be accepted for amendments by others to either the printed or digital format.

Org Status: PLANNING