

NORTH

010m20m50m100m

NOTES

1. This tree survey information has been prepared for planning purposes only. Additional detail will be needed for foundation design.

2. The original of this drawing was produced in colour - a monochrome copy should not be relied upon.

3. Scale for planning purposes only.

4. All dimensions to be checked on site.

5. The copyright of this document resides with Keen Consultants unless assigned in writing by the company.

6. Details shown on this drawing are devised with reference to BS5837:2012 Trees in relation to design, demolition and construction - Recommendations.

7. Check if Tree Preservation Order or Conservation Area protection applies to trees before undertaking tree works.

8. Tree Survey Plan based on ACD Environmental drawing number PEDW6300-01A.

9. Where trees were not identified on the topographical survey they have been plotted by eye.

10. Proposed layout based on drawing P22-2219_EN_02A-004B Advance ecology.

KEY

Existing site features

Existing trees/hedge retained

Proposed structures

2.0m high barrier as detail in Figure 1 (Temporary, for the duration of works)

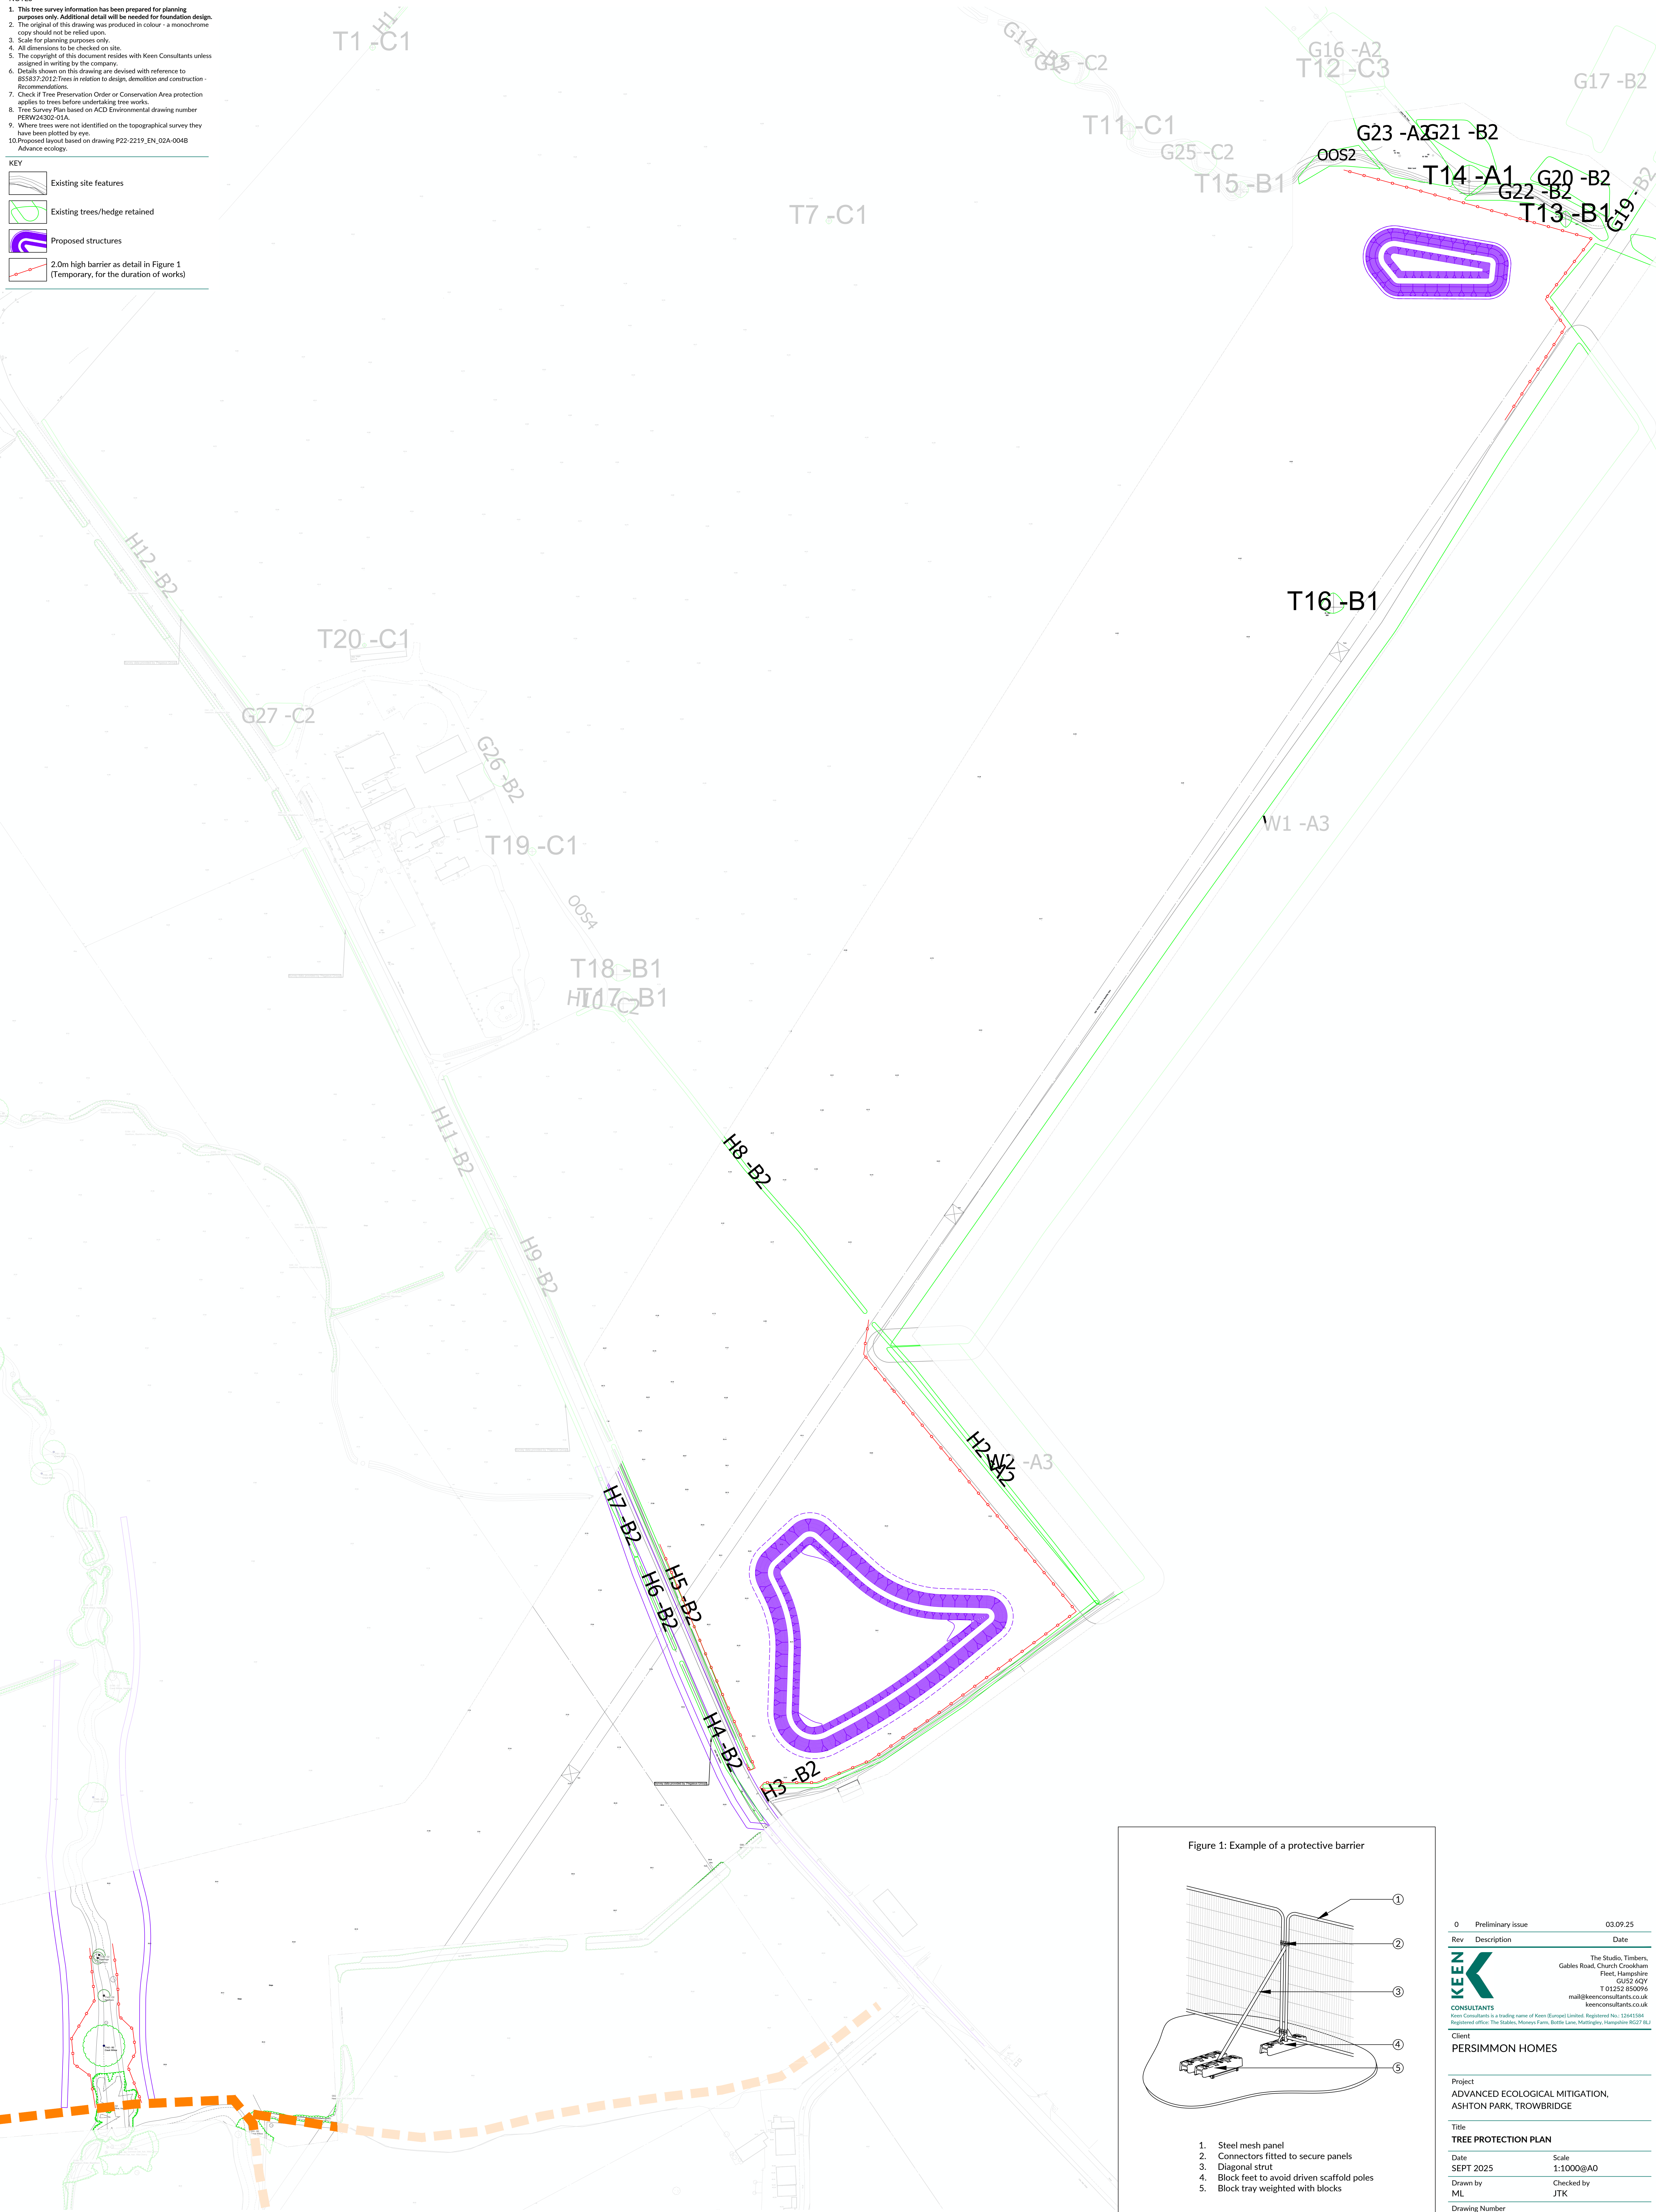


Figure 1: Example of a protective barrier

1. Steel mesh panel

2. Connectors fitted to secure panels

3. Diagonal strut

4. Block feet to avoid driven scaffold poles

5. Block tray weighted with blocks

© Keen Consultants

0Preliminary issue03.09.25

RevDescriptionDate

KEEN

CONSULTANTS

The Studio, Timbers,
Gables Road, Church Crookham
Fleet, Hampshire
GU52 6QY
T 01252 850096
mail@keenconsultants.co.uk
keenconsultants.co.uk

Client

PERSIMMON HOMES

Project

ADVANCED ECOLOGICAL MITIGATION,
ASHTON PARK, TROWBRIDGE

Title

TREE PROTECTION PLAN

Date

SEPT 2025

Scale

1:1000@A0

Drawn by

ML

Checked by

JTK

Drawing Number

2484-KC-AEM-YTREE-TPP01REV0