
 


	Existing trees to be retained to BS5837
	Existing hedgerow to be retained and maintained to a minimum height of 2.5m strengthened with infill planting where required
	Proposed tree planting
	Proposed native shrub planting
	Proposed thorny scrub planting
	Proposed woodland and scrub planting to benefit bats and dormouse
	Proposed native hedgerow planting
	Proposed marginal planting
	1.5m high post and wire fence
	1.5m high post and rail fence
	3m field gate entrance to Biss Wood
	Noticeboard at entrance to Biss Wood - The board is to be metal in construction and to include the following information: - Information on the space - Name and telephone number of the operator of the facility with an invitation to report any incident or damage
	Proposed long meadow grassland e.g Emorsgate EM4
	Proposed tussocky grassland e.g Emorsgate EM10
	Proposed wetland wildflower grassland e.g Emorsgate EM8
	Attenuation pond with areas of permanently wet
	River Biss
	Footpath/Cyclepath
	Existing Public Right of Way
	Existing overhead power lines

	Butterfly bank
	Hibernacula for reptiles and amphibians
	Habitat pile for reptiles, amphibians and invertebrates
	Hibernaculum for Lesser Horseshoe Bats
	Barn owl box on tree or pole if no suitable trees

	Butterfly bank
	Hibernacula for reptiles and amphibians
	Habitat pile for reptiles, amphibians and invertebrates
	Hibernaculum for Lesser Horseshoe Bats
	Barn owl box on tree or pole if no suitable trees

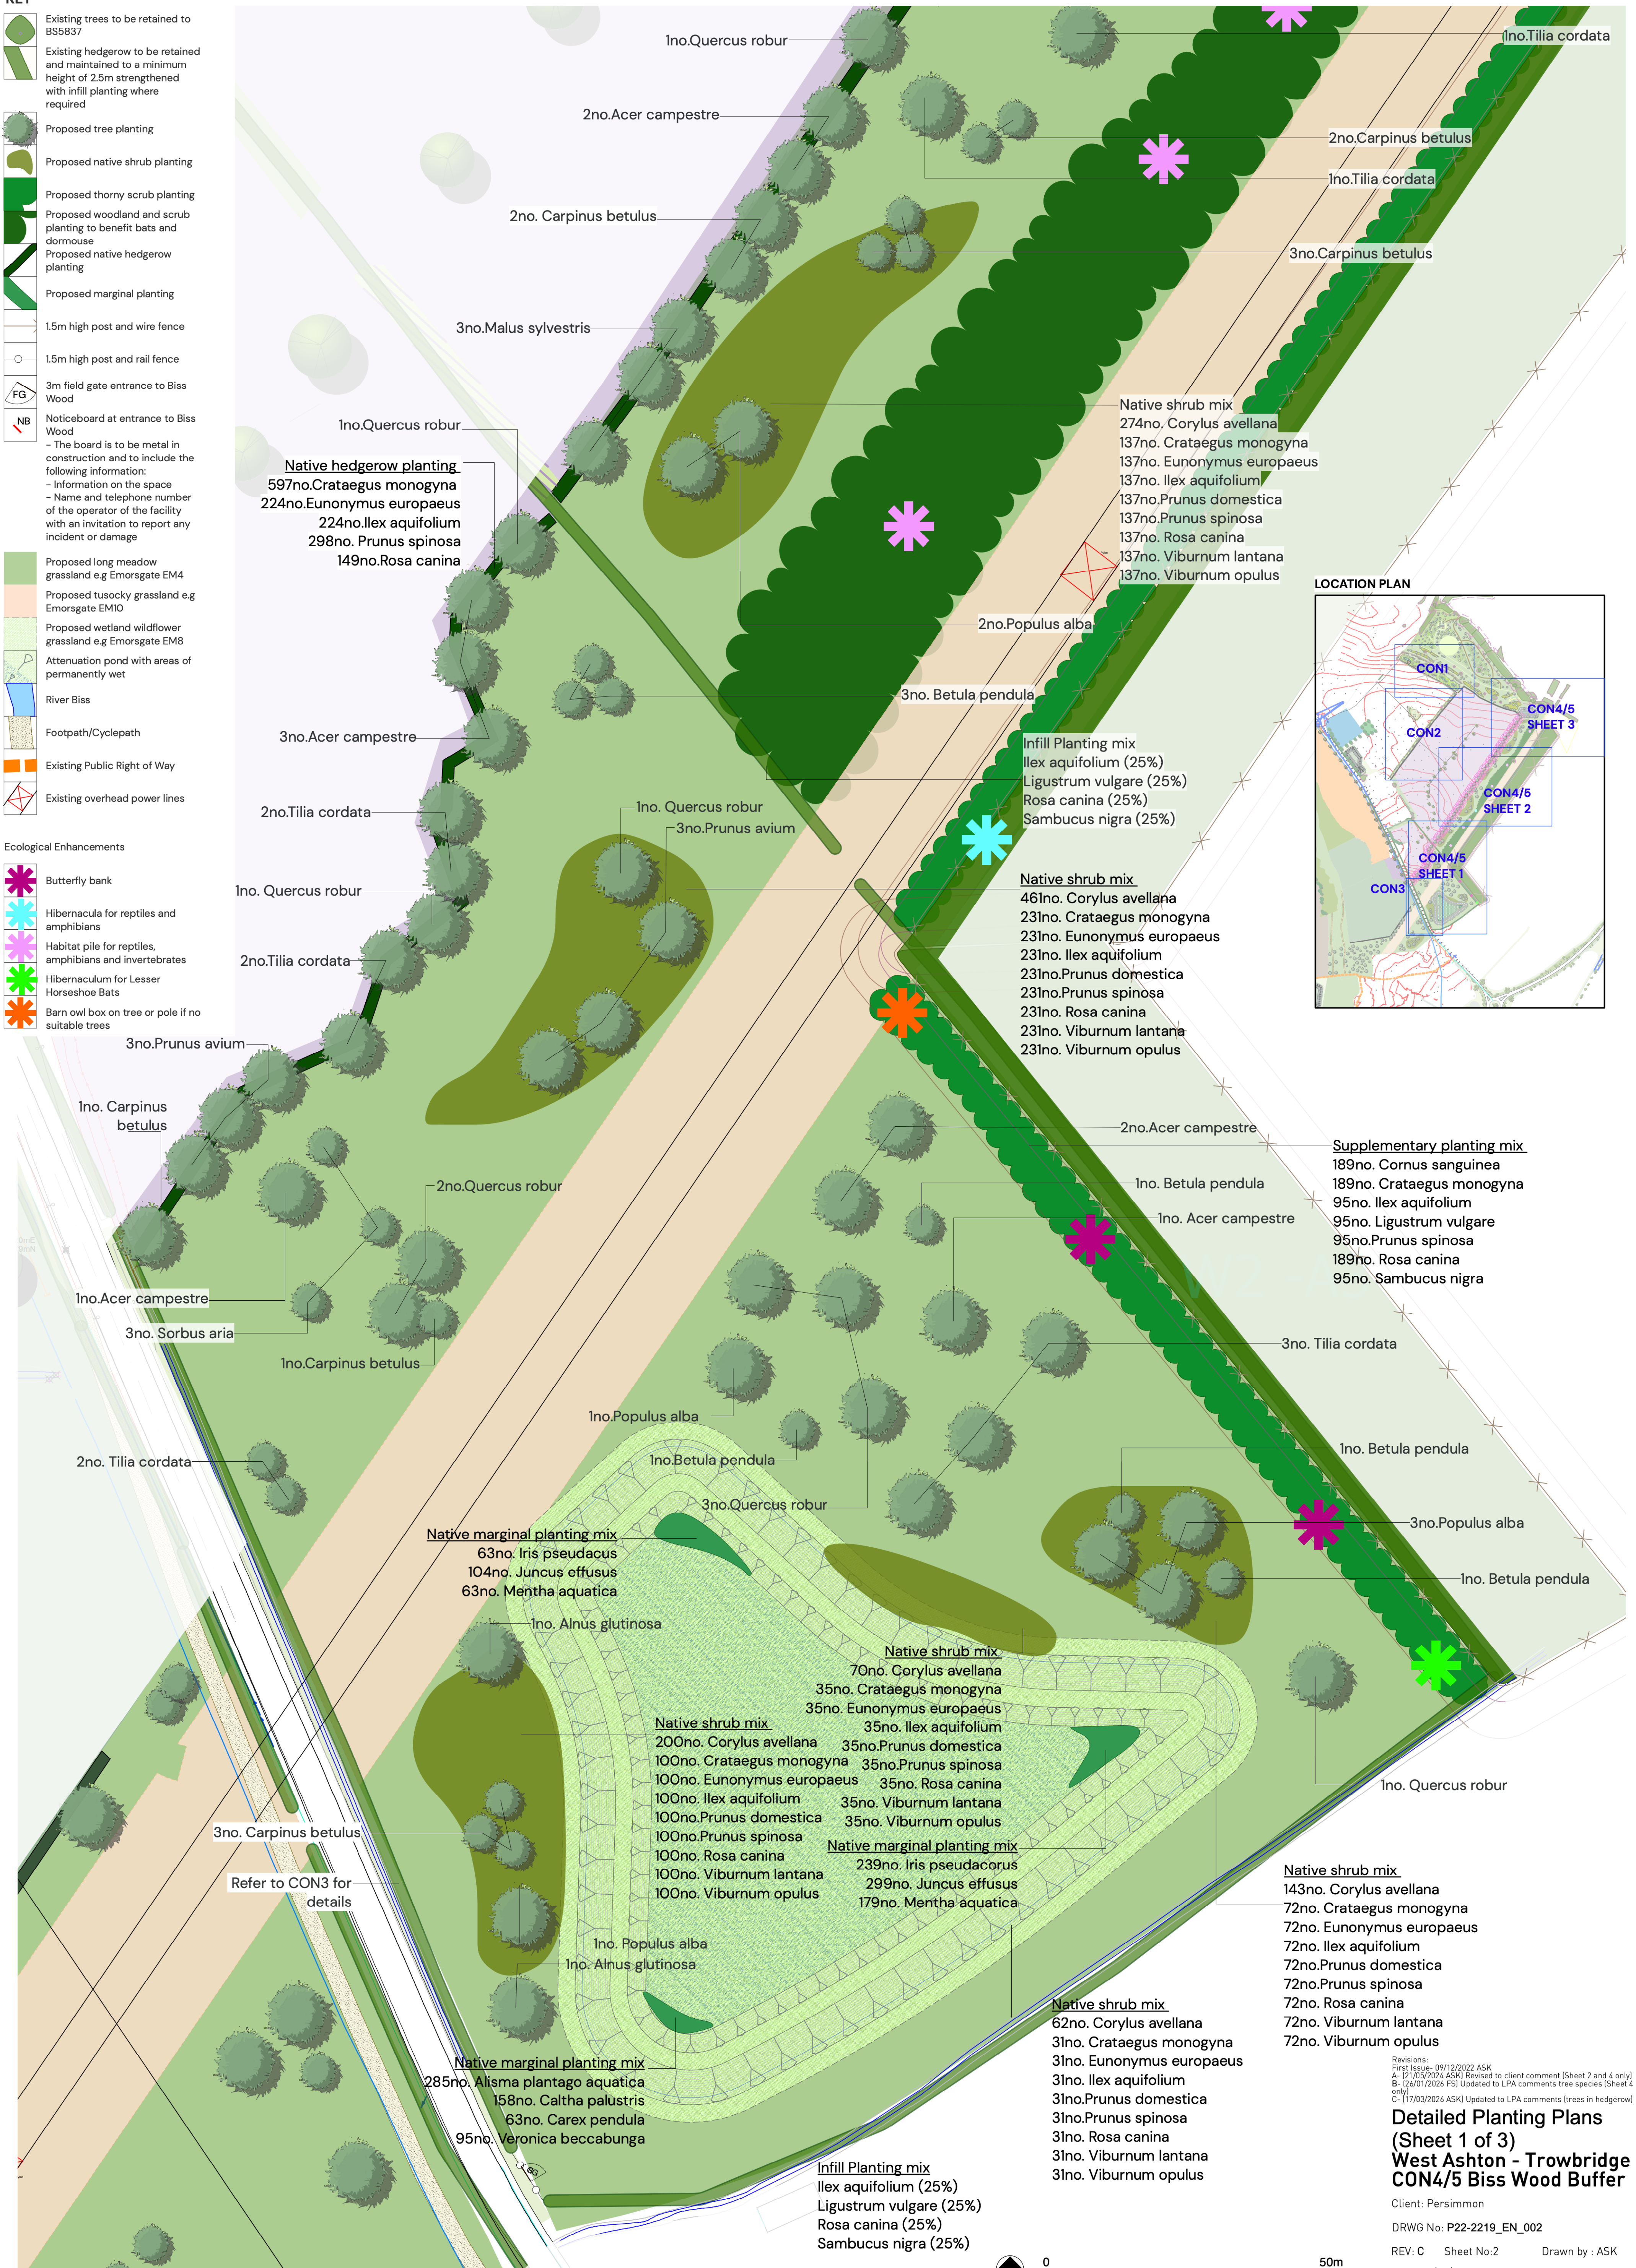

Revisions:
First Issue- 09/12/2022 ASK
A- (21/05/2024 ASK) Revised to client comment (Sheet 2 and 4 only)
B- (26/01/2026 FSJ) Updated to LPA comments tree species (Sheet 4 only)
C- (17/03/2026 ASK) Updated to LPA comments (trees in hedgerow)

Detailed Planting Plans
(Sheet 1 of 3)
West Ashton - Trowbridge
CON4/5 Biss Wood Buffer

Client: Persimmon
 DRWG No: **P22-2219_EN_002**
 REV: C Sheet No:2 Drawn by : ASK
 Date: 17/03/2026 Approved by: ASK
 Scale: 1:500 @A1

