

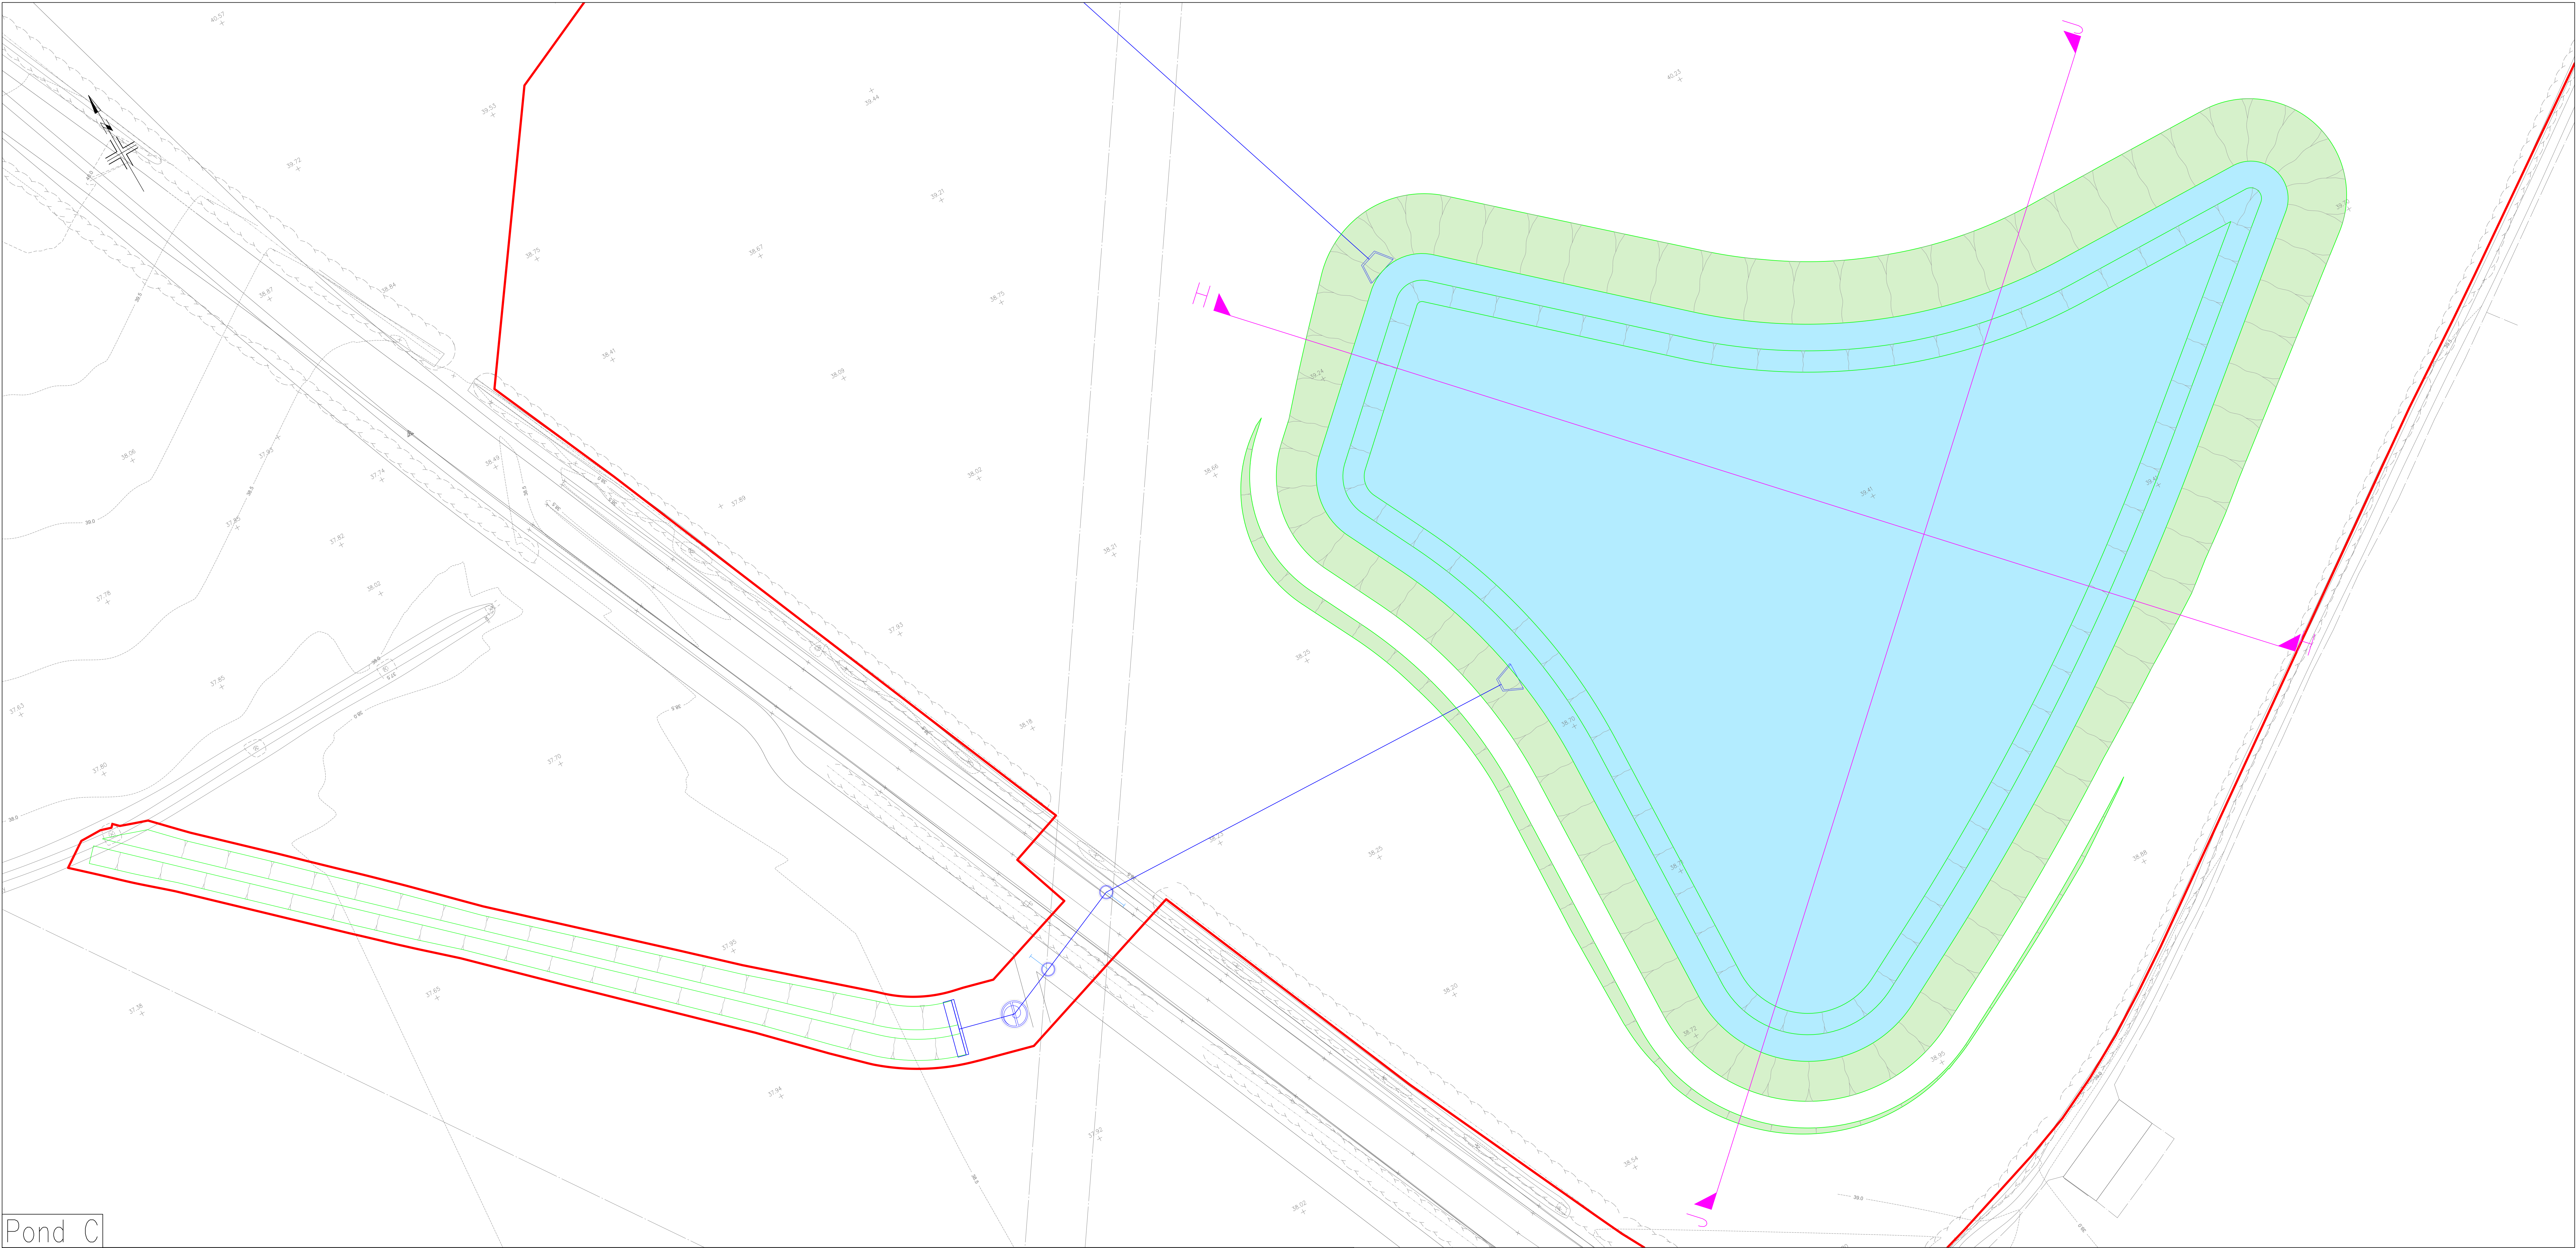


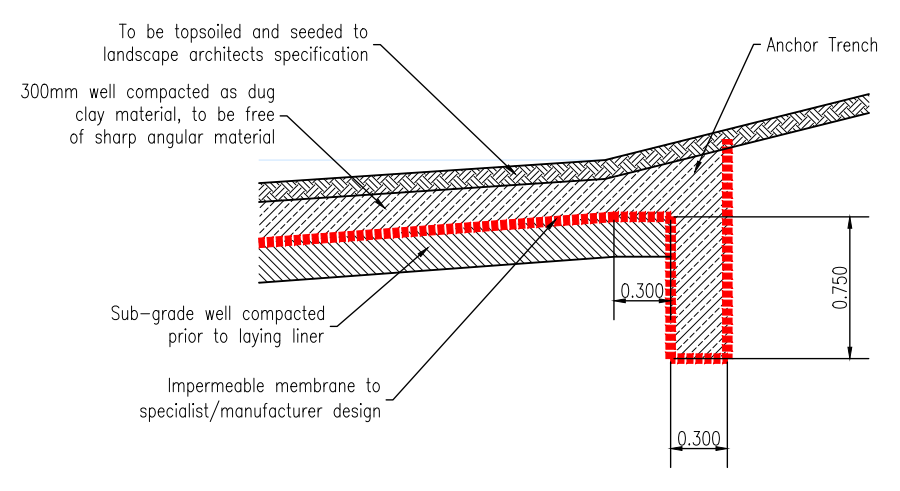

Pond C

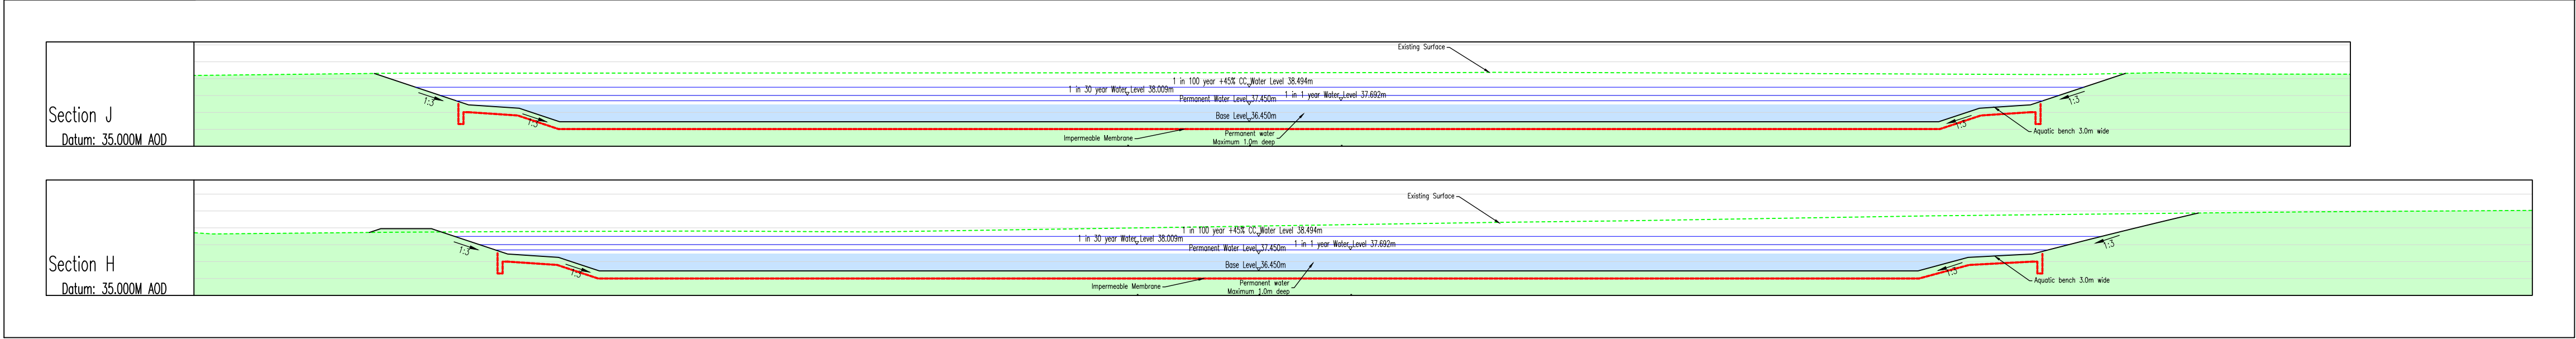

TYPICAL IMPERMEABLE MEMBRANE TO PERMANENT WATER BODY DETAIL

NOTE: IF SHARP, ANGULAR ROCKS ARE ENCOUNTERED AT FORMATION A PROTECTIVE GEOTEXTILE OR 75mm SAND BLINDING LAYER IS TO BE USED BELOW MEMBRANE

Project: Ashton Park Ecology
Client: Persimmon
Drawing: Attenuation Pond C
Scale: 1:250 @ A0 Date: April 2025 Drawn by: acm
Drawing No: 566-E-P-330-02 Rev: .

PHOENIX DESIGN
Unit 5, Windway Garage, Mansfield Road, L24 8PL
Tel: 01781 476600 email: enquiries@phoenixdesign.co.uk www.phoenixdesign.co.uk
Unit 7, Lind Tree, Alder Corner, Mansfield Road, L24 8PL
Tel: 01781 476600 email: enquiries@phoenixdesign.co.uk www.phoenixdesign.co.uk
This drawing is the copyright of Phoenix Design Partnership Ltd. No liability will be accepted for amendments to others to either the printed or digital format.
Dig Status: PLANNING

