


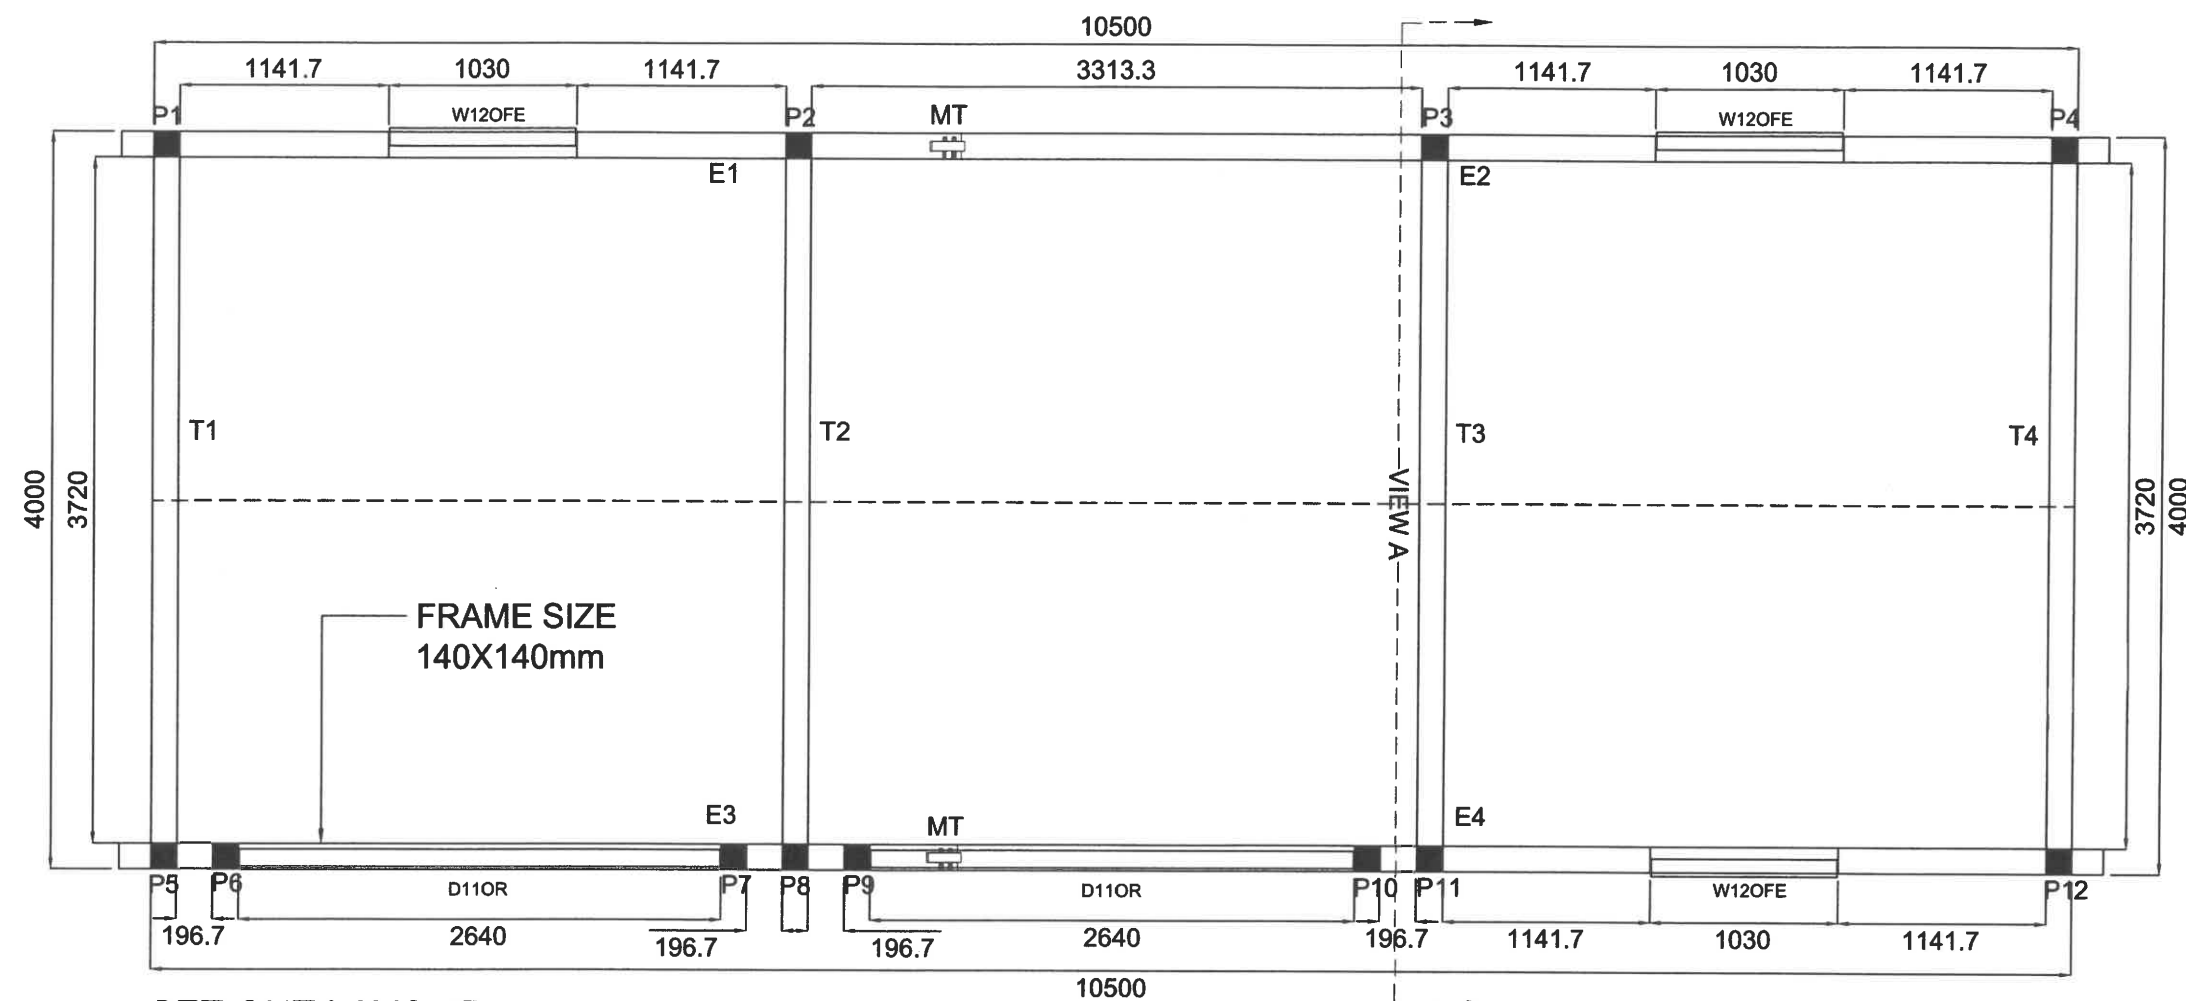


SET OUT LAYOUT

ANNEXE TO FIX ON TO STEEL FRAME

■ 140X140 POST SET ON STEEL FRAME/FFL

JOINERY SCHEDULE		
ID	QTY	DESCRIPTION
D11OR	2	OAK, FRENCH DOOR SCREEN, 2630X2100, O/O, RH MASTER
W12OFE	3	OAK, TRADITIONAL 2 PANE WINDOW, 1020X1050, L&RH, FIRE ESCAPE

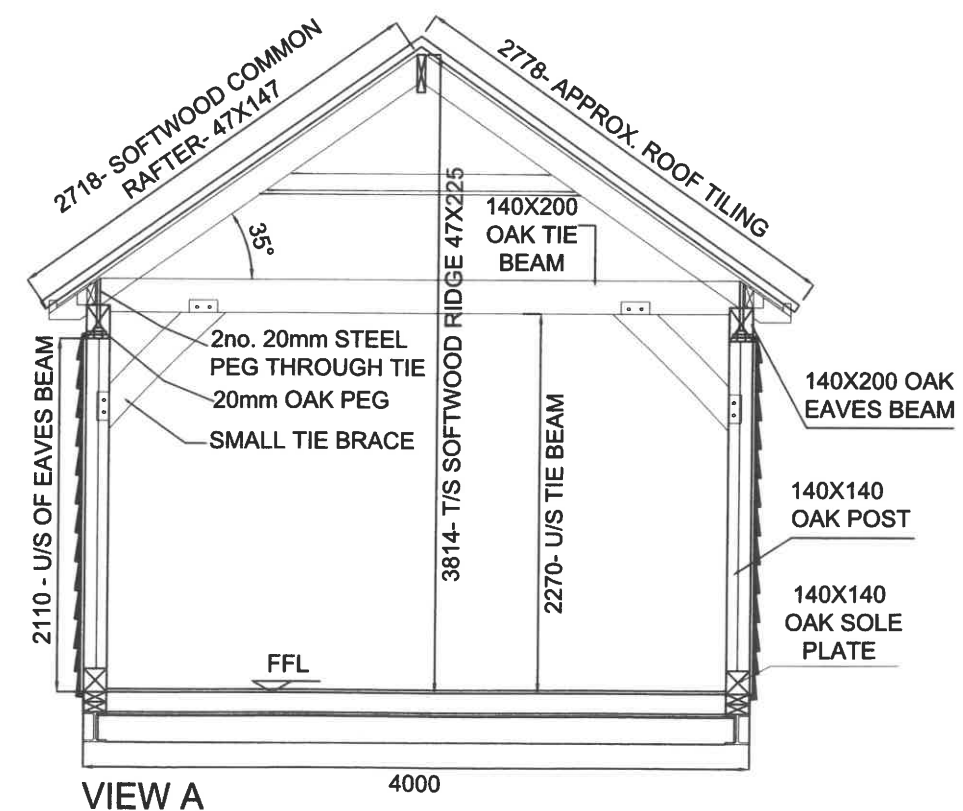

VIEW A

SITE ADDRESS

Cider Orchard,
Grittenham,
Wiltshire,
SN15 4JU

IF IN DOUBT - ASK!

NOTES:

DUE TO OAK'S NATURAL IRON CONTENT, AN INITIAL STAINING WILL OCCUR TO STADDOLESTONES, BRICKWORK AND OVERSITE. THIS WILL DISAPPEAR NATURALLY IN TIME.
© THIS DRAWING IS THE COPYRIGHT OF PRIME OAK & MUST NOT BE REPRODUCED IN PART OR WHOLE WITHOUT CONSENT.
ANY DISCREPANCIES IN THIS DRAWING TO BE REPORTED TO PRIME OAK.

Weatherboard 170mm Gauge:	Softwood
Rafter:	Softwood
Studwork:	Softwood
Sprockets:	N/A

WIDTH:	10500 mm
DEPTH:	4000 mm
EAVES HEIGHT:	2100 mm
PITCH:	35°
CATSLIDE:	N/A
PORCH:	N/A

KEY:

■	TIE BRACE.
■	SMALL TIE BRACE.
■	KNEE BRACE.
■	STUD BRACE.
■	SOLEPLATE / STUDWORK.
■	POSTS ON STADDOLESTONES.
■	POSTS ON SLAB/FFL BRICKWORK.
■	POSTS ON SOLEPLATE.
■	POSTS ON BRICKWORK.

CLIENT NAME:	Mr Peter Finlayson
JOB NO.:	97287
SCALE:	NTS @ A2
DATE:	29/04/2028
DRAWN:	KC
DESIGNER:	David Handley
DRAWING:	97287.000
REVISION:	V1
NOTES:	



Prime Oak

The Millworks Heath Mill Road,
Wombourne,
Wolverhampton,
England,
WV5 8AP

Tel:01384 296677
Fax:01384 273118

www.primeoak.co.uk