
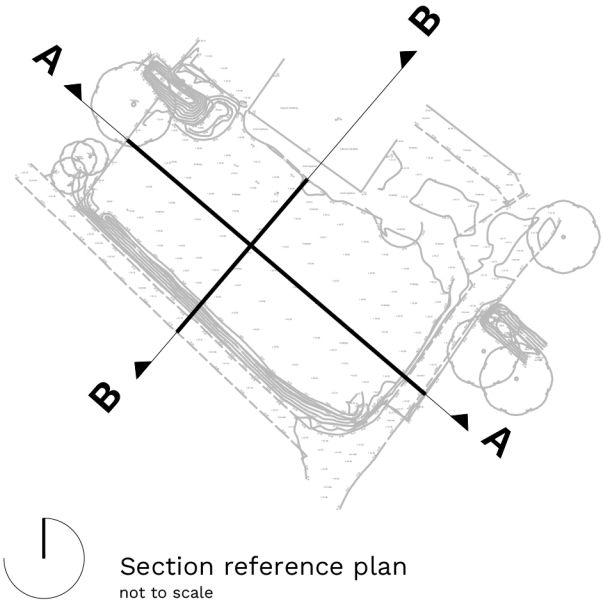
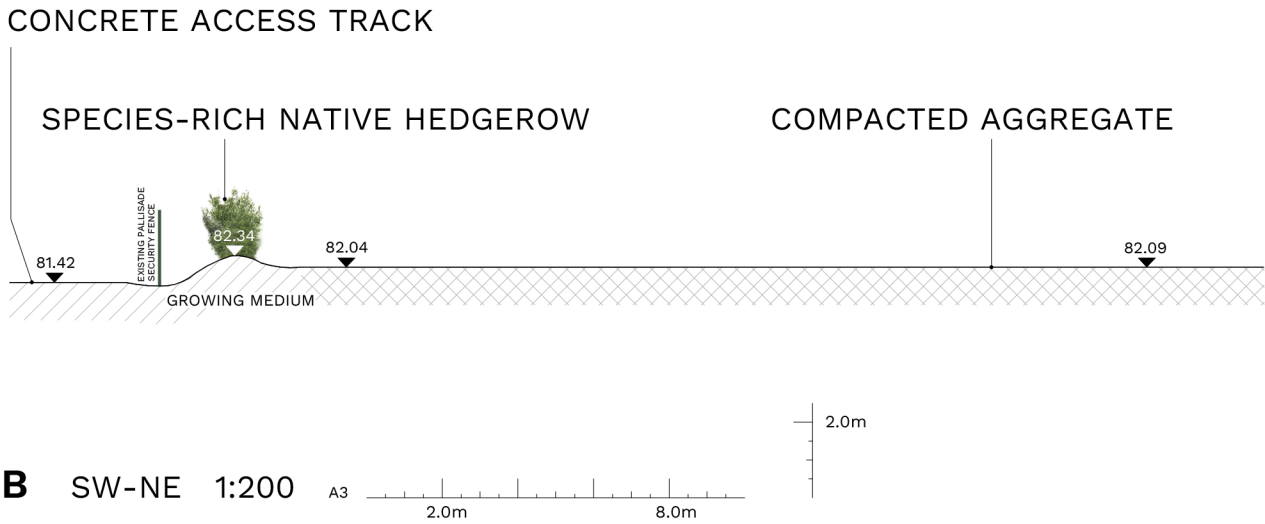


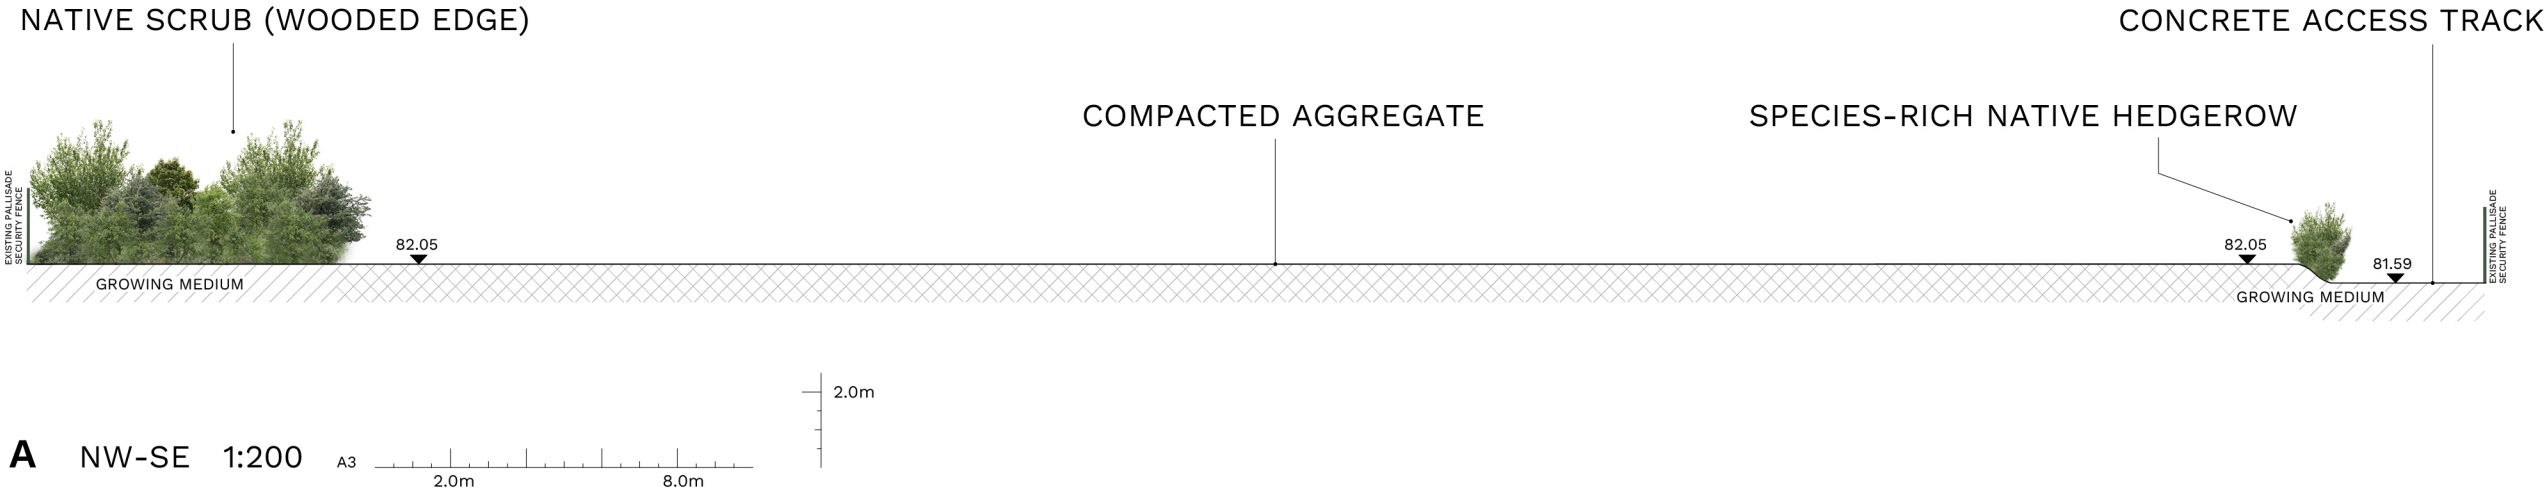

NOTES:
Please refer to section 5 of Preliminary Ecological Appraisal (Pro Vision, March 2026) for woodland mitigation detail

PROJECT	REF	DATE
South Farm	527 01	22-04-2026
TITLE	DESC	
Landscape Sections	Revision A	
For planning purposes only. Copyright. All rights reserved		