


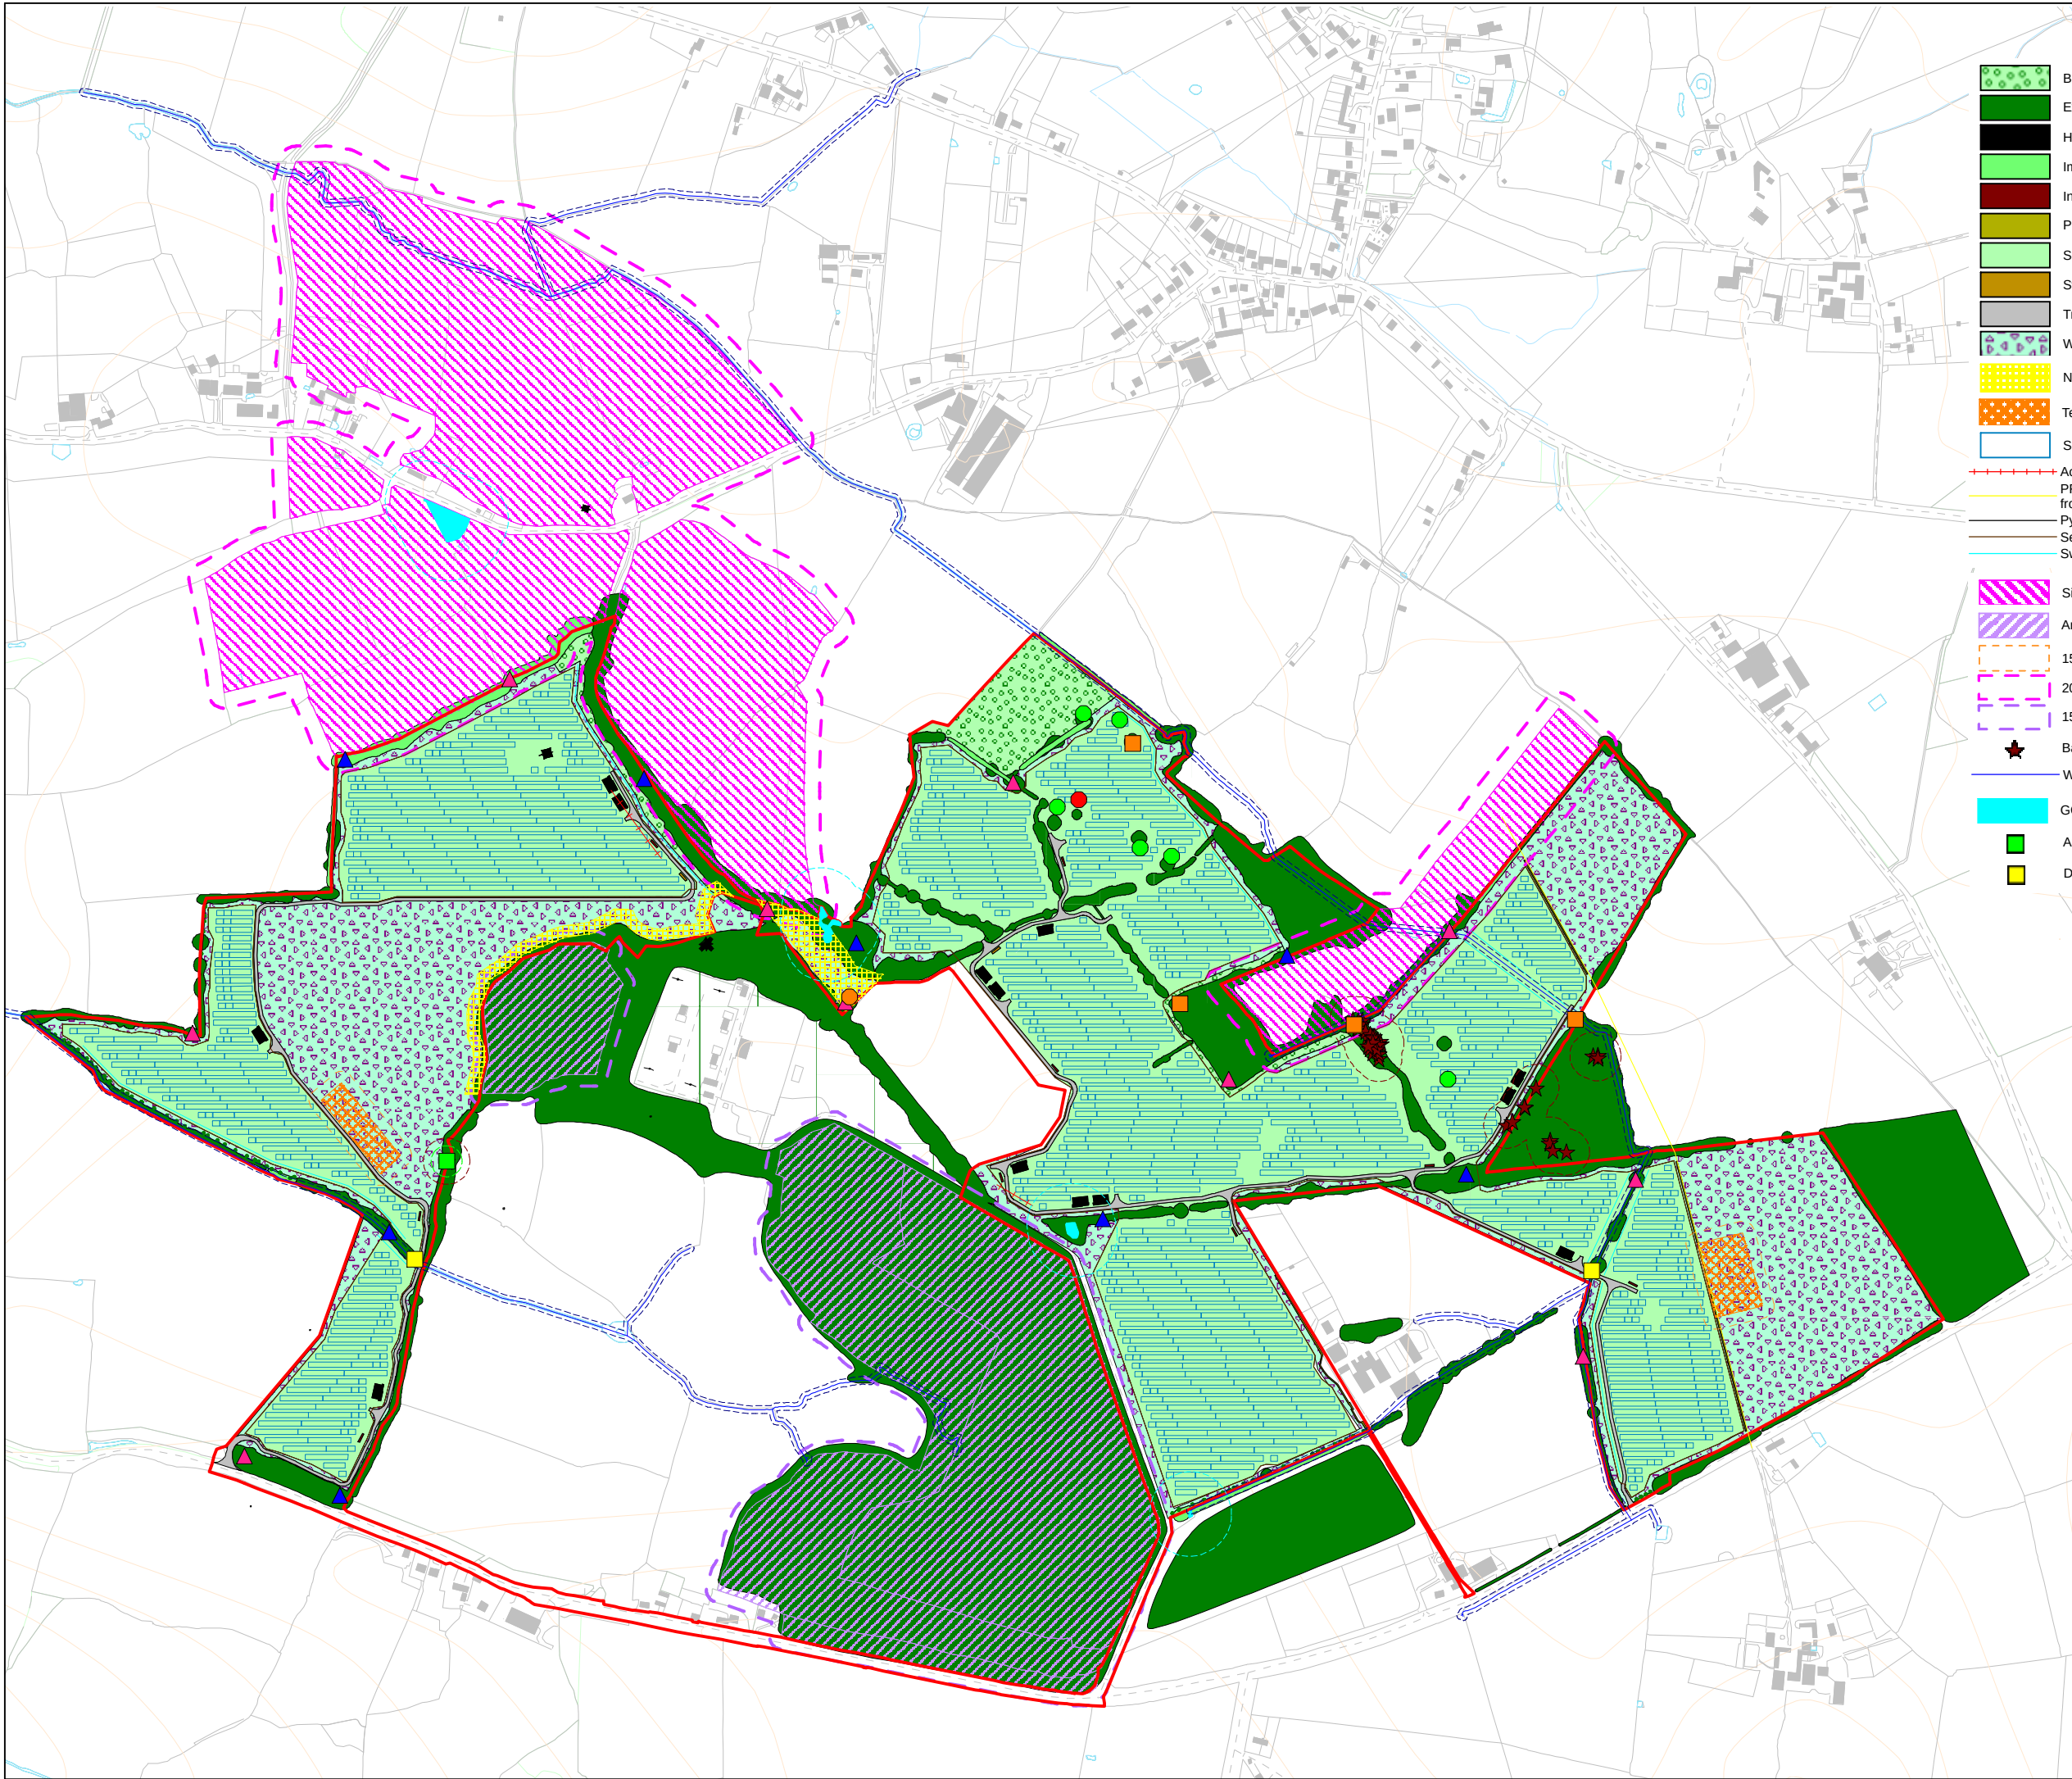

Legend

Site

Butterfly Wildlife Meadow - WFG18 Butterfly and Honeybee (27,500m2)

Existing Vegetation

Hybrid Inverter Container

Improved Existing Vegetation

Inverter Container

Proposed New Hedgerow (Total 1467 lin. m)

Solar Park Long Term Grazing mixture (569,600m2)

Switch Gear

Track

WFG8 Hedgerows and Shaded Areas Grassland mix (273,100m2)

NG BNG area - refer to planning reference PL/2022/09258

Temporary Construction Compounds

Solar Pannels

Tree Planting

Acoustic Fence

PRoW - HANK 12 - solar farm screened by fence and hedgerow (527 lin. m) from PRo

Pylon

Security Deer Fence

Swailes

Site of Special Scientific Interest (SSSI)

Ancient Woodland/Local Wildlife Site (LWS)

15m Construction Compound Buffer

20m Site of Special Scientific Interest (SSSI) Buffer

15m Ancient Woodland/Local Wildlife Site (LWS) Buffer

Badger Sett

Watercourse

GCN Positive Pond

Ancient Tree

Dormouse Record

10no. Bird Box (location indicative only)

4no. Barn Owl Box (location indicative only)

8no. Bat Box (location indicative only)

30m Badger Sett Buffer

5m Watercourse Buffer

GCN Terrestrial Buffer (50m)

Tree Protection Zone (20m)

Bat Roost Potential Features

Low BPR

Low-Moderate BPR

Moderate BPR

00	27/05/2026		HD	HD
Rev	Date	Description	De	App

This map contains data from the following sources:
Ordnance Survey (2024)

© Crown copyright. All rights reserved 2024.
1 licence number 010031673.

Co-ordinate System : British National Grid
Projection: Traverse Mercator
Datum: OSGB 1936
Units: Metres

MINETY

ECOLOGICAL MITIGATION AND
ENHANCEMENT PLAN

avianecology

Avian Ecology, Suite 3c Walnut Tree Farm, Northwich Road, Lower Stretton
WA4 4PC
Tel: 0843 506 5116
www.avianecology.co.uk

0300metres

300

metres

N

E

S

W