

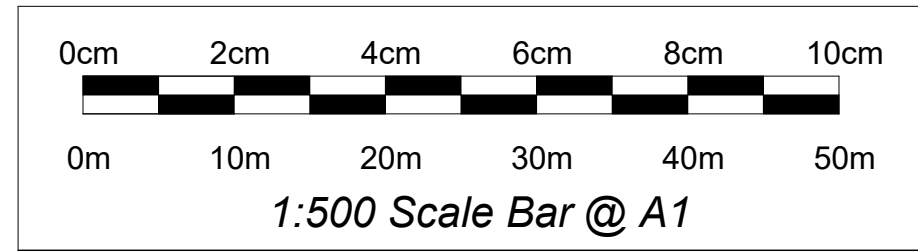


1 Site Location
1:1250

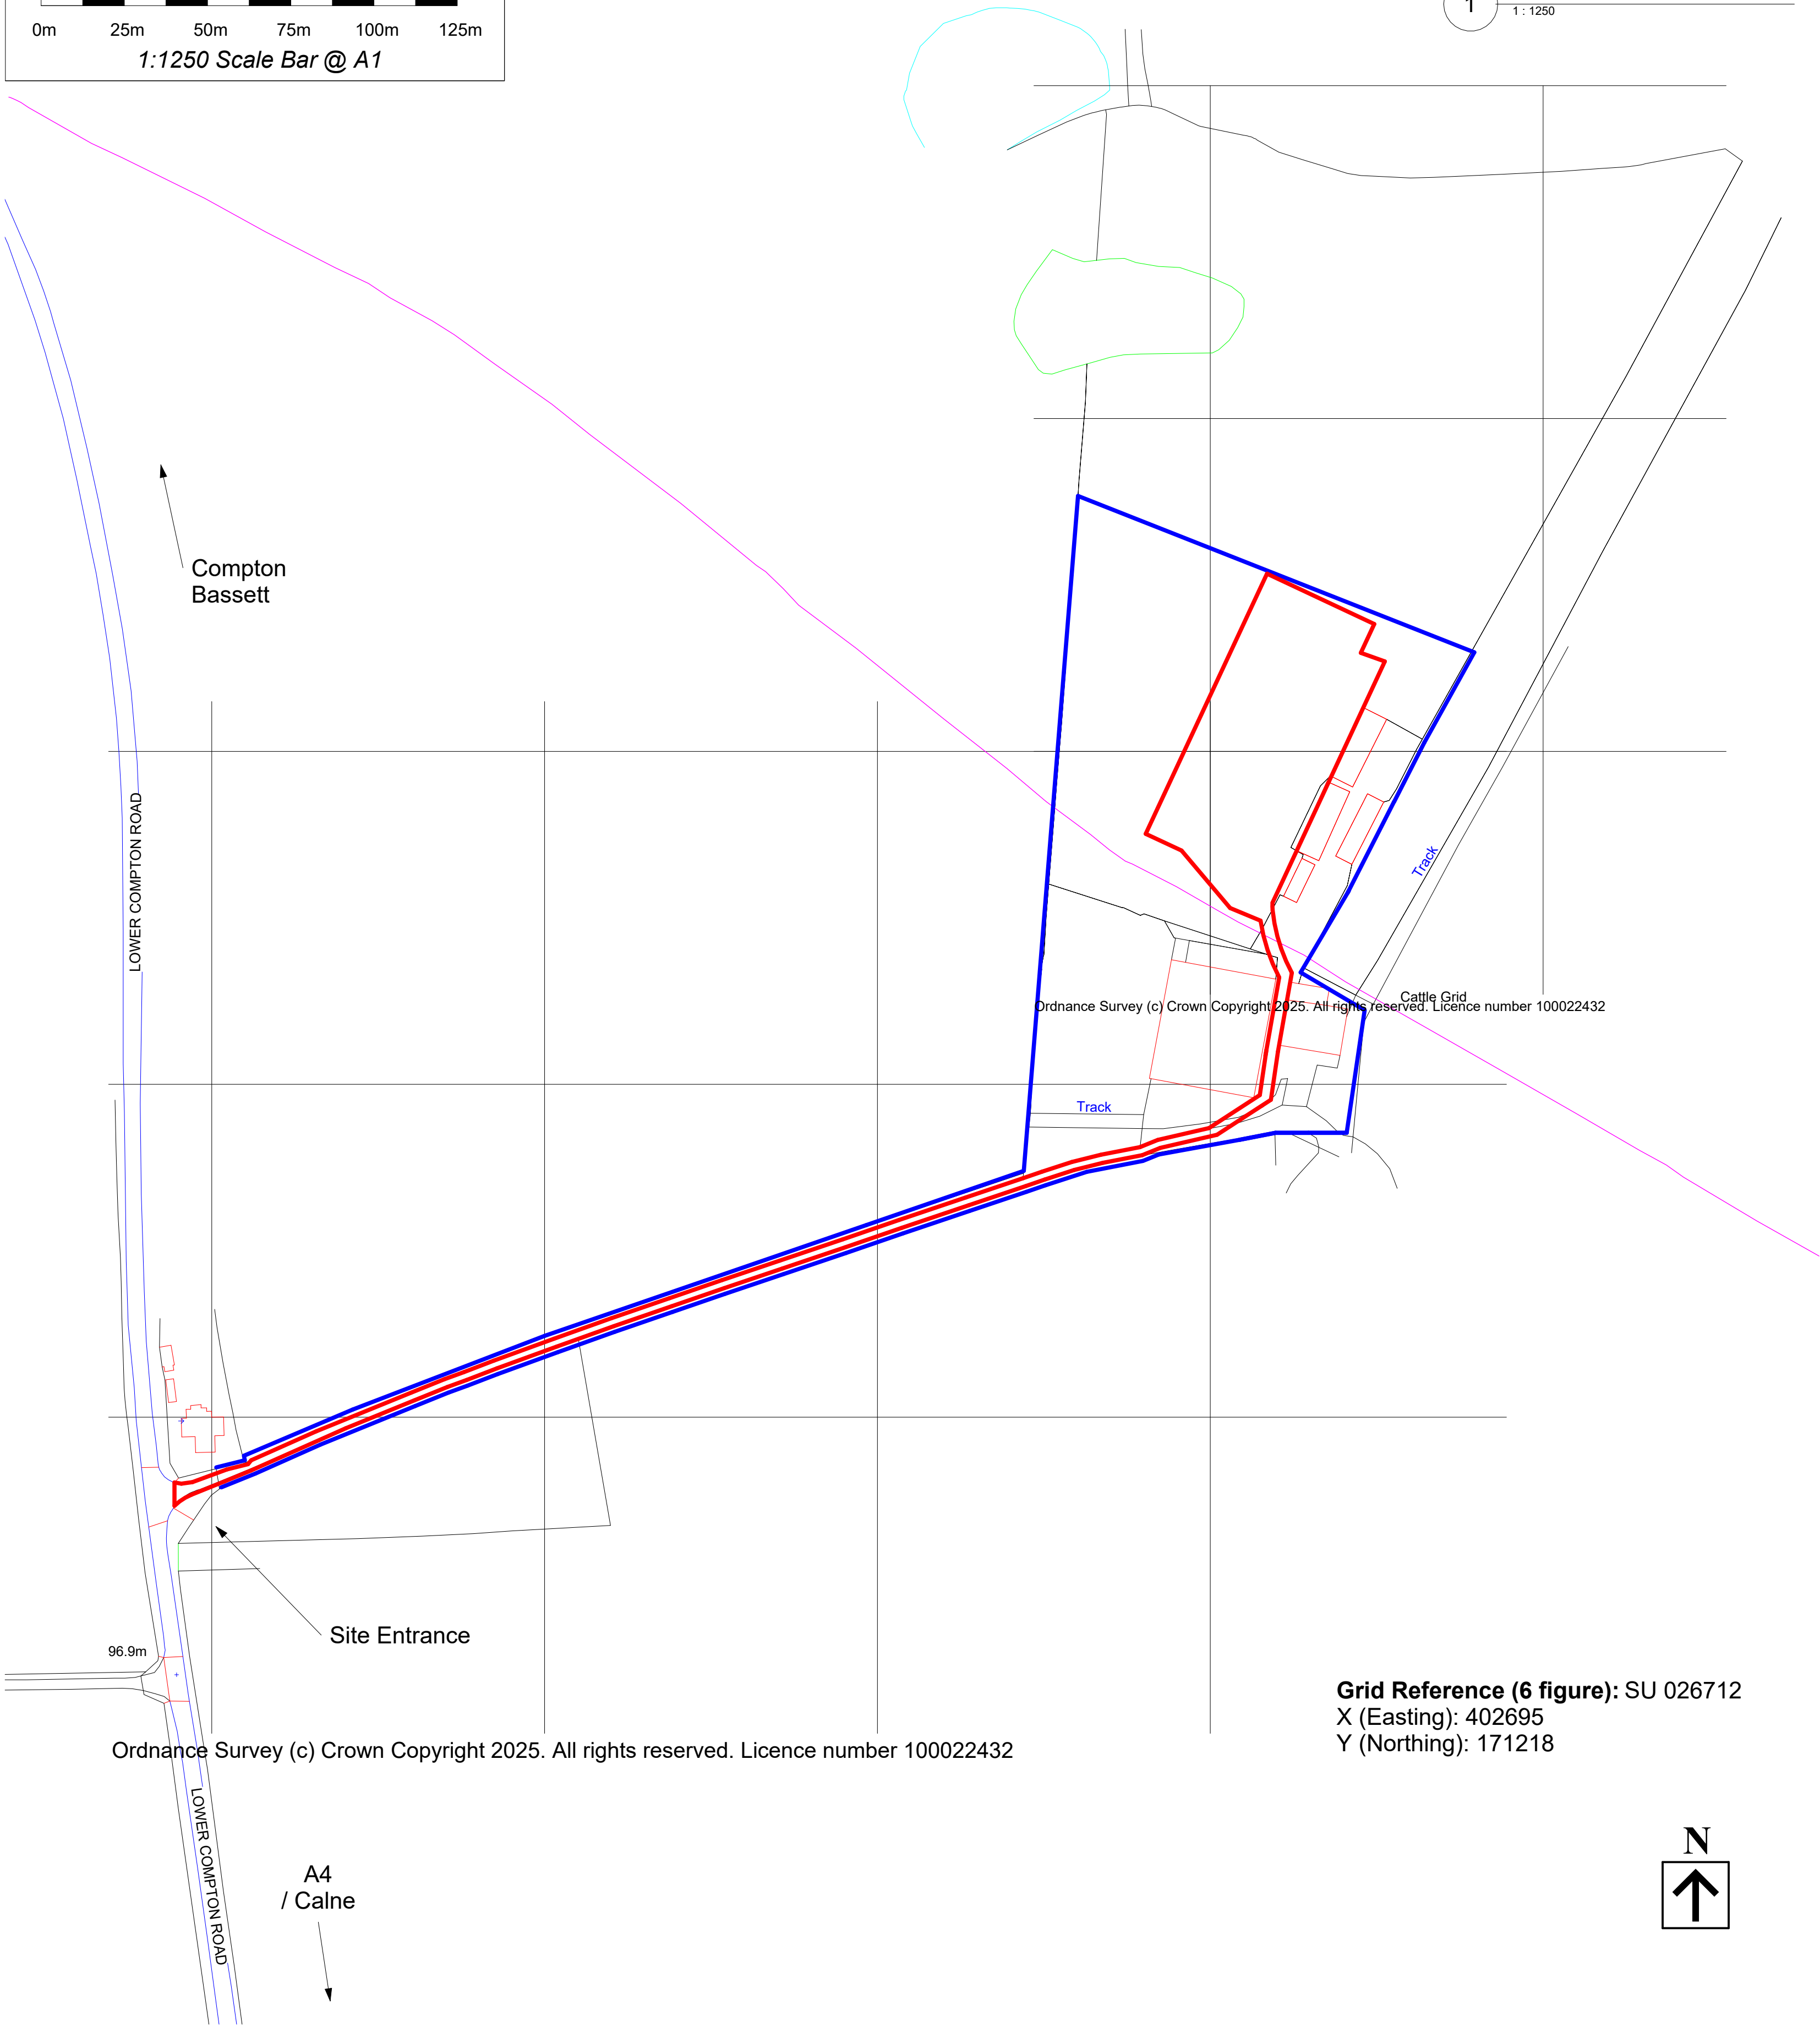

2 Proposed Block Plan
1:500

Proposed bund and native tree planting as per Landscape Mitigation Strategy (WHL-2098-05).

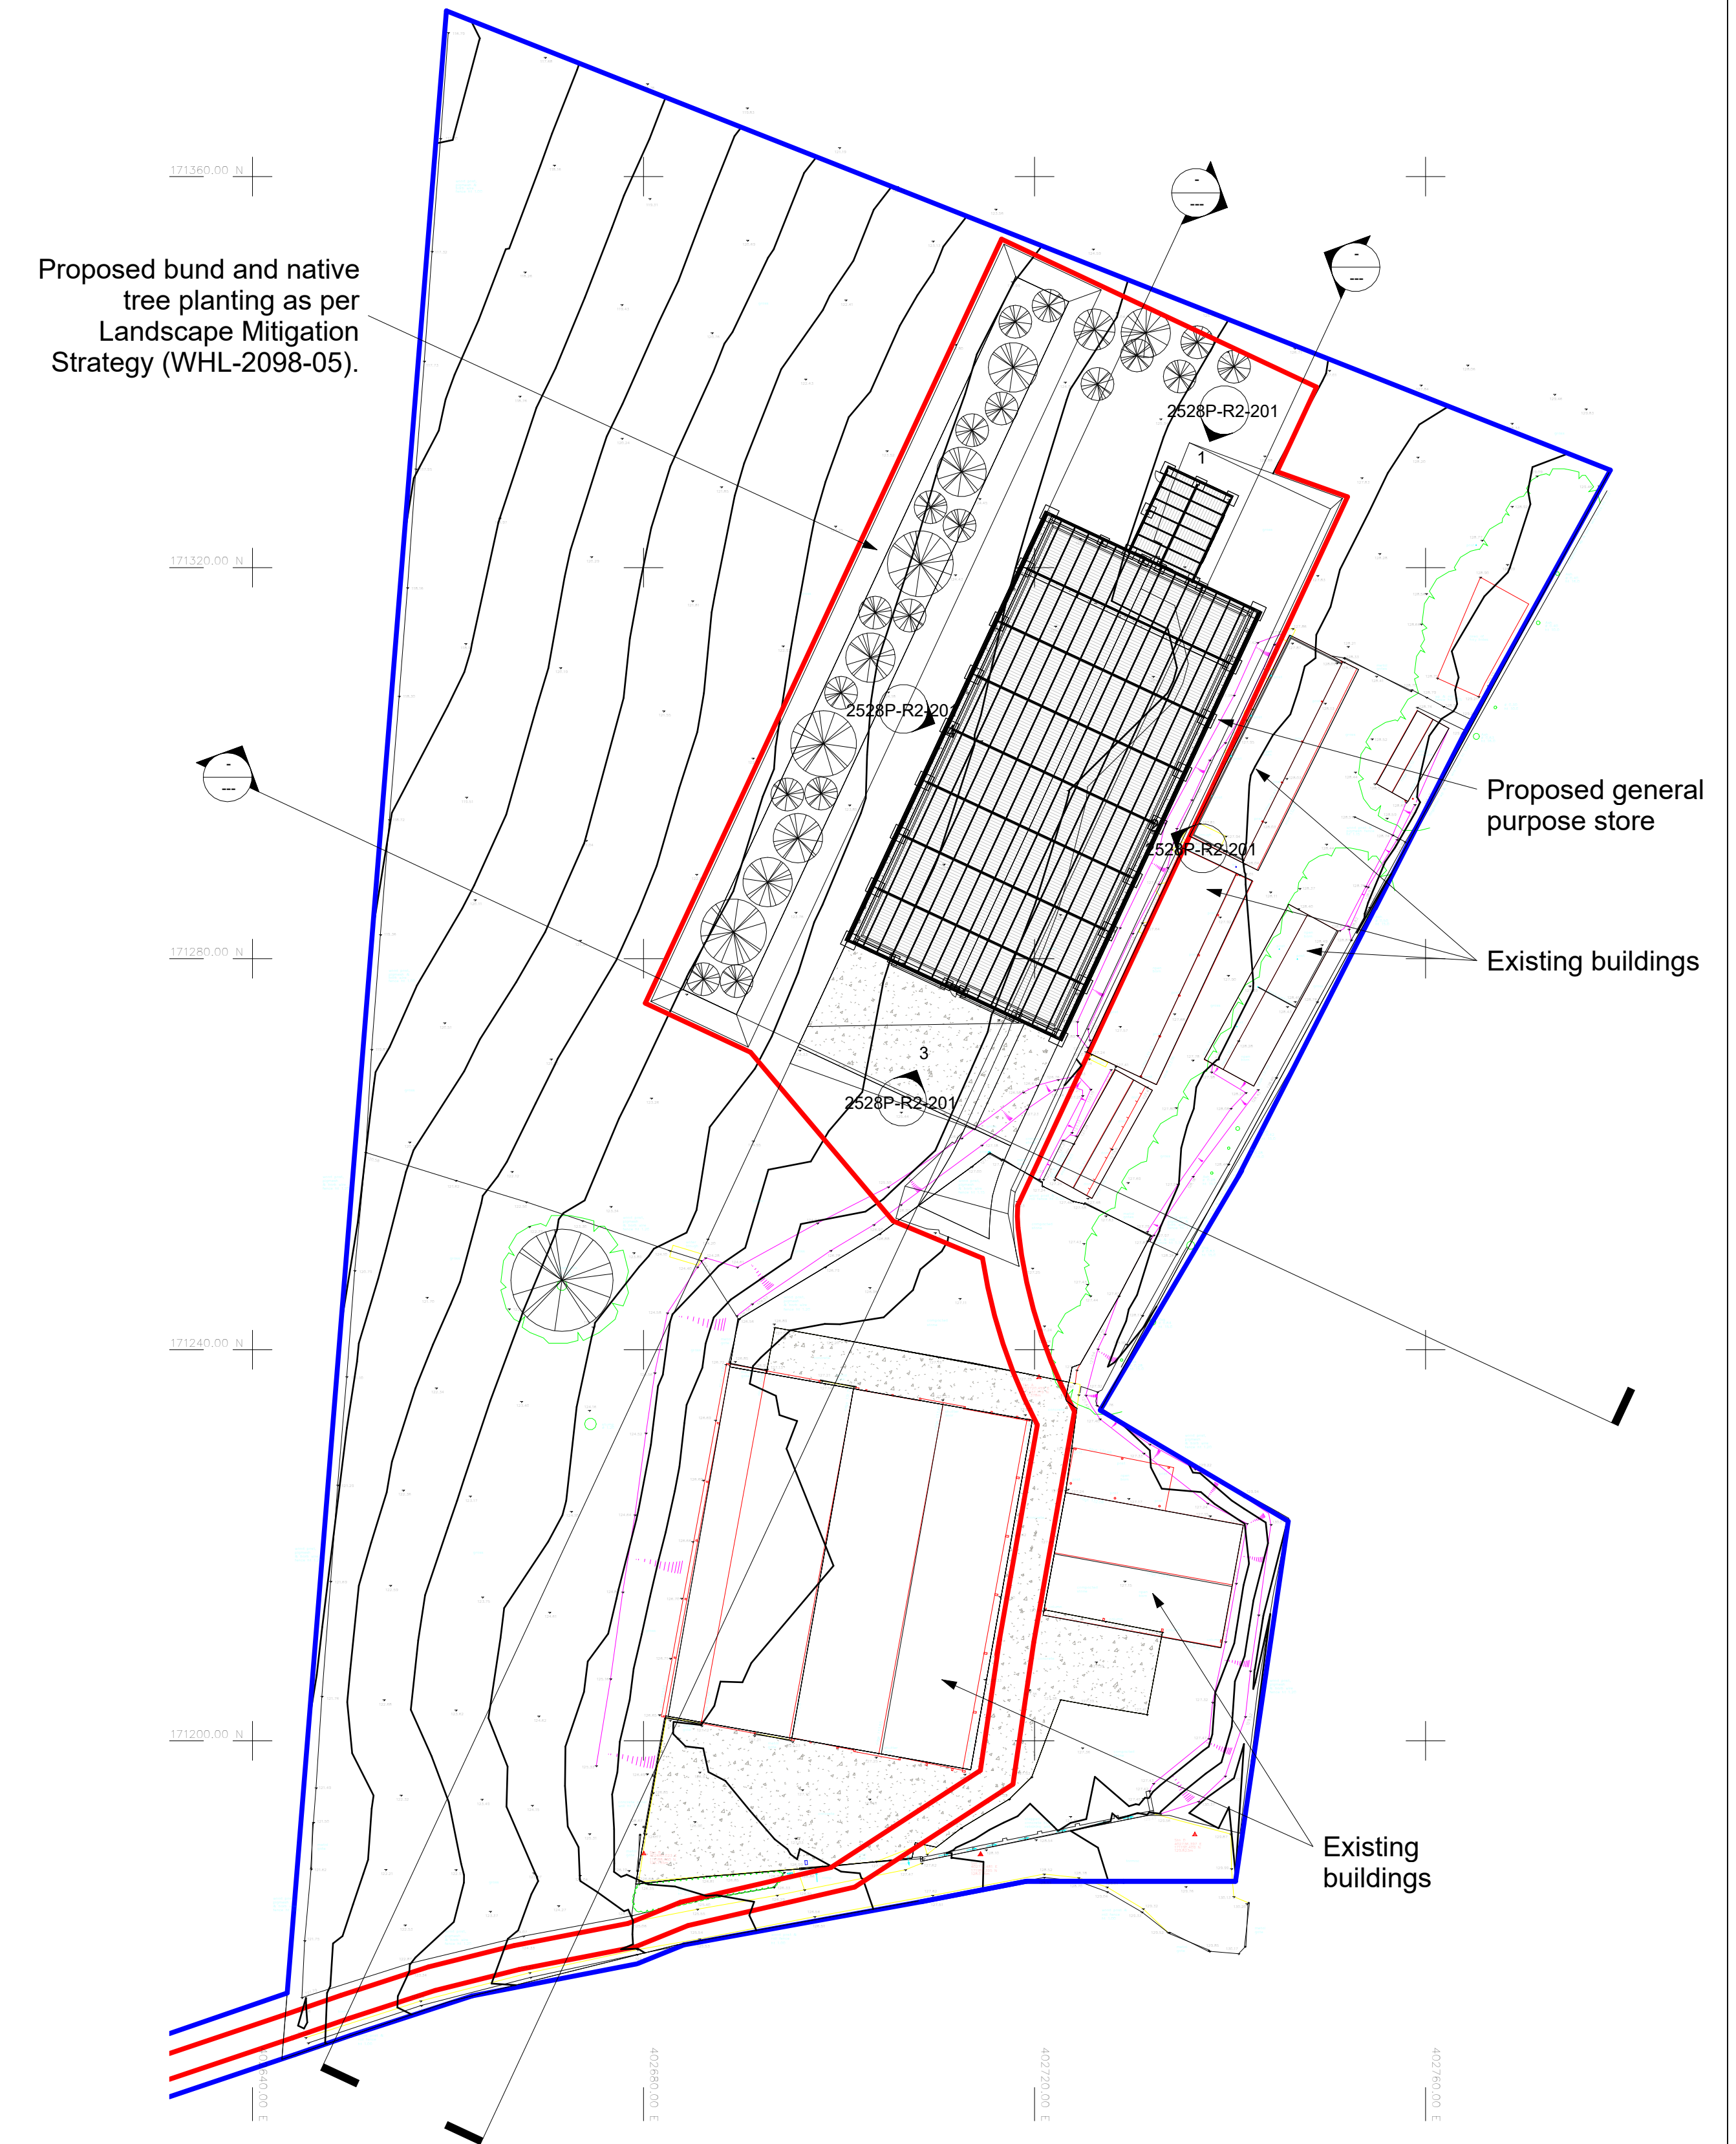

This drawing is the property of BK Grain Handling Engineers and must not be copied or disclosed to third parties, except on the order of, or with the permission of BK Grain Handling Engineers and is subject to their recall.

Enclosure to.....

No.	Description	Date
R1	Red line amended to include planting (Ref Jack)	02/01/26

PROJECT

Cherhill, Wiltshire, Calne SN11 8RB

CUSTOMER

CP Farming LTD
Lowesmoor Farm, Lowesmoor, Cherrington,
Gloucestershire GL8 8SP

SHEET

Site Location Plan

SCALE

As indicated

DRAWING NO.

2528P-R2-101-R1

DATE

12/12/2025

DWG BY

RD

CHK BY

SD

BK GRAIN
EST 1981

Littlecote Road
Froxfield
Nr. Marlborough
Wiltshire
SN8 3JY

Specialist in Grain Handling and Milling Equipment
Tel: (01488) 684154
Email: info@bkgrain.co.uk
Website: bkgrain.co.uk

11/03/2026 09:15:01