


- Contour lines
Roof overhang
FW drainage run
Overhead wires BT
Overhead wires Electricity
Tree (bole and approximate canopy)
Tree off site - indicative canopy
Inspection Chamber cover and invert level

- AV Air Valve
BOL Bollard
BTP BT Pole
BT BT Cover
BWF Barbed Wire Fence
C Window/Door Cill
CATV Cable Television Cover
Cab Cabinet
CLF Chain Link Fence
Cov Cover Level
EP Electric Power Pole
EV Eaves Level (u/s fascia)
FH Fire Hydrant
FL Floor Level
FP Fence Post
G gully
GP Gate Post
GV Gas Valve
H Window/Door Head
IC Inspection Chamber
Inv Invert Level
KO Kerb Outlet
LP Lamp Post
WM Water Meter
OBM Bench Mark
PB Post Box
PPF Post Panel Fence
PRF Post Rail Fence
RS Road Sign
RWP Rain Water Pipe
SVP Soil Vent Pipe
SF Stock Fence
TL Traffic Light
UTL Unable To Lift
WM Water Meter
WST Water Stop Tap
WO Wash Out
Gates

- Property Boundary
Site Boundary

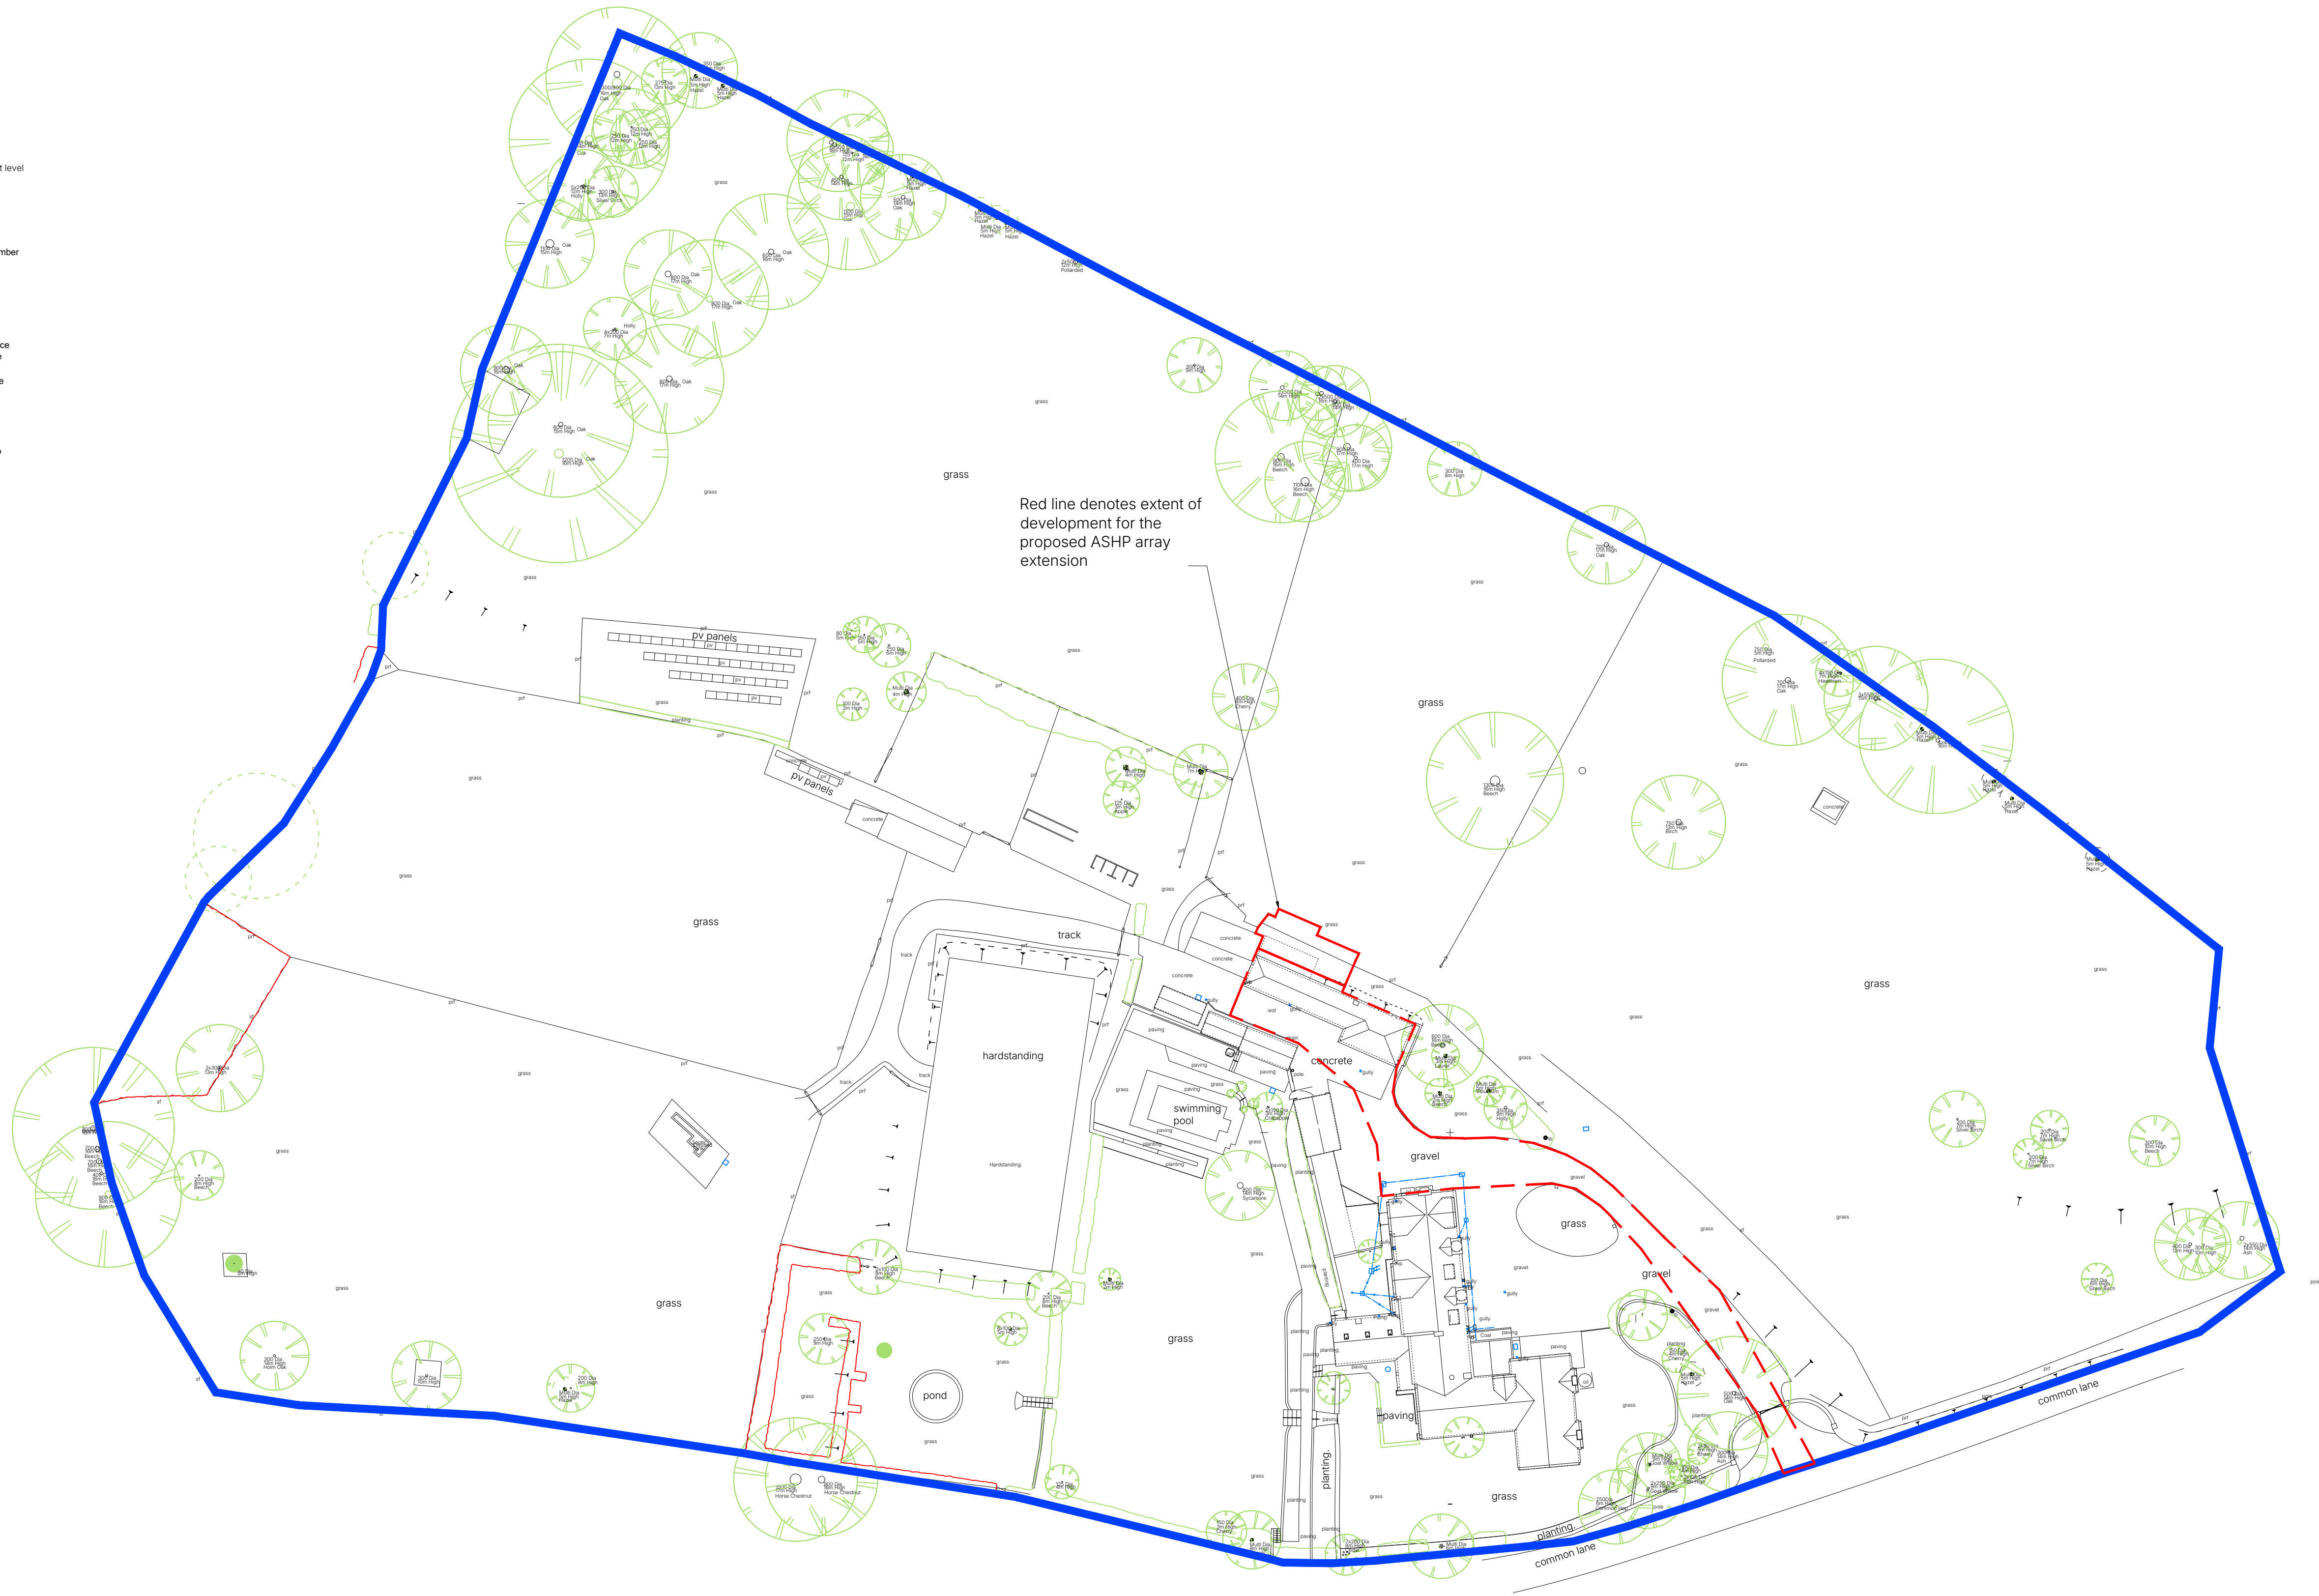

Site Plan - Topographic

