

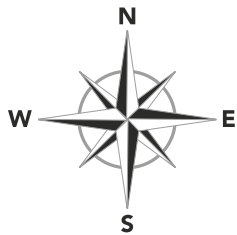



SITEPLAN

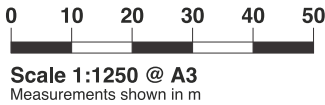


- A** Communication Wall
- B** Fascia Panels & Dealername
- C** 3.75m Double-sided Pylon

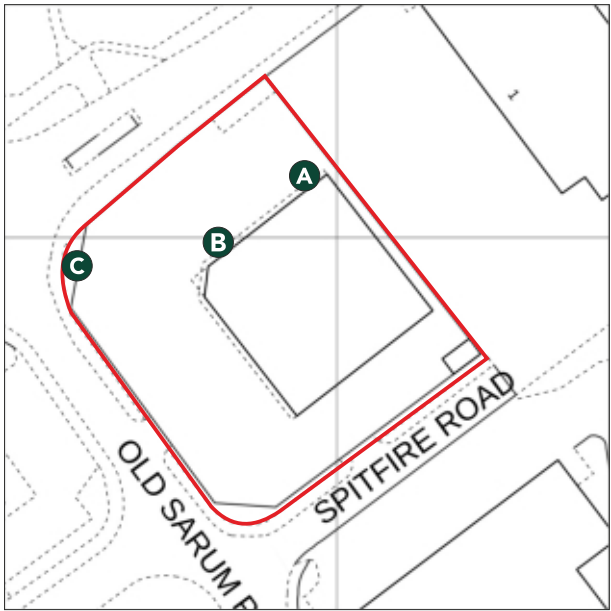


EXISTING ELEVATION

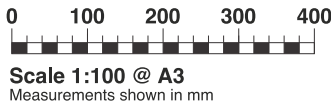


NORTH WEST
ELEVATION
(LOOKING SOUTH EAST)

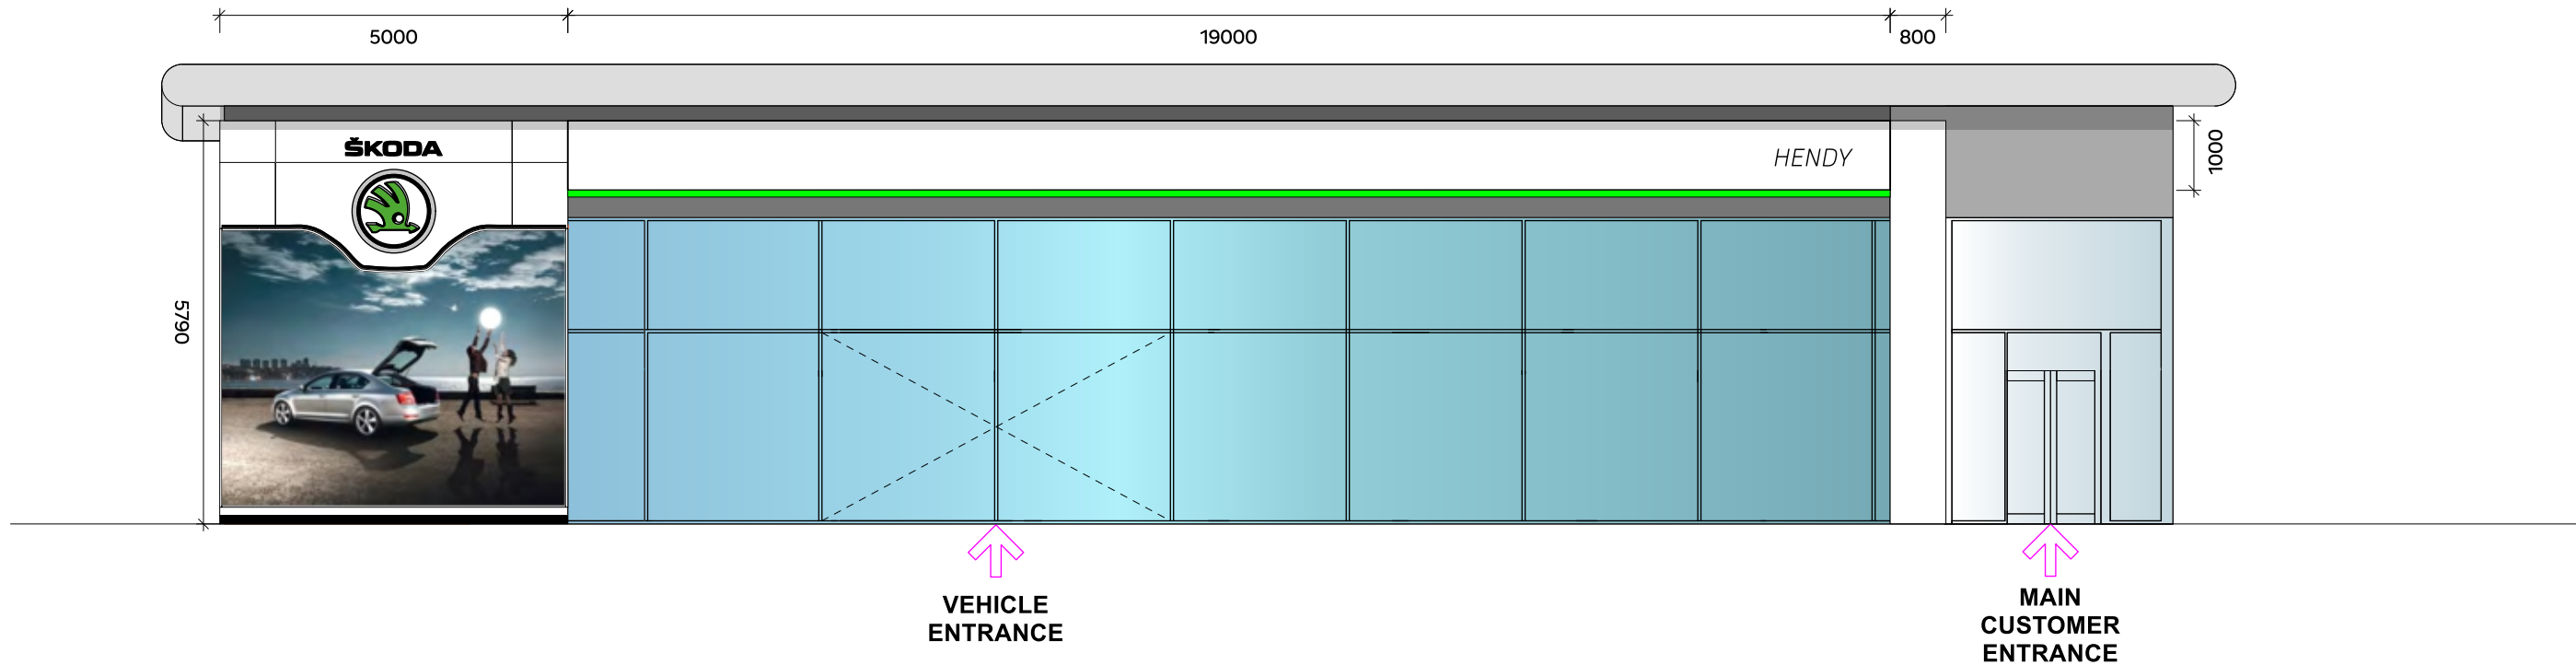

PROPOSED ELEVATION

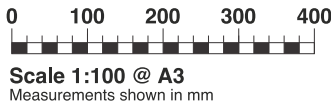


NORTH WEST
ELEVATION
(LOOKING SOUTH EAST)

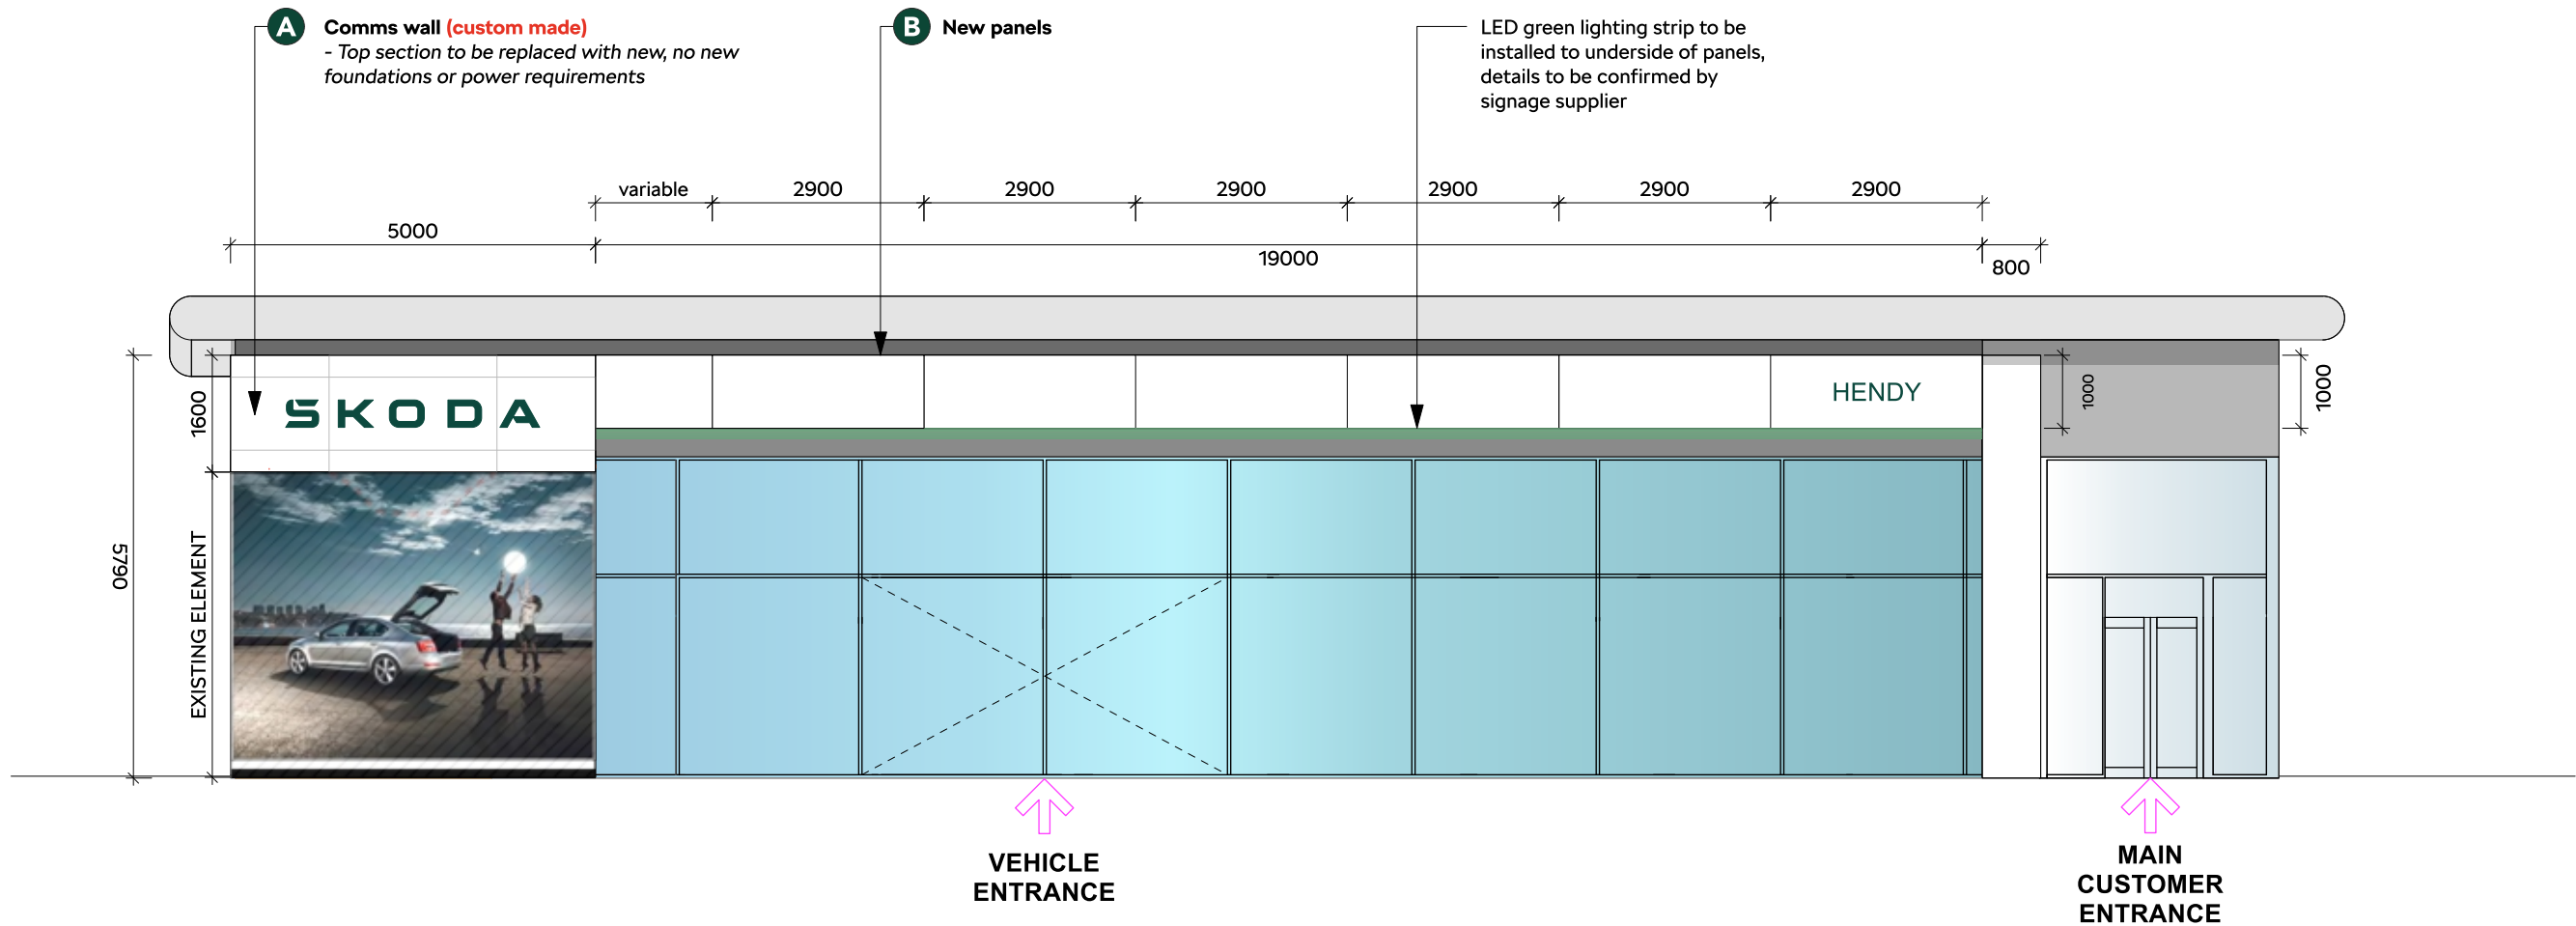

C 3.75M DOUBLE-SIDED PYLON

Self-Coloured Green ACM face
panels and returns

Green self-colour acrylic Skoda text
to be internally illuminated

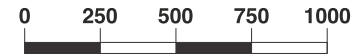

Scale 1:25 @ A3
Measurements shown in mm

