


Planning

CLIENT
FEC Developments

ADDRESS
57 Canal Road
Trowbridge
BA14 8QU

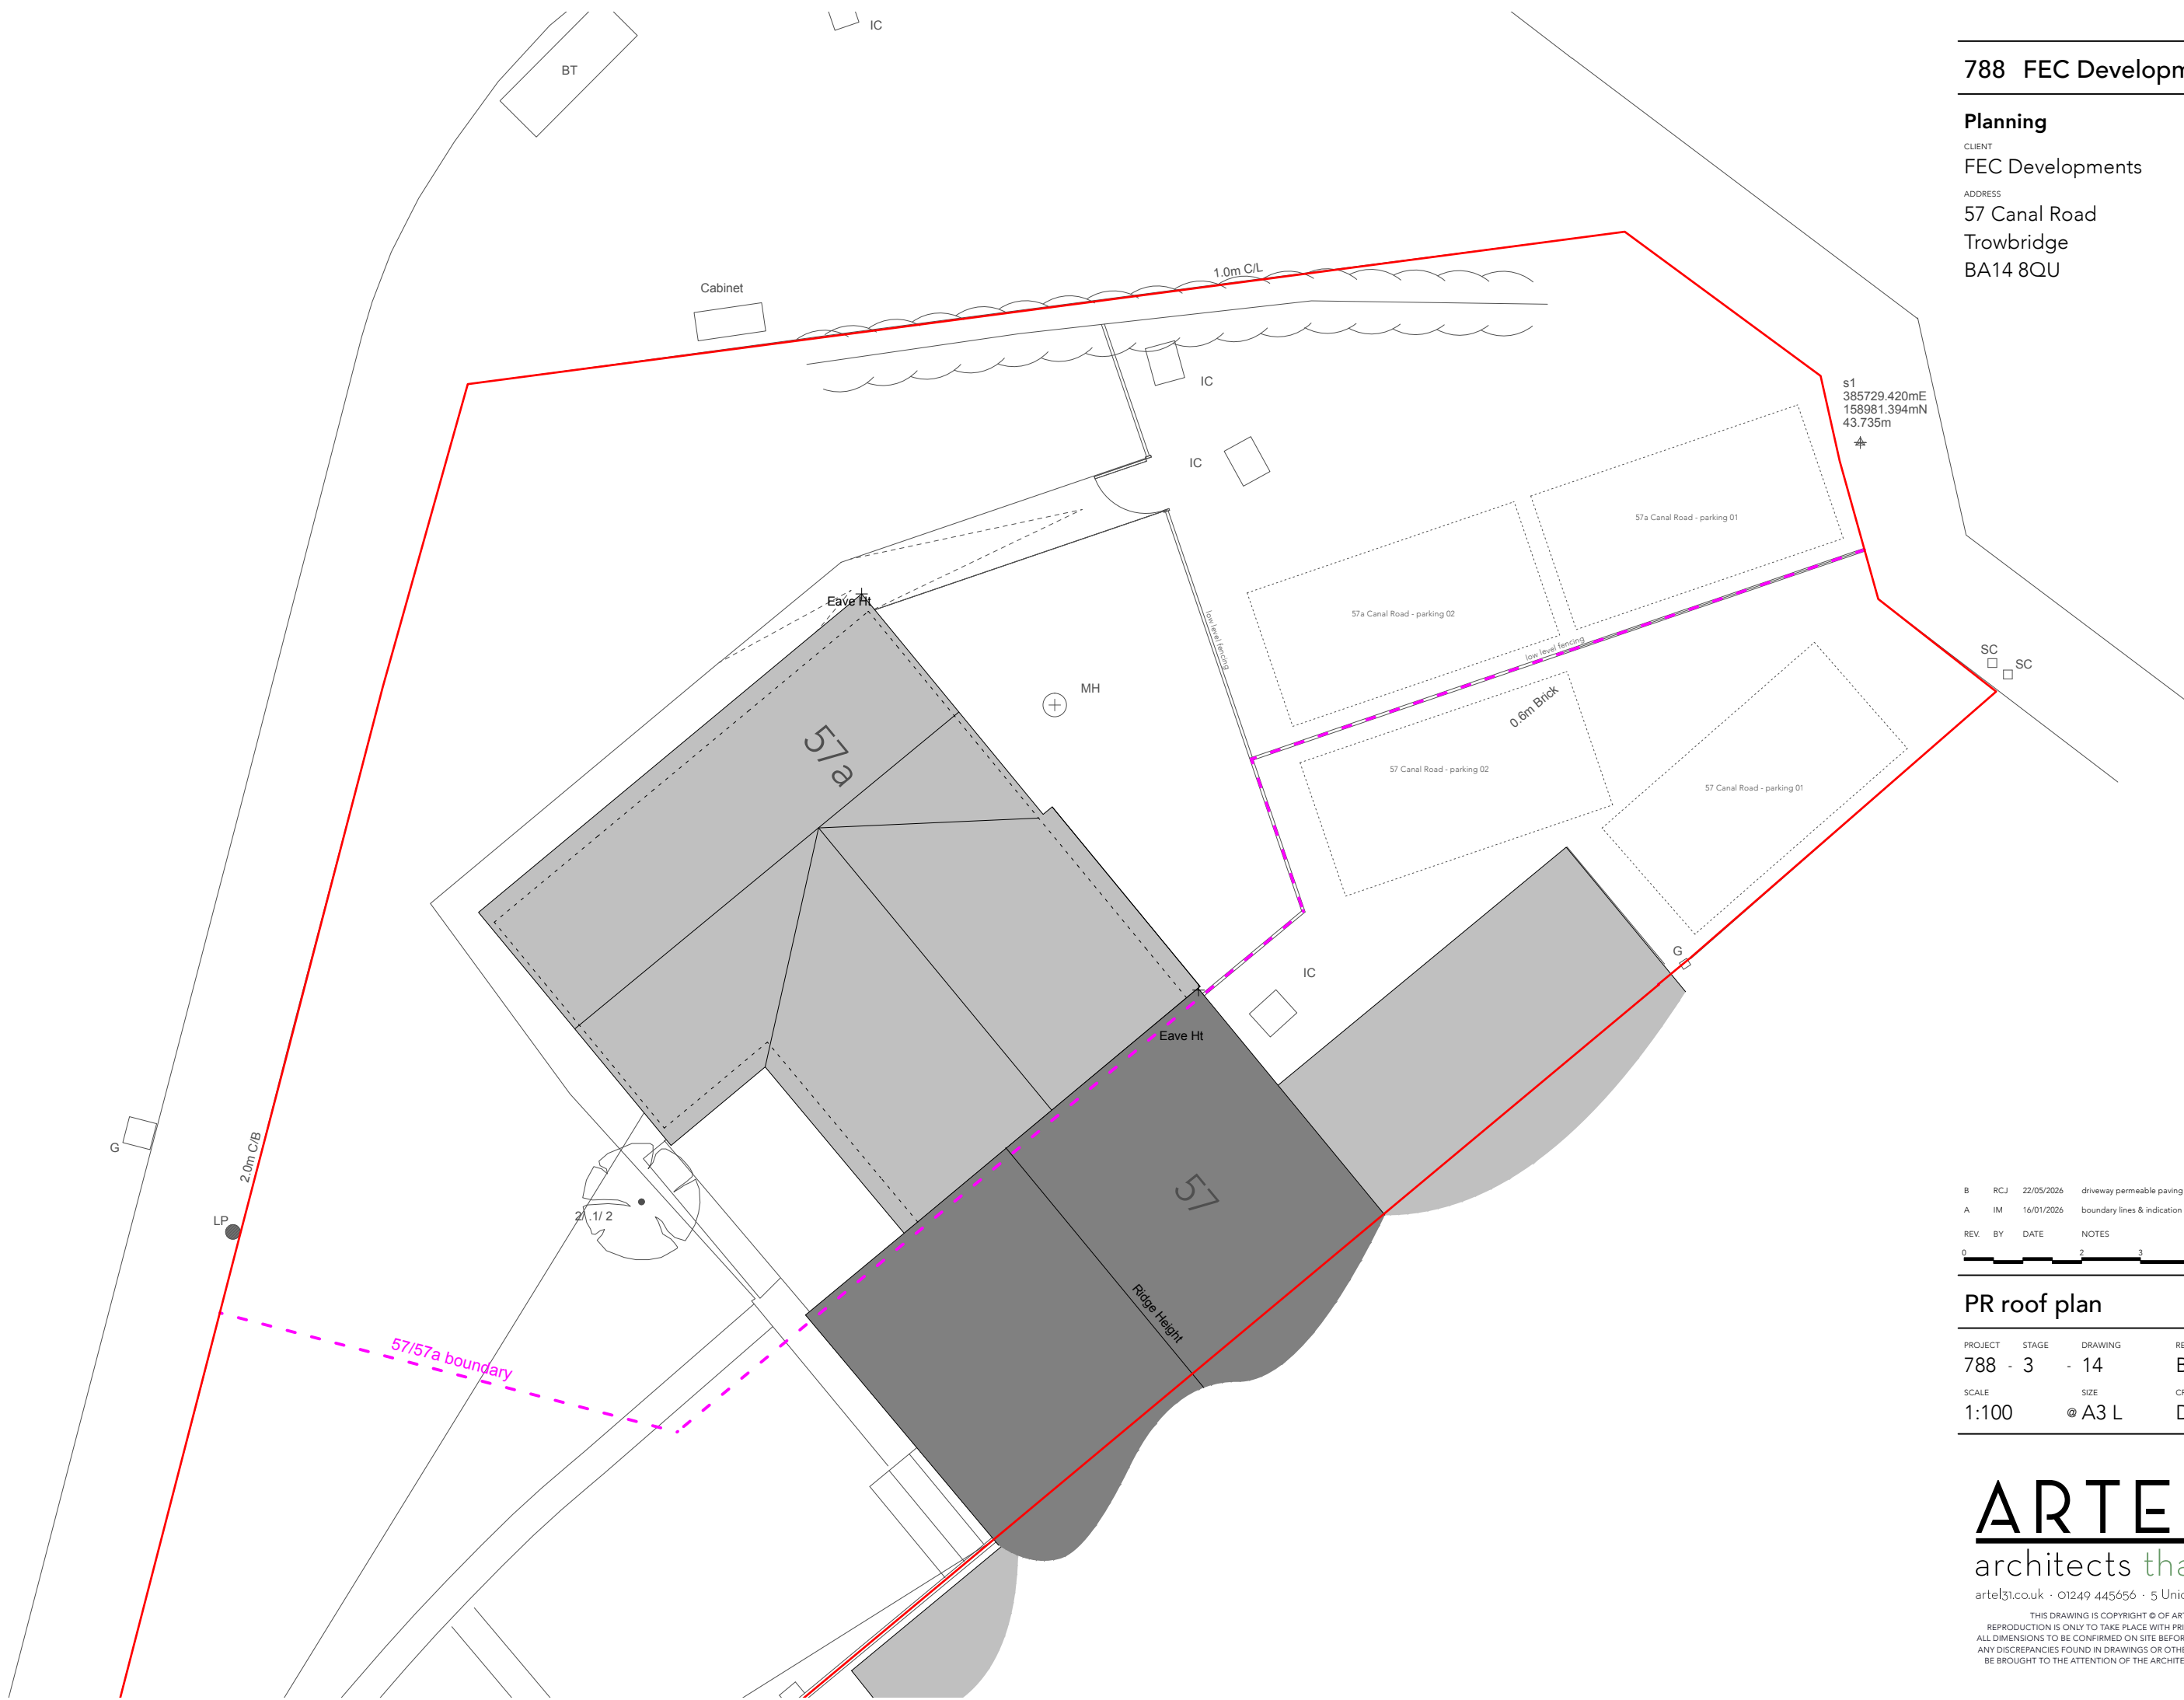

REV.	BY	DATE	NOTES
B	RCJ	22/05/2026	driveway permeable paving area reduced
A	IM	16/01/2026	boundary lines & indication of proposed units updated

A scale bar indicating a length of 5 meters. The bar is divided into segments with labels 0, 2, 3, 4, and 5 m.

PR roof plan

PROJECT	STAGE	DRAWING	REV	DRAWN
788	- 3	- 14	B	IM
SCALE		SIZE	CREATION	
1:100		@ A3 L	DEC 2025	

ARTEL 
architects that build

artel31.co.uk · 01249 445656 · 5 Union Road SN15 1HW

THIS DRAWING IS COPYRIGHT © OF ARTEL31 LIMITED
REPRODUCTION IS ONLY TO TAKE PLACE WITH PRIOR WRITTEN AUTHORITY
ALL DIMENSIONS TO BE CONFIRMED ON SITE BEFORE ANY WORK COMMENCES
ANY DISCREPANCIES FOUND IN DRAWINGS OR OTHER DOCUMENTATION MUST
BE BROUGHT TO THE ATTENTION OF THE ARCHITECT BEFORE PROCEEDING