



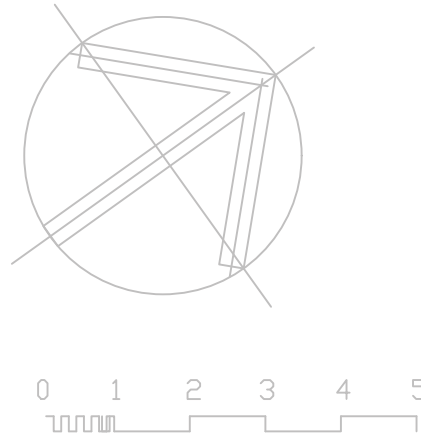


Proposed Carpark Plan
1:100

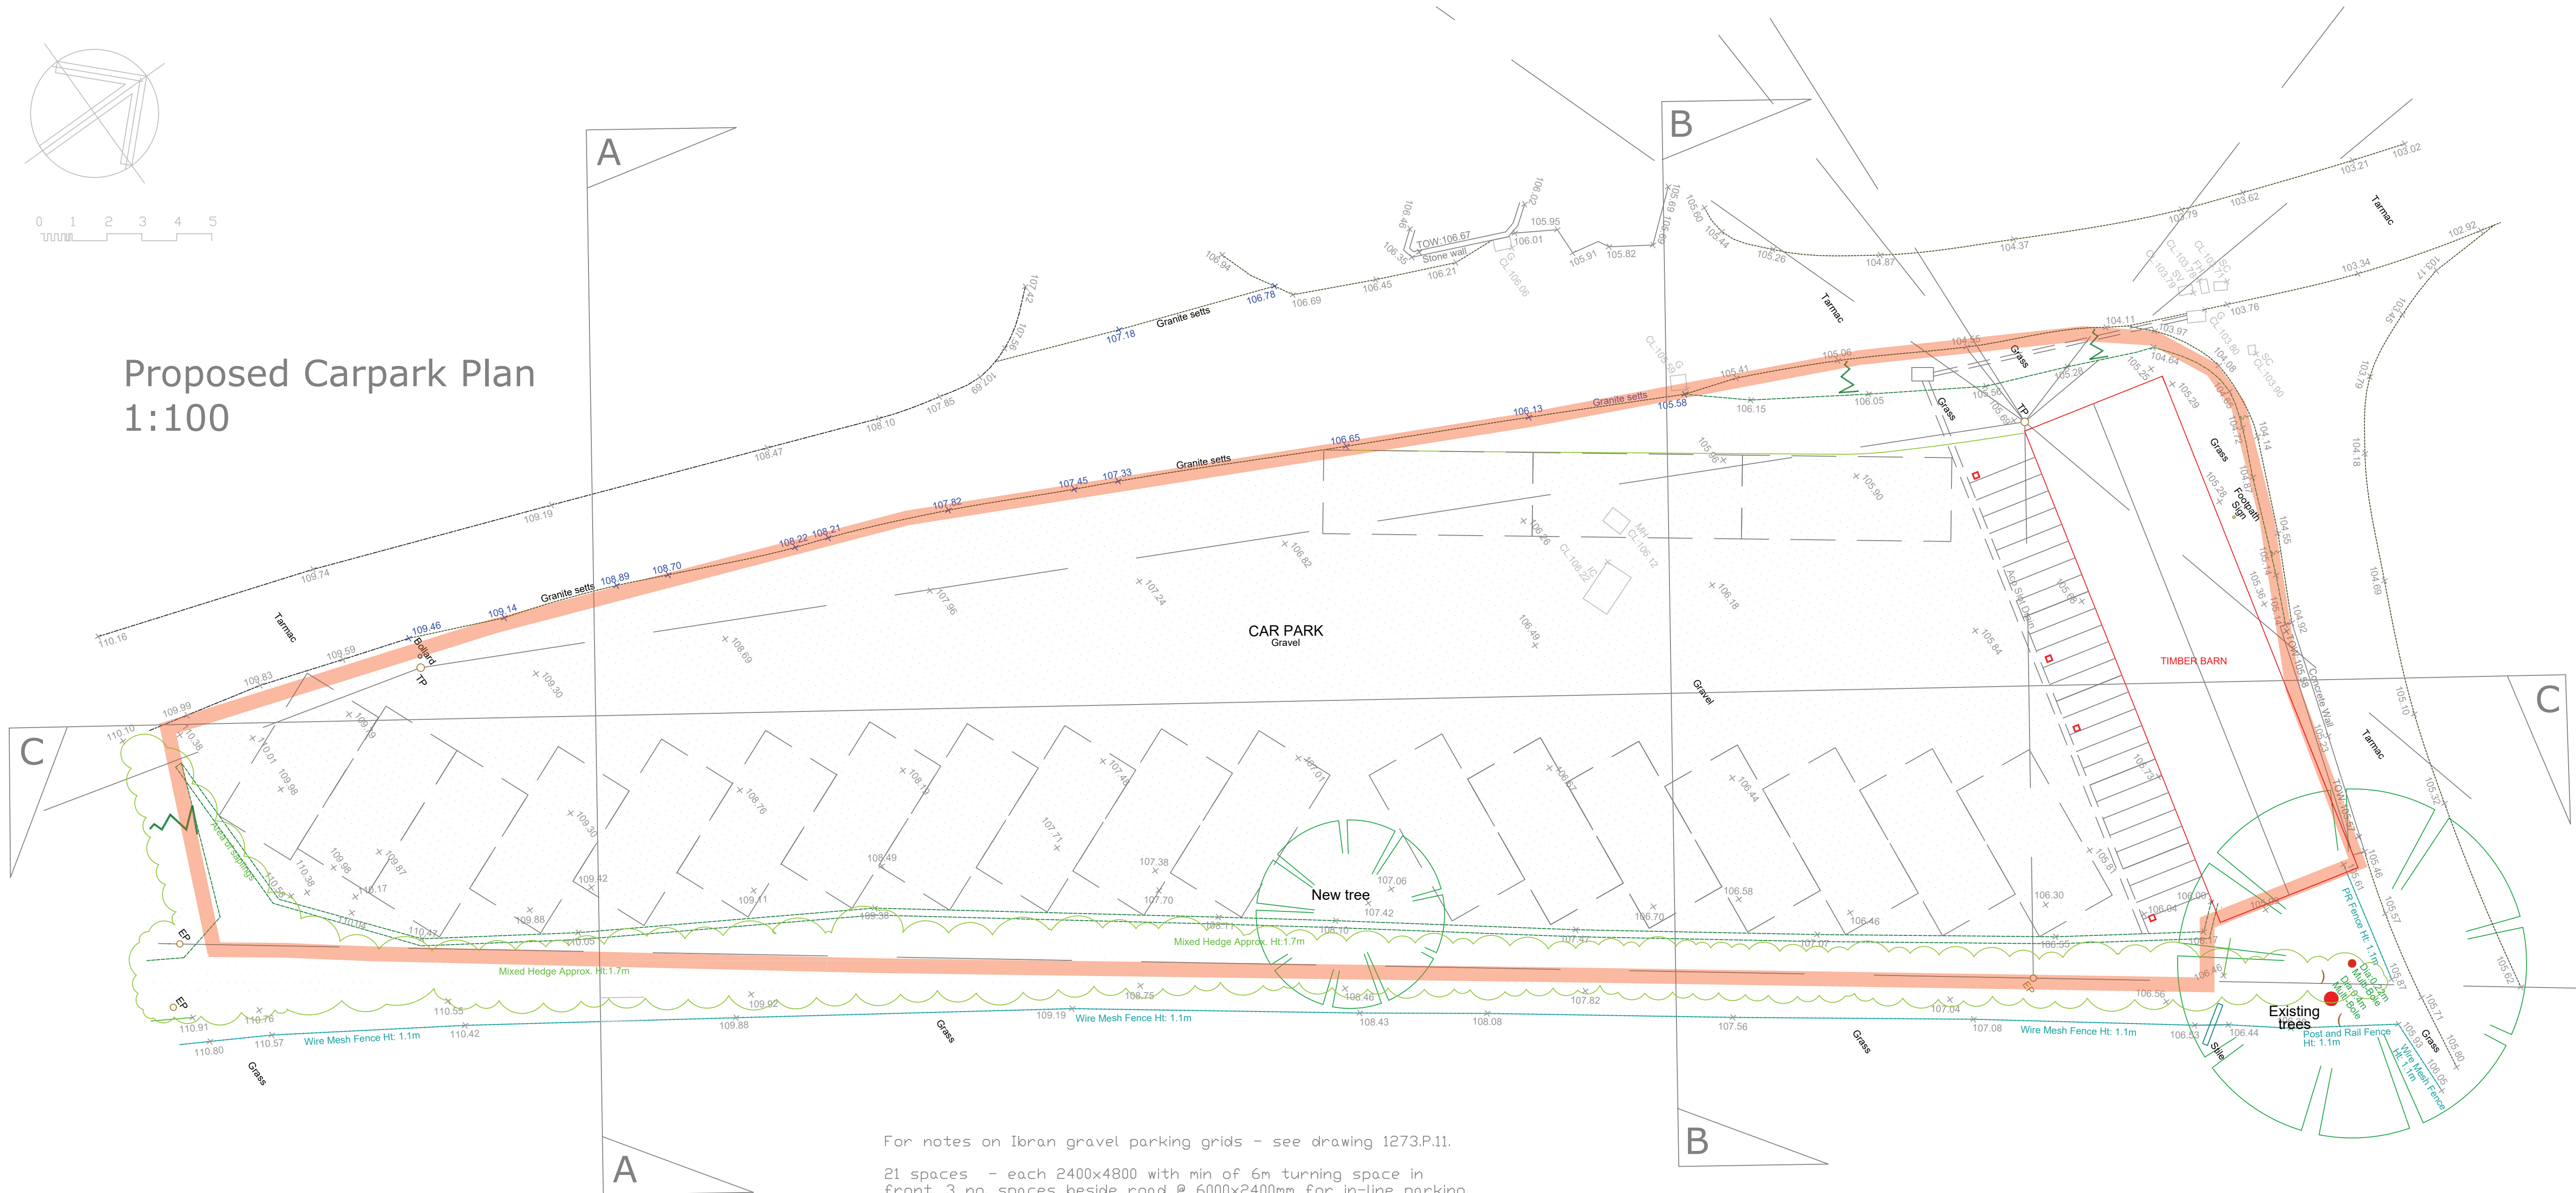

For notes on Ibran gravel parking grids - see drawing 1273.P.11.
21 spaces - each 2400x4800 with min of 6m turning space in front. 3 no. spaces beside road @ 6000x2400mm for in-line parking.
Total car spaces - 21.

For Sections A - A and B - B see drawing P.12

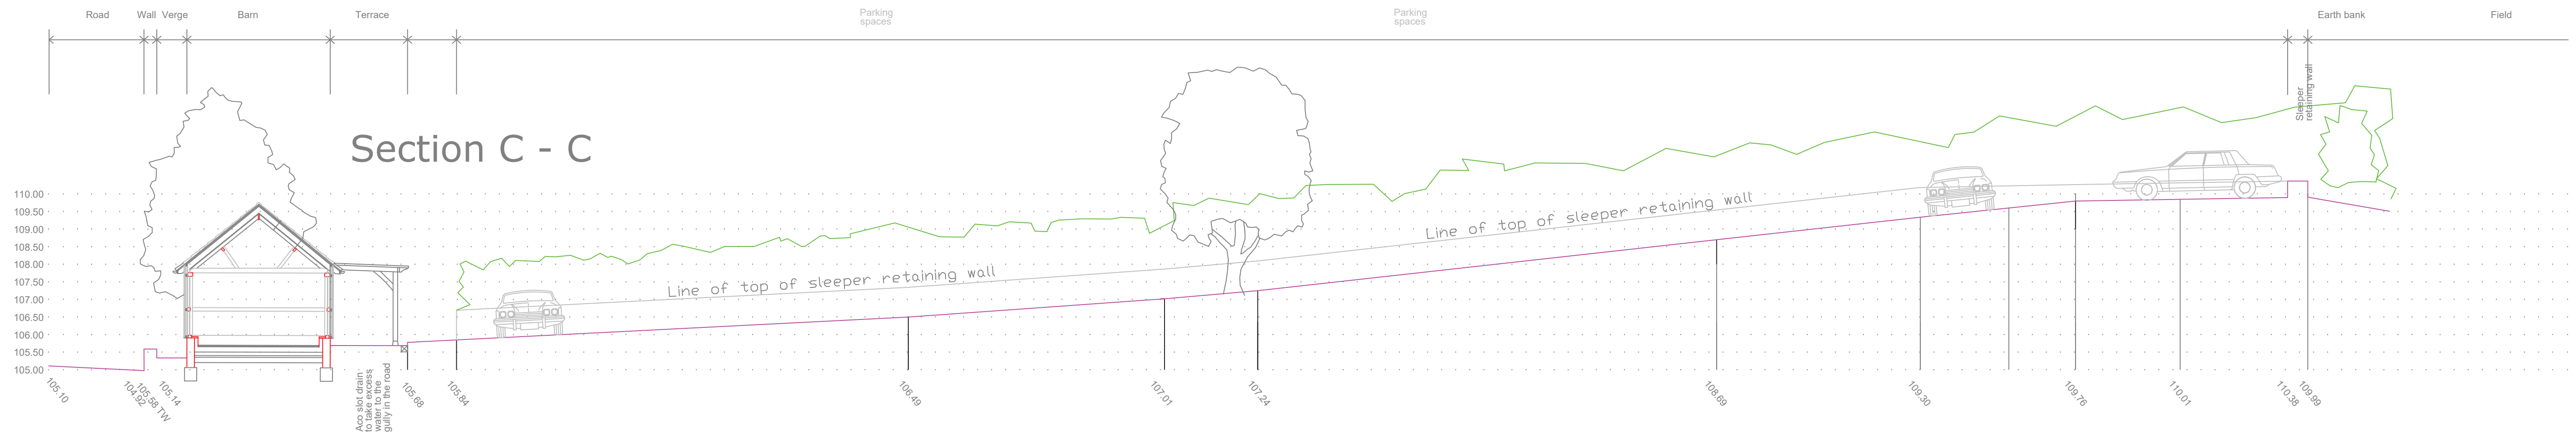

Section C - C

Gerald Steer Chartered Architect SdS, R. Arch, MSc, FIBA 1 Parsonage Close Stratford-sub-Castle Salisbury SP1 3LP t: 01722 331559 e: gerry@geraldsteer.com				Do not scale from drawings, use dimensioned figures only and report any discrepancies to the Architect's office. All rights described in Chapter IV of the Copyright, Design and Patents Act 1988 have been generally asserted. ©	Title : Barn and Carpark at The Compasses Inn Chickgrove SP3 6NB		Scale : 1:100 @ A1		
					Drawing : Car Park Proposed Plan and Section		Drawn : GS		
							Date : Dec 2021		
							Drawing No.		
							Revision		
Rev			Date	Description			1273.P.13		

1273.P.13