


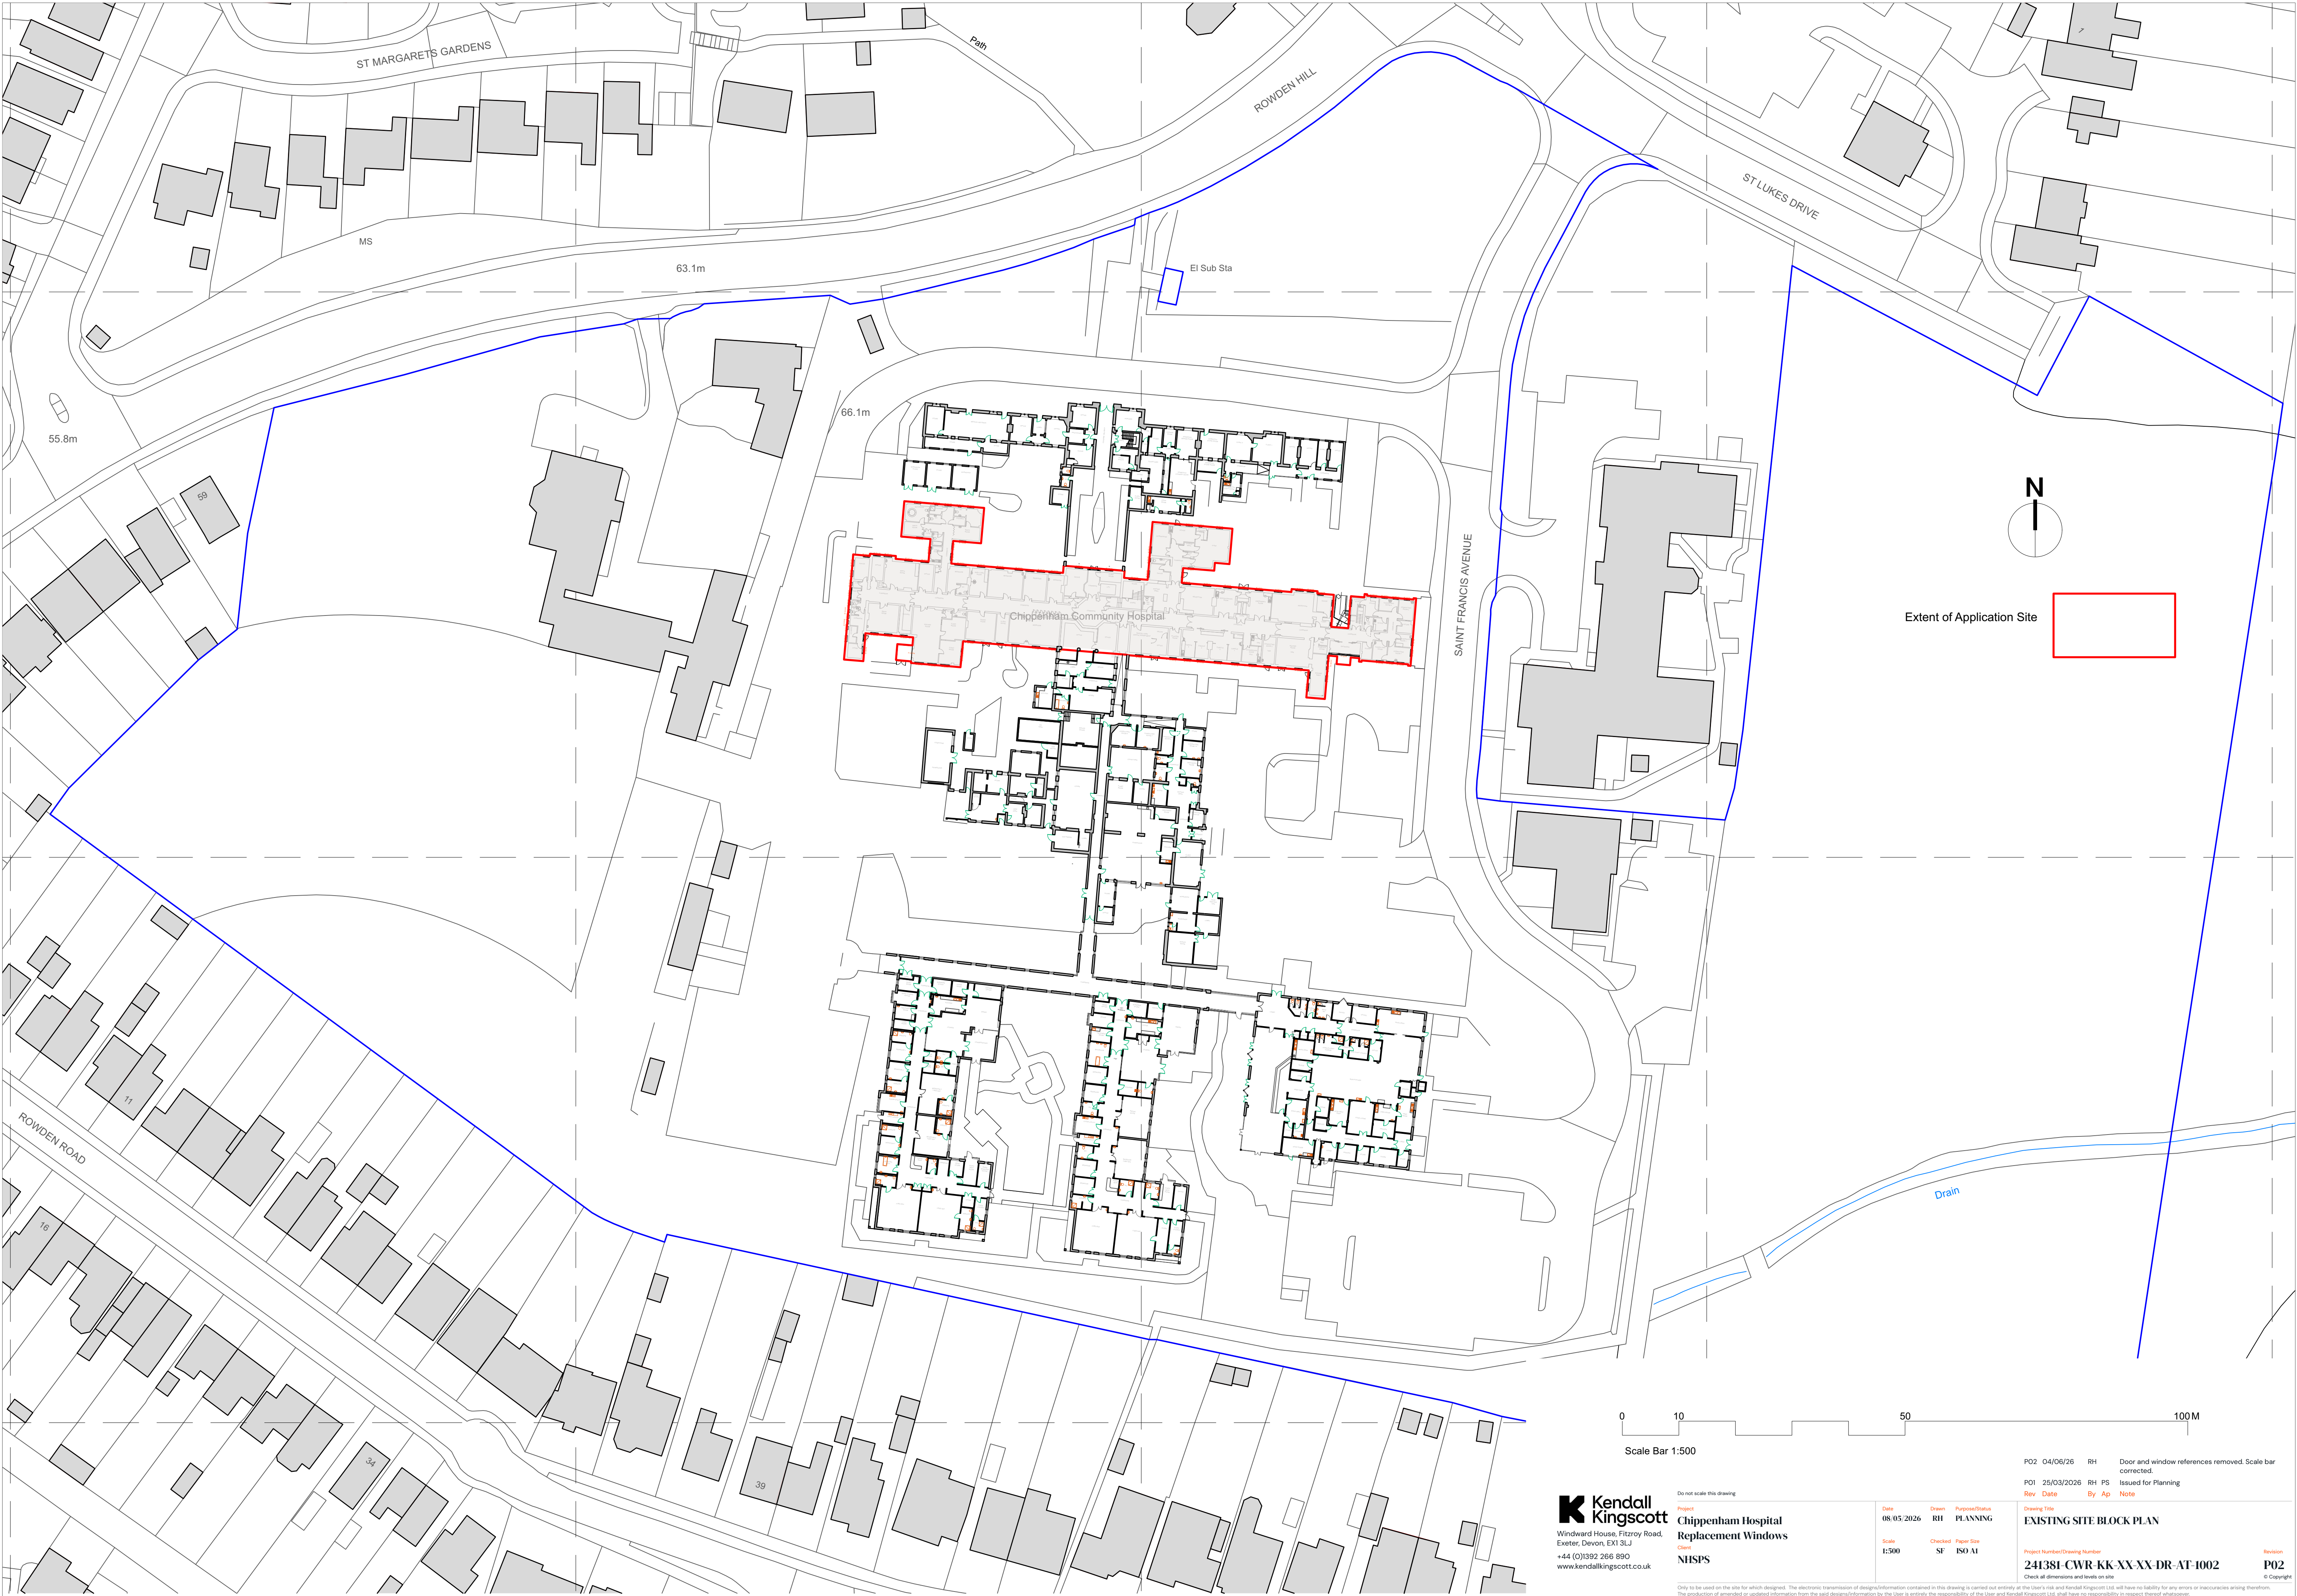

Kendall Kingscott
Windward House, Fitzroy Road,
Exeter, Devon, EX1 3LJ
+44 (0)1392 266 890
www.kendallkingscott.co.uk

Do not scale this drawing

Project Chippenhams Hospital
Replacement Windows
Client NHSFS

Date	08/05/2026	Drawn	RH	Purpose/Status	PLANNING
Scale	1:500	Checked	SF	Paper Size	ISO A1

P02	04/06/26	RH	Door and window references removed. Scale bar corrected.	
P01	25/03/2026	RH PS	Issued for Planning	
Rev	Date	By	Ap	Note

Drawing Title

Project Number/Drawing Number
241381-CWR-KK-XX-XX-DR-AT-1002

Revision
P02
© Copyright

Only to be used on the site for which designed. The electronic transmission of designs/information contained in this drawing is carried out entirely at the user's risk and Kendall Kingscott Ltd. will have no liability for any errors or inaccuracies arising therefrom. The production of amended or updated information from the said design/information by the user is entirely the responsibility of the user and Kendall Kingscott Ltd. shall have no responsibility in respect thereof whatsoever.