
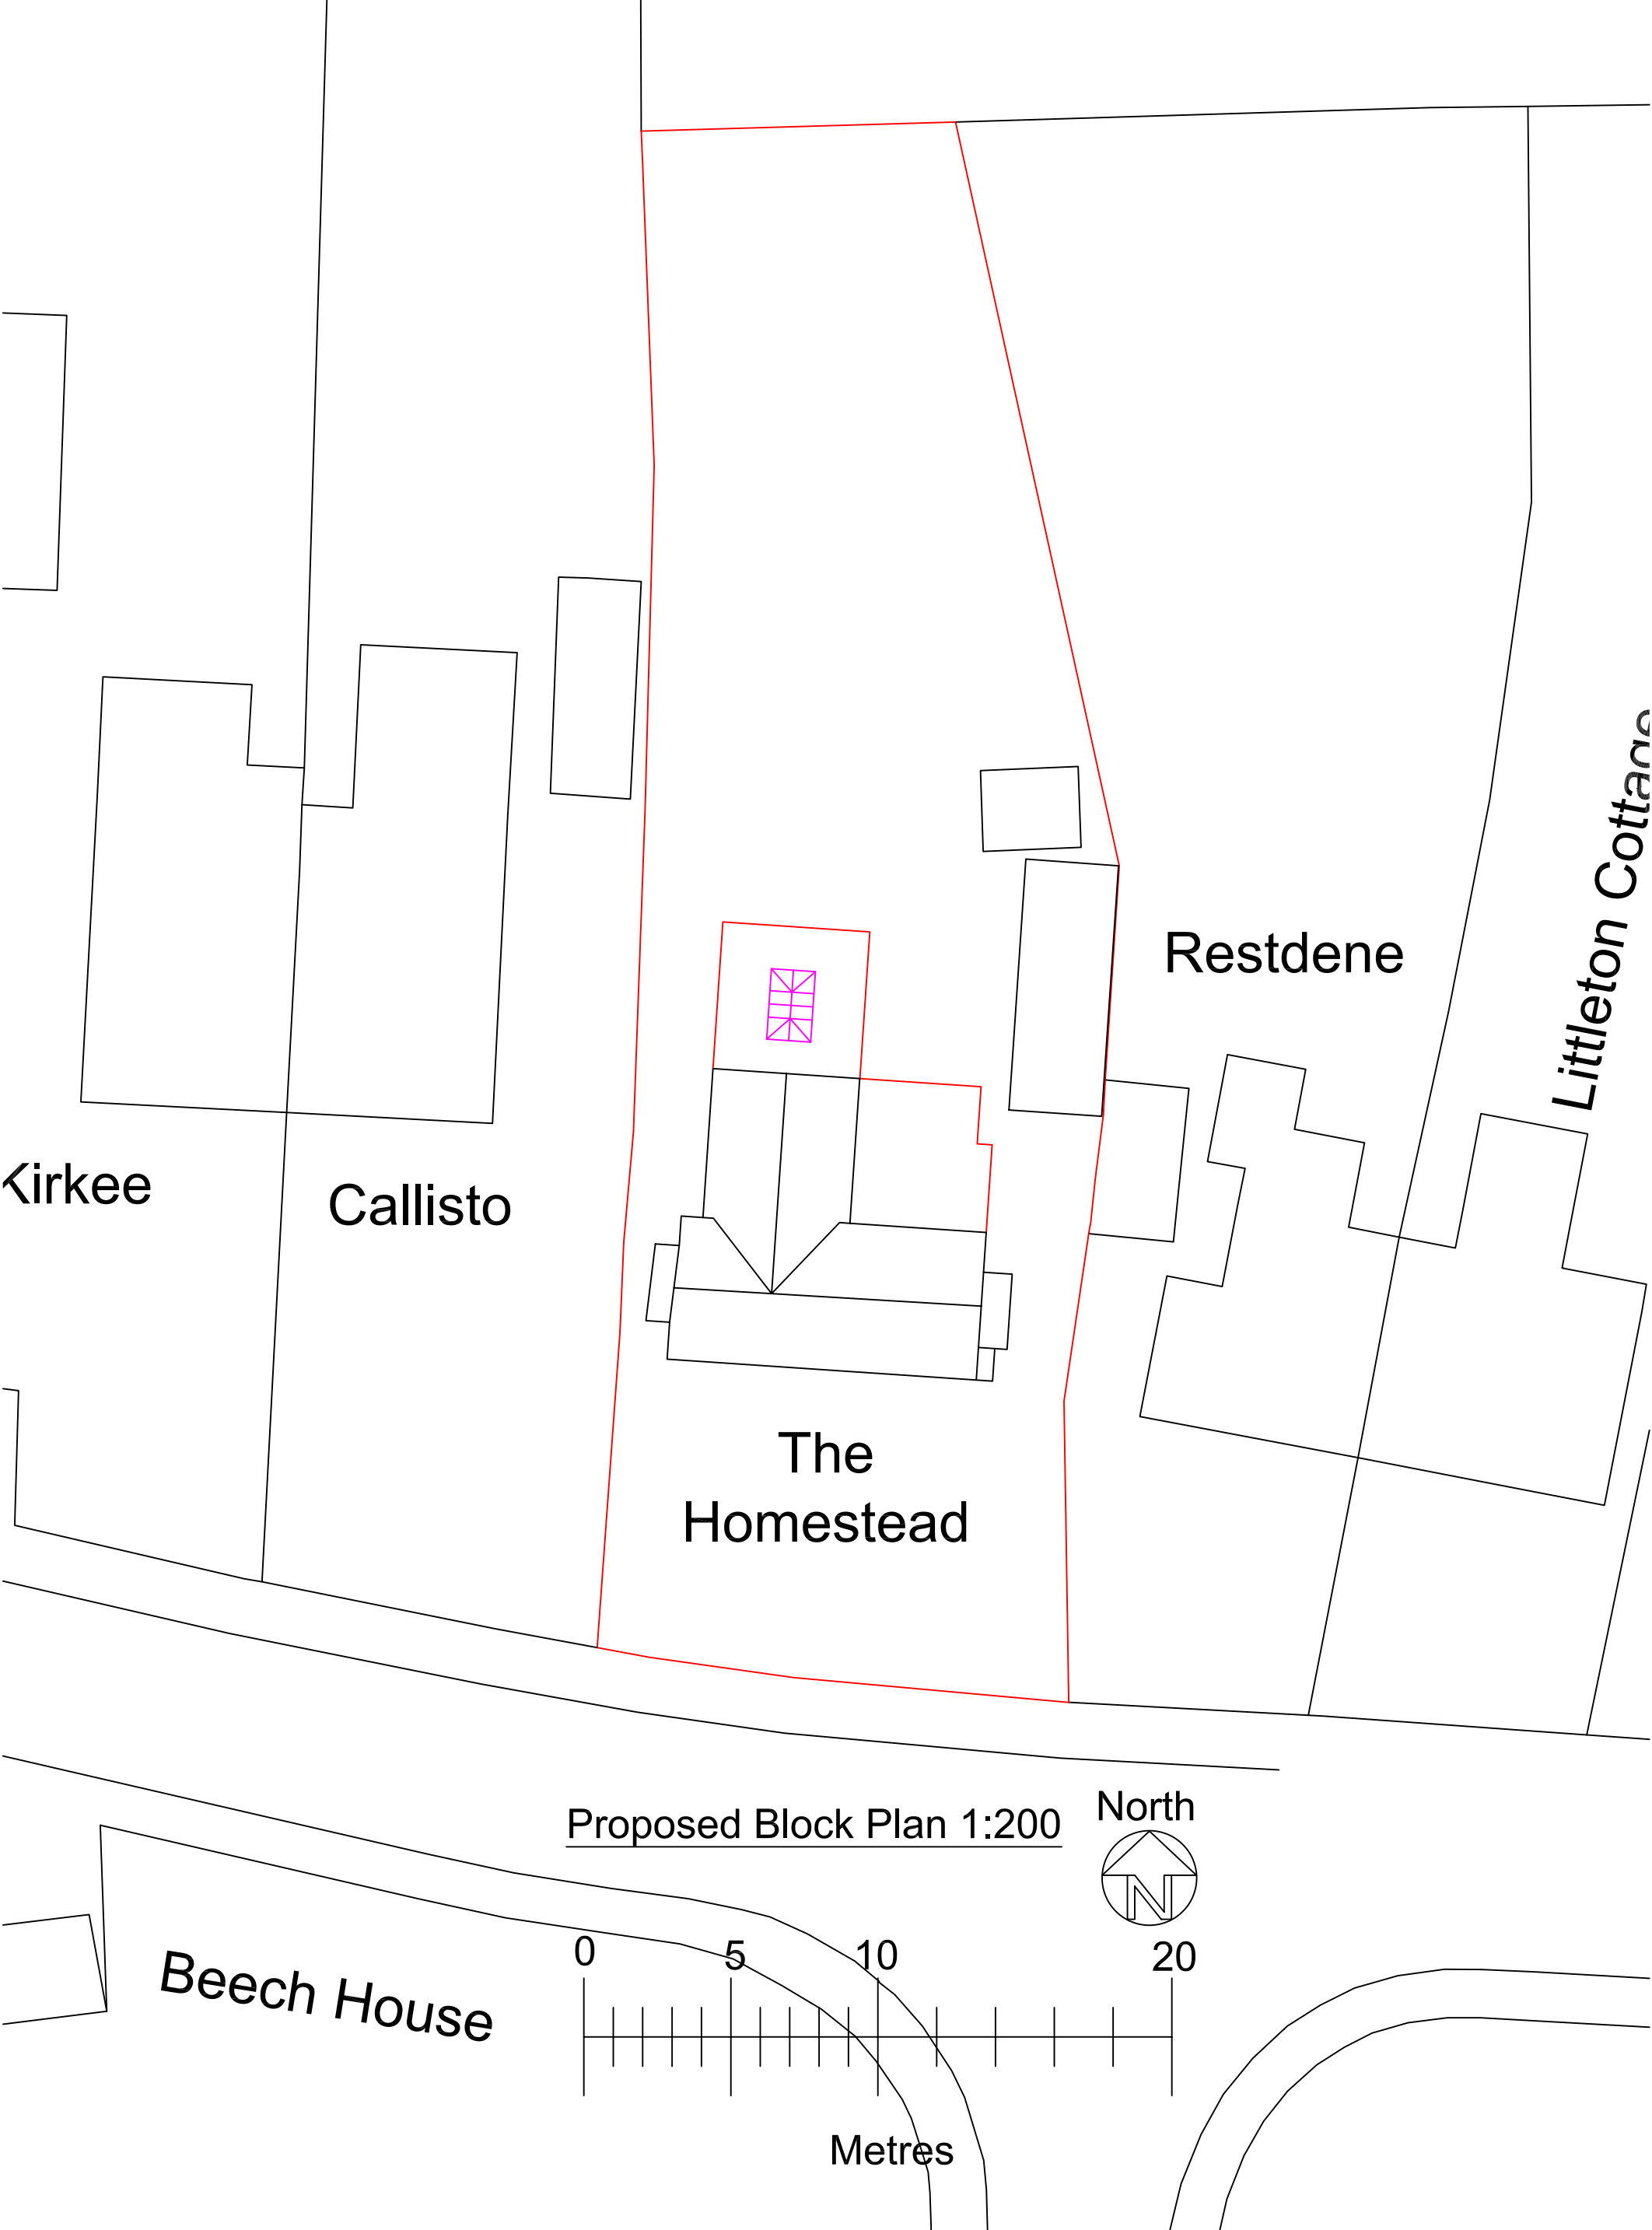


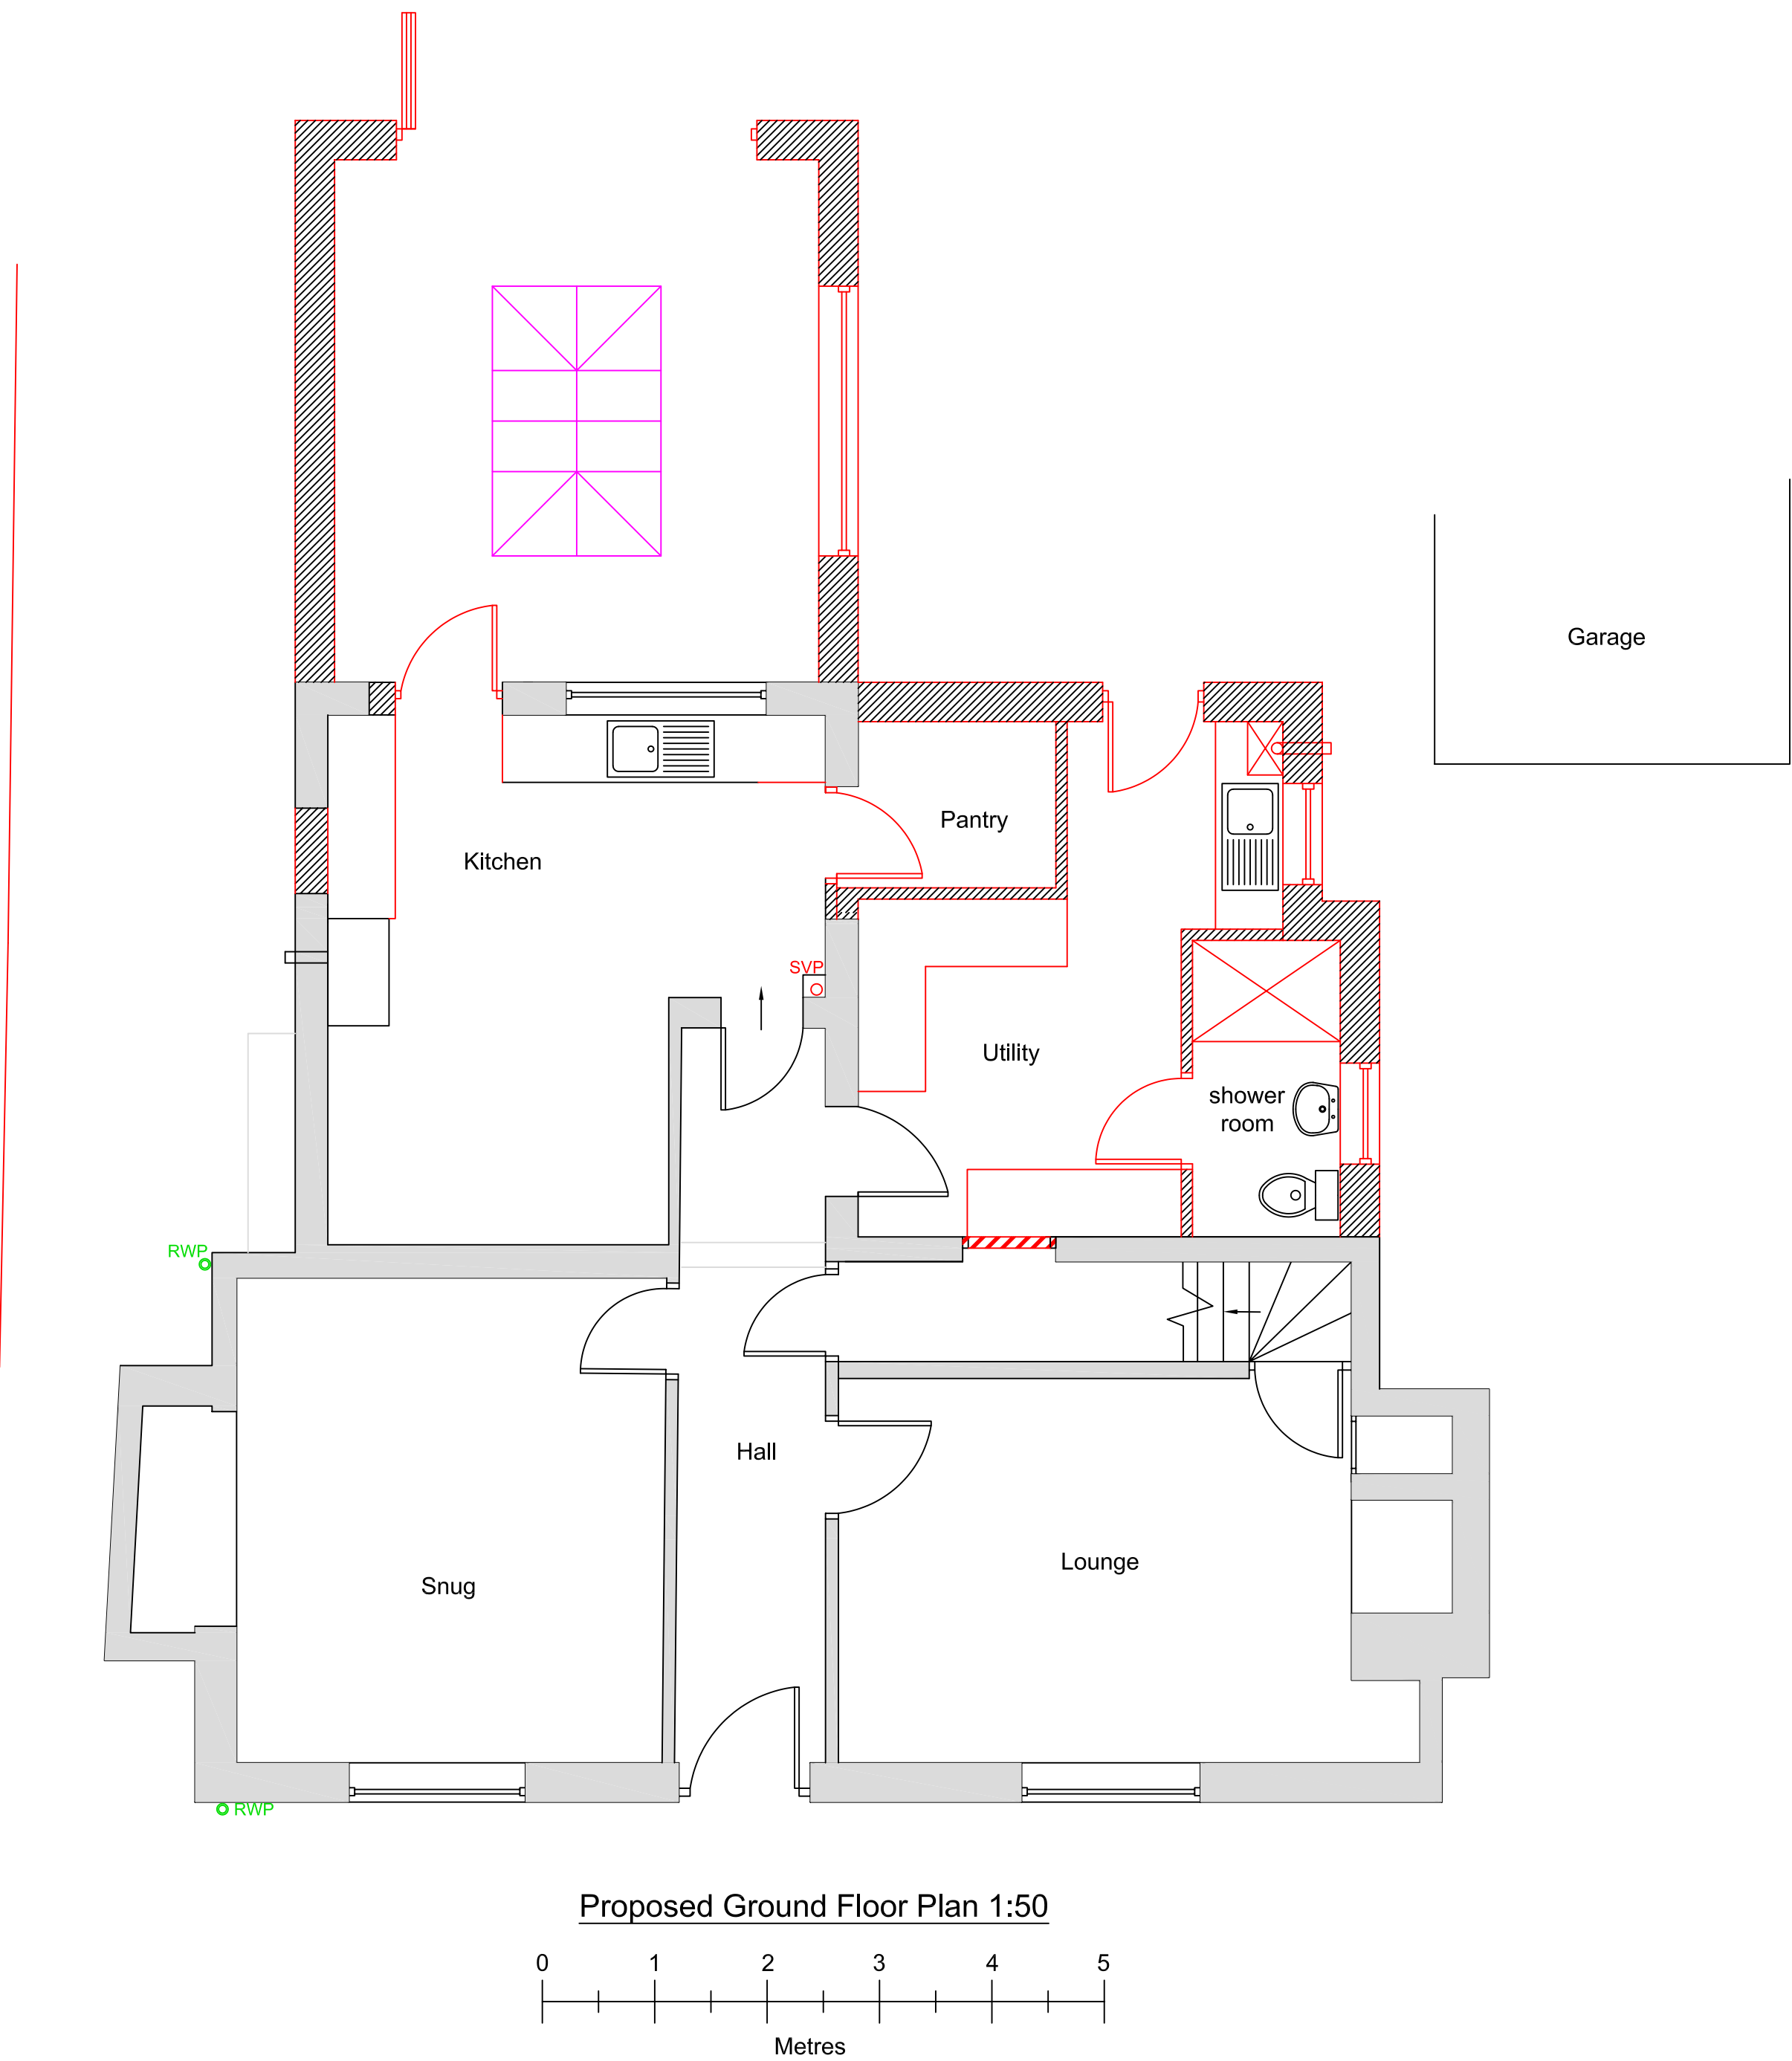

<u>Drawn by</u>	A Harlow & Son 01225 938329	
<u>Proposed Replacement Single Storey Rear Extensions for</u> <u>Mr & Mrs K Maidment at</u> <u>The Homestead</u> <u>Wick Lane</u> <u>Devizes</u> <u>Wiltshire</u> <u>SN10 5DP</u>		
A1 Papersize		
<u>Scale</u>	1:50, 1:200	<u>Drawing No AH2026/35</u> Sheet 2 of 2
<u>Date</u>	11th May 2026	