




PRINTS AND REVISIONS				© PWA	
Rev	Date	Description	By	Chk	
S3-4	05/06/26	PATTERNING TO GRAVEL REMOVED FOR CLARITY	pdw		

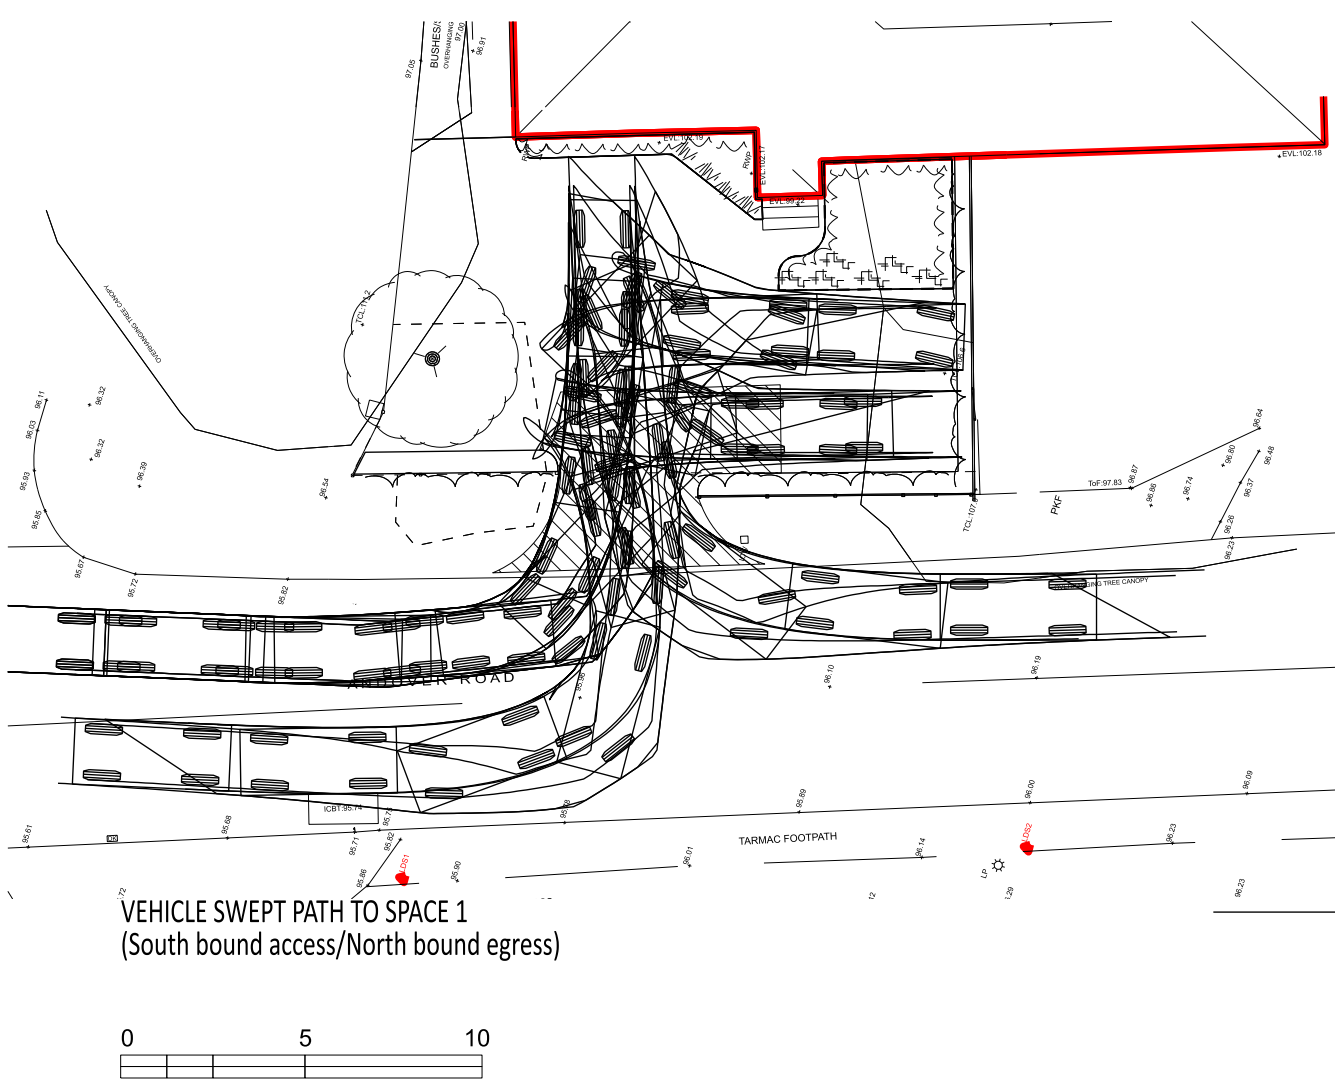


VEHICLE SWEEP PATH TO SPACE 1
(South bound access/North bound egress)

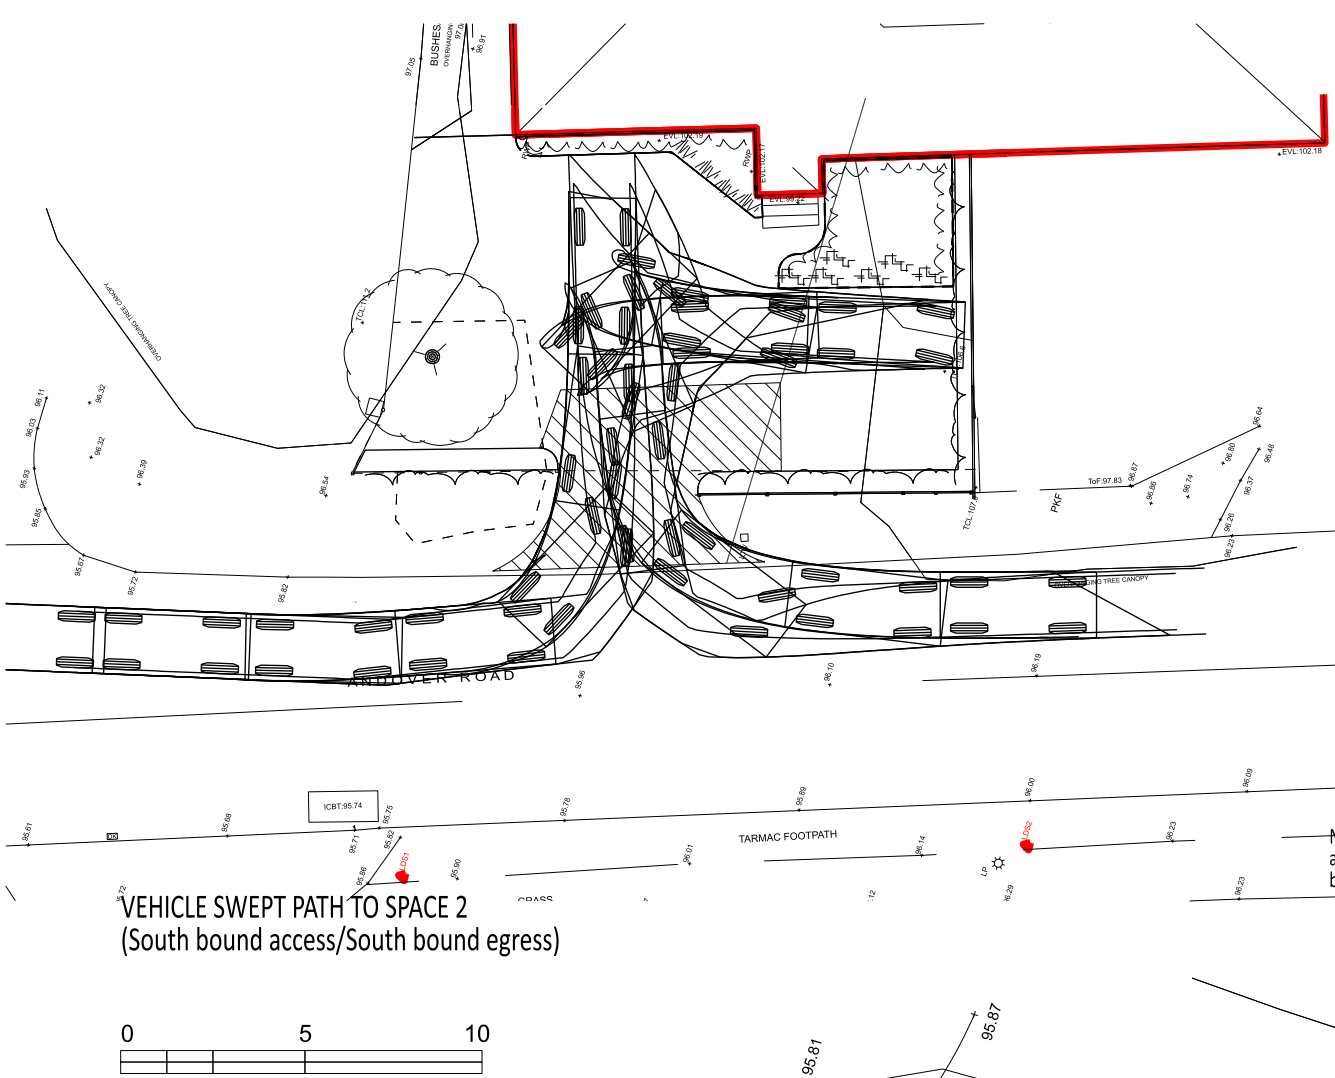



VEHICLE SWEEP PATH TO SPACE 2
(South bound access/South bound egress)

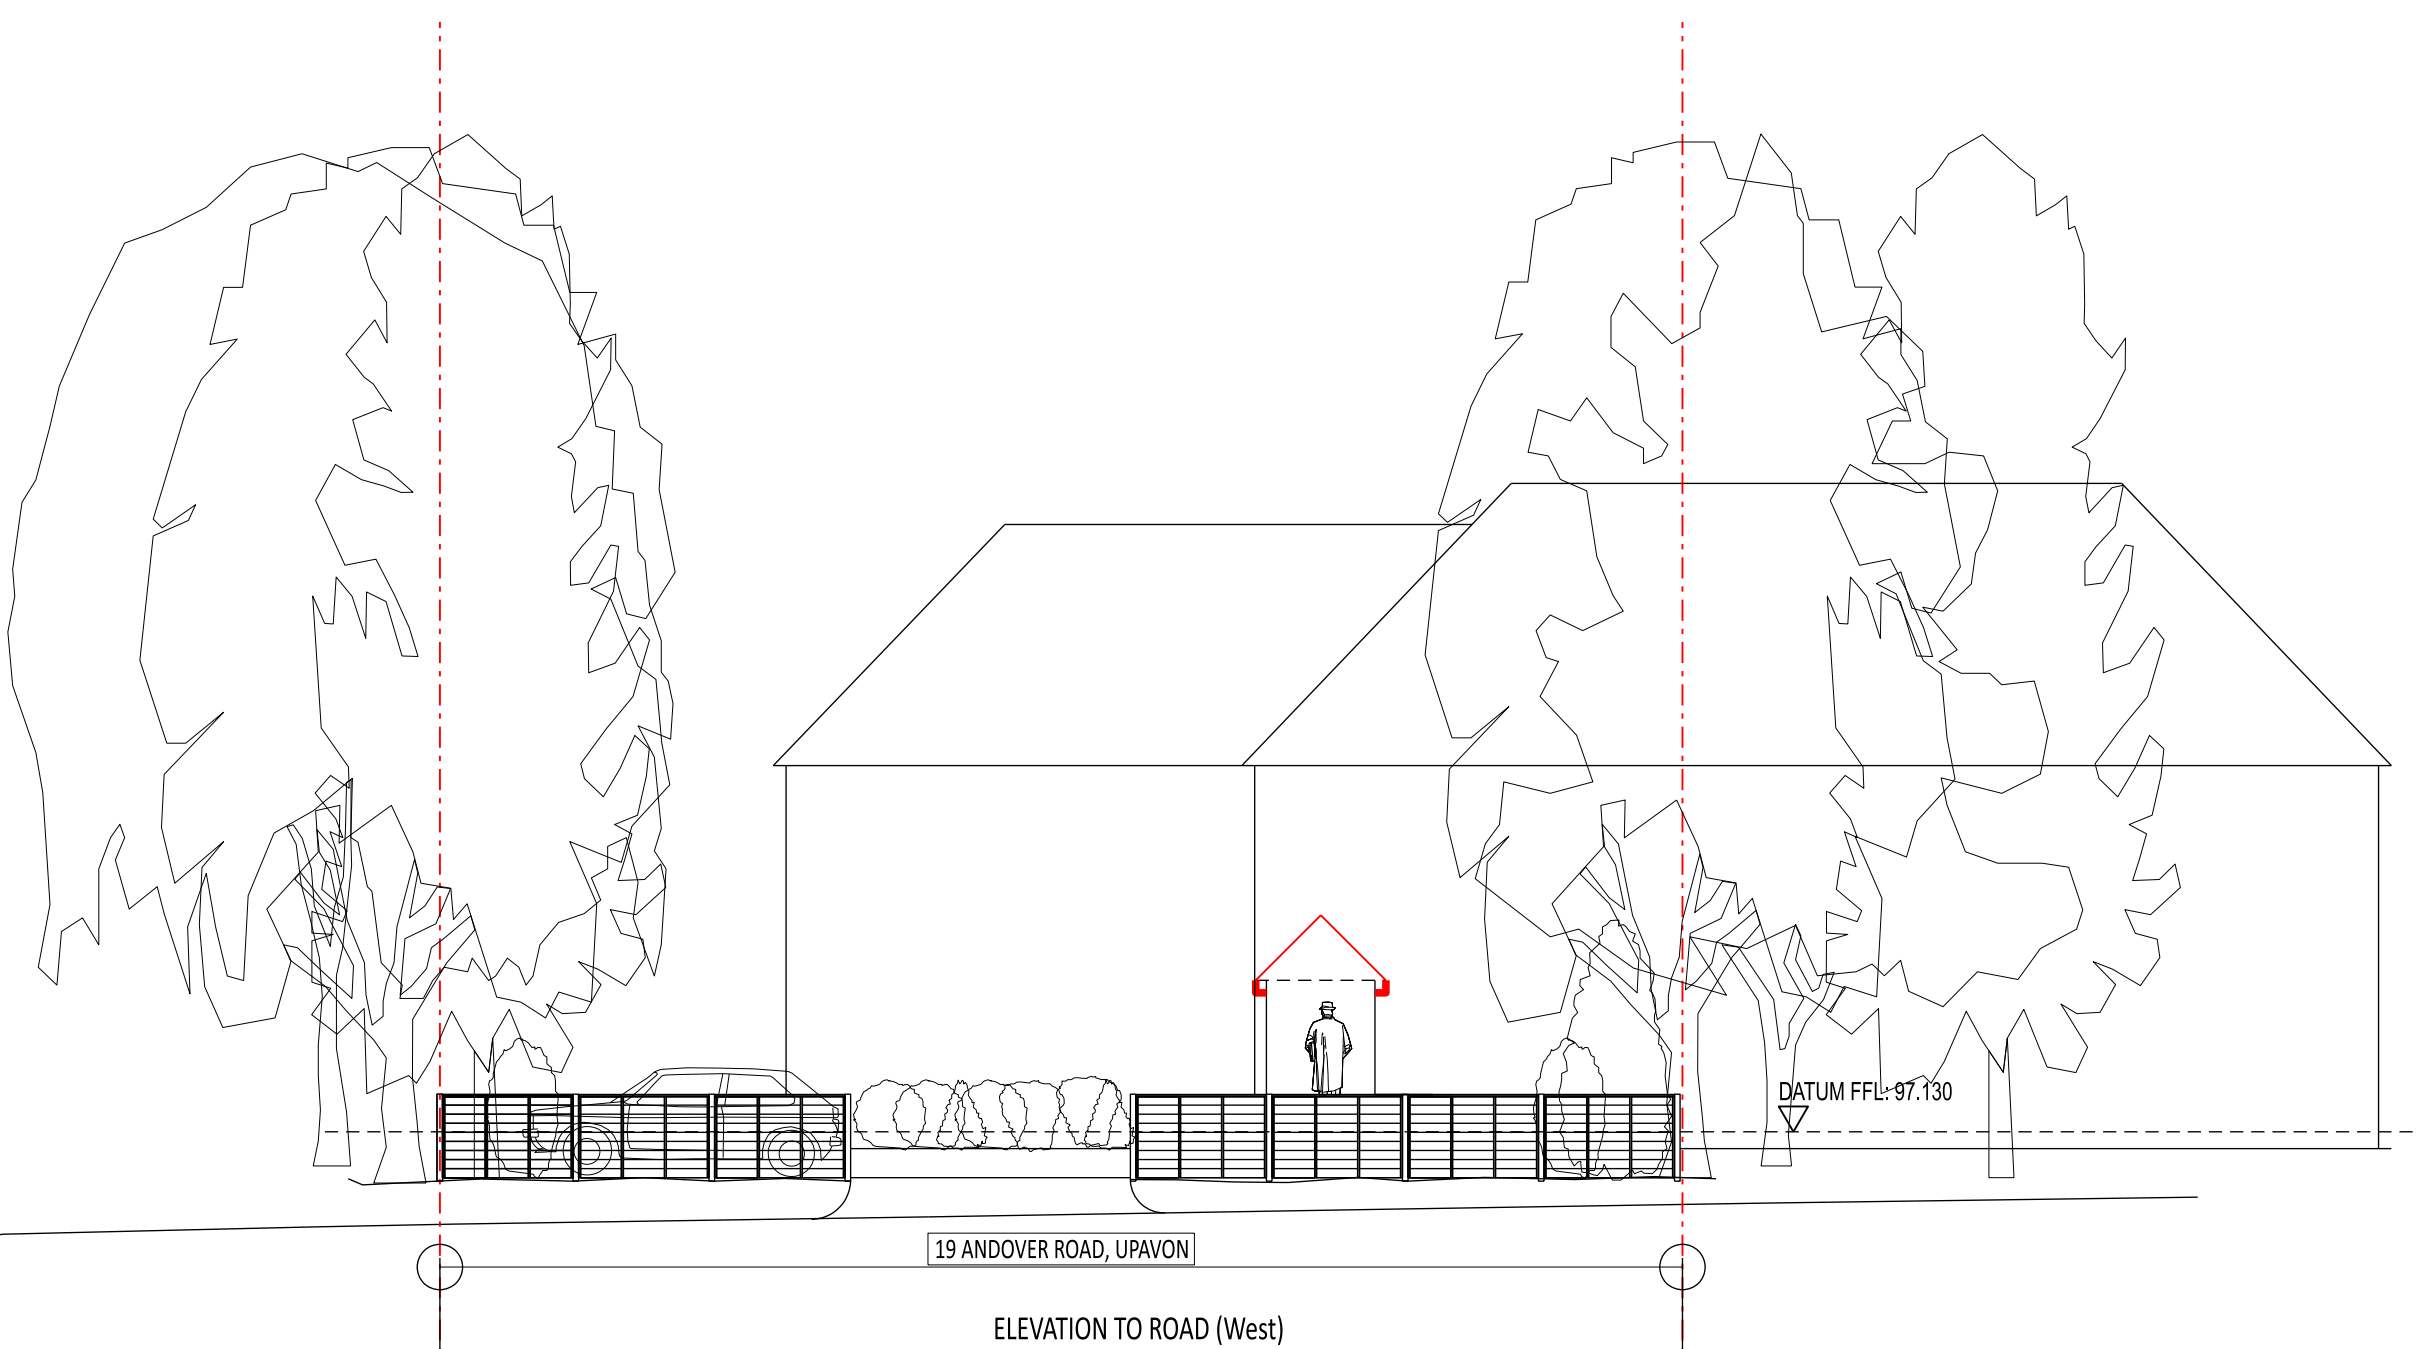

ELEVATION TO ROAD (West)

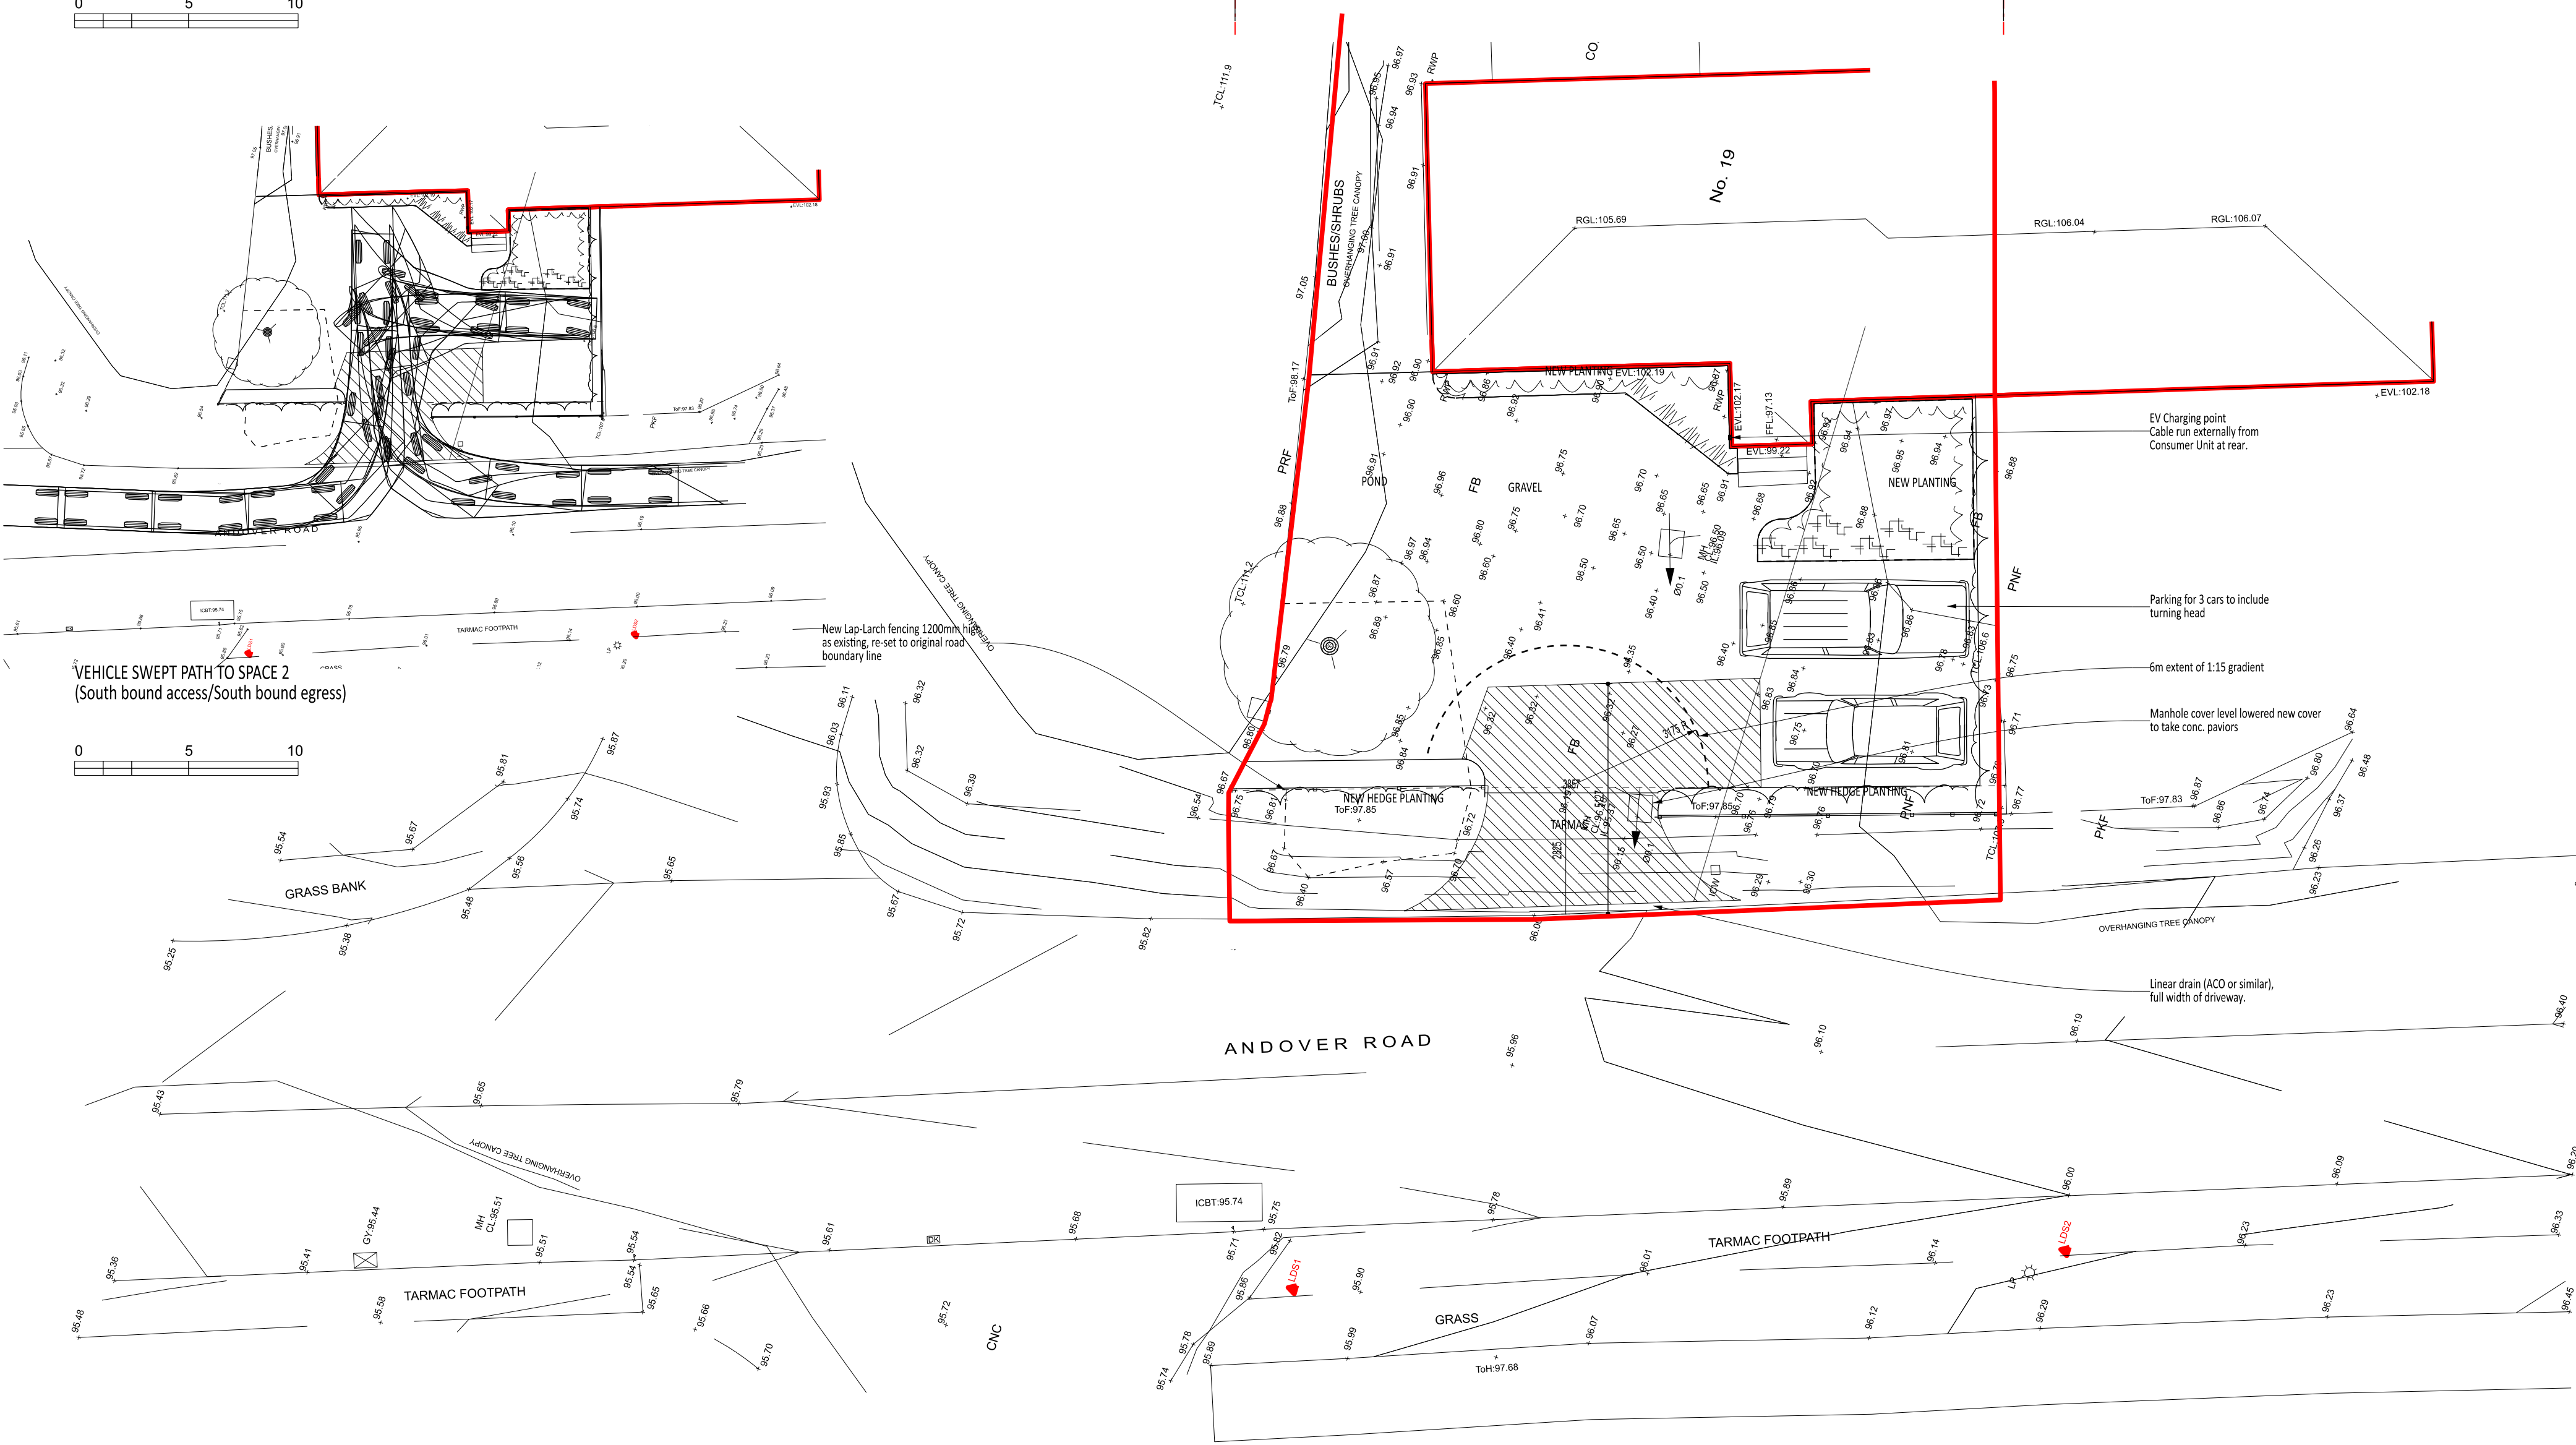

PLAN

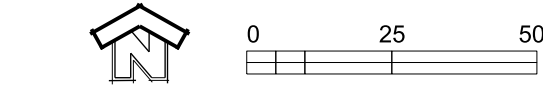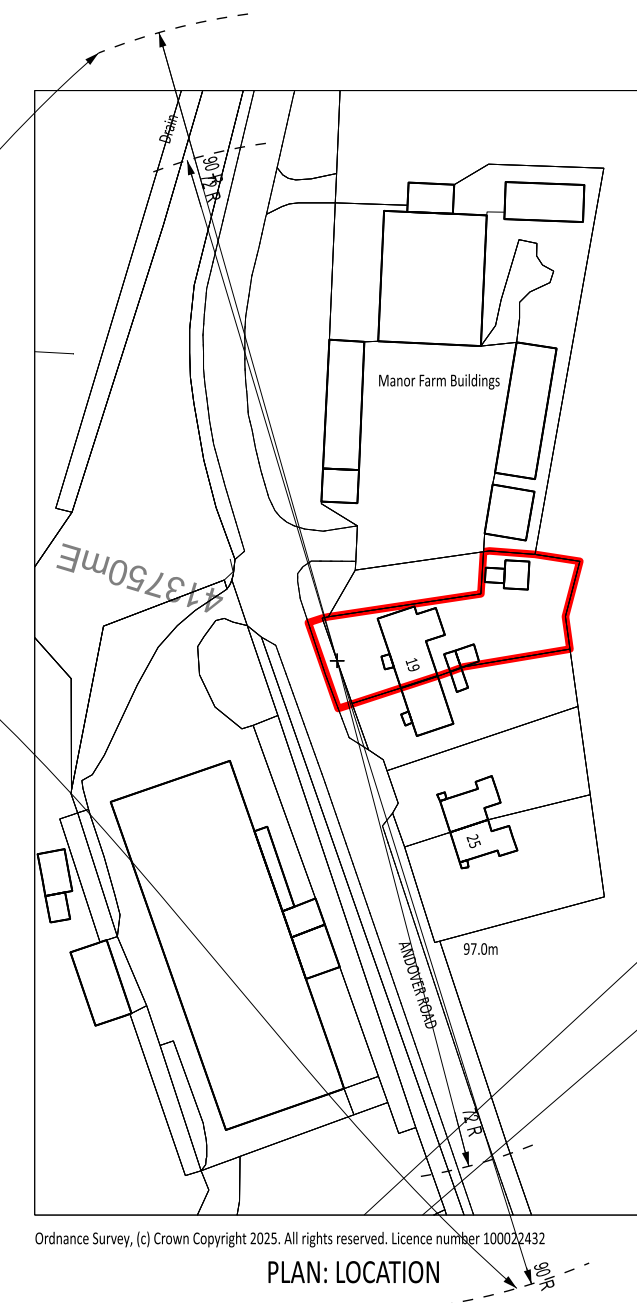

Project New Vehicle Access & Parking 19 Andover Road Upavon, PEWSEY		Client Mr. & Mrs. H. Cooke	
Title PROPOSALS Site Layout PLAN & ELEVATION, GENERAL ARRANGEMENT		Status ####	
Scale 1:100	Date December 25	Drawn pdw	
Job No. HLCARU-PWA-ZZ-00-DR-A-1001	Drawing Number	Revision S3-4	
PATRICK WILSON Architects Architecture Planning Project Management Barleyfield Cottage, PEWSEY, Wiltshire, SN9 6LU Tel: 01672 562178 E-mail: practice@pwarchitects.co.uk			