


ACCOMMODATION SCHEDULE				LEGEND			
Housetypes		No. Of Storeys	No. Of Beds	No. Of Units			
AFFORDABLE HOUSING UNITS - AFFORDABLE RENT							
185		2 Storey	1 Bed flat	6			
BLOCK A		2 Storey	2 Bed house	5			
Lorley		2 Storey	2 Bed house	1			
Morley		2 Storey	3 Bed house	1			
Oatley		2 Storey	3 Bed house	3			
Totley		2 Storey	4 Bed house	1			
TOTAL AFFORDABLE RENT UNITS				16			
AFFORDABLE HOUSING UNITS - SHARED OWNERSHIP							
Lorley		2 Storey	2 Bed house	6			
Morley		2 Storey	3 Bed house	3			
Oatley		2 Storey	3 Bed house	1			
Radford		2 Storey	3 Bed house	1			
TOTAL SHARED OWNERSHIP UNITS				11			

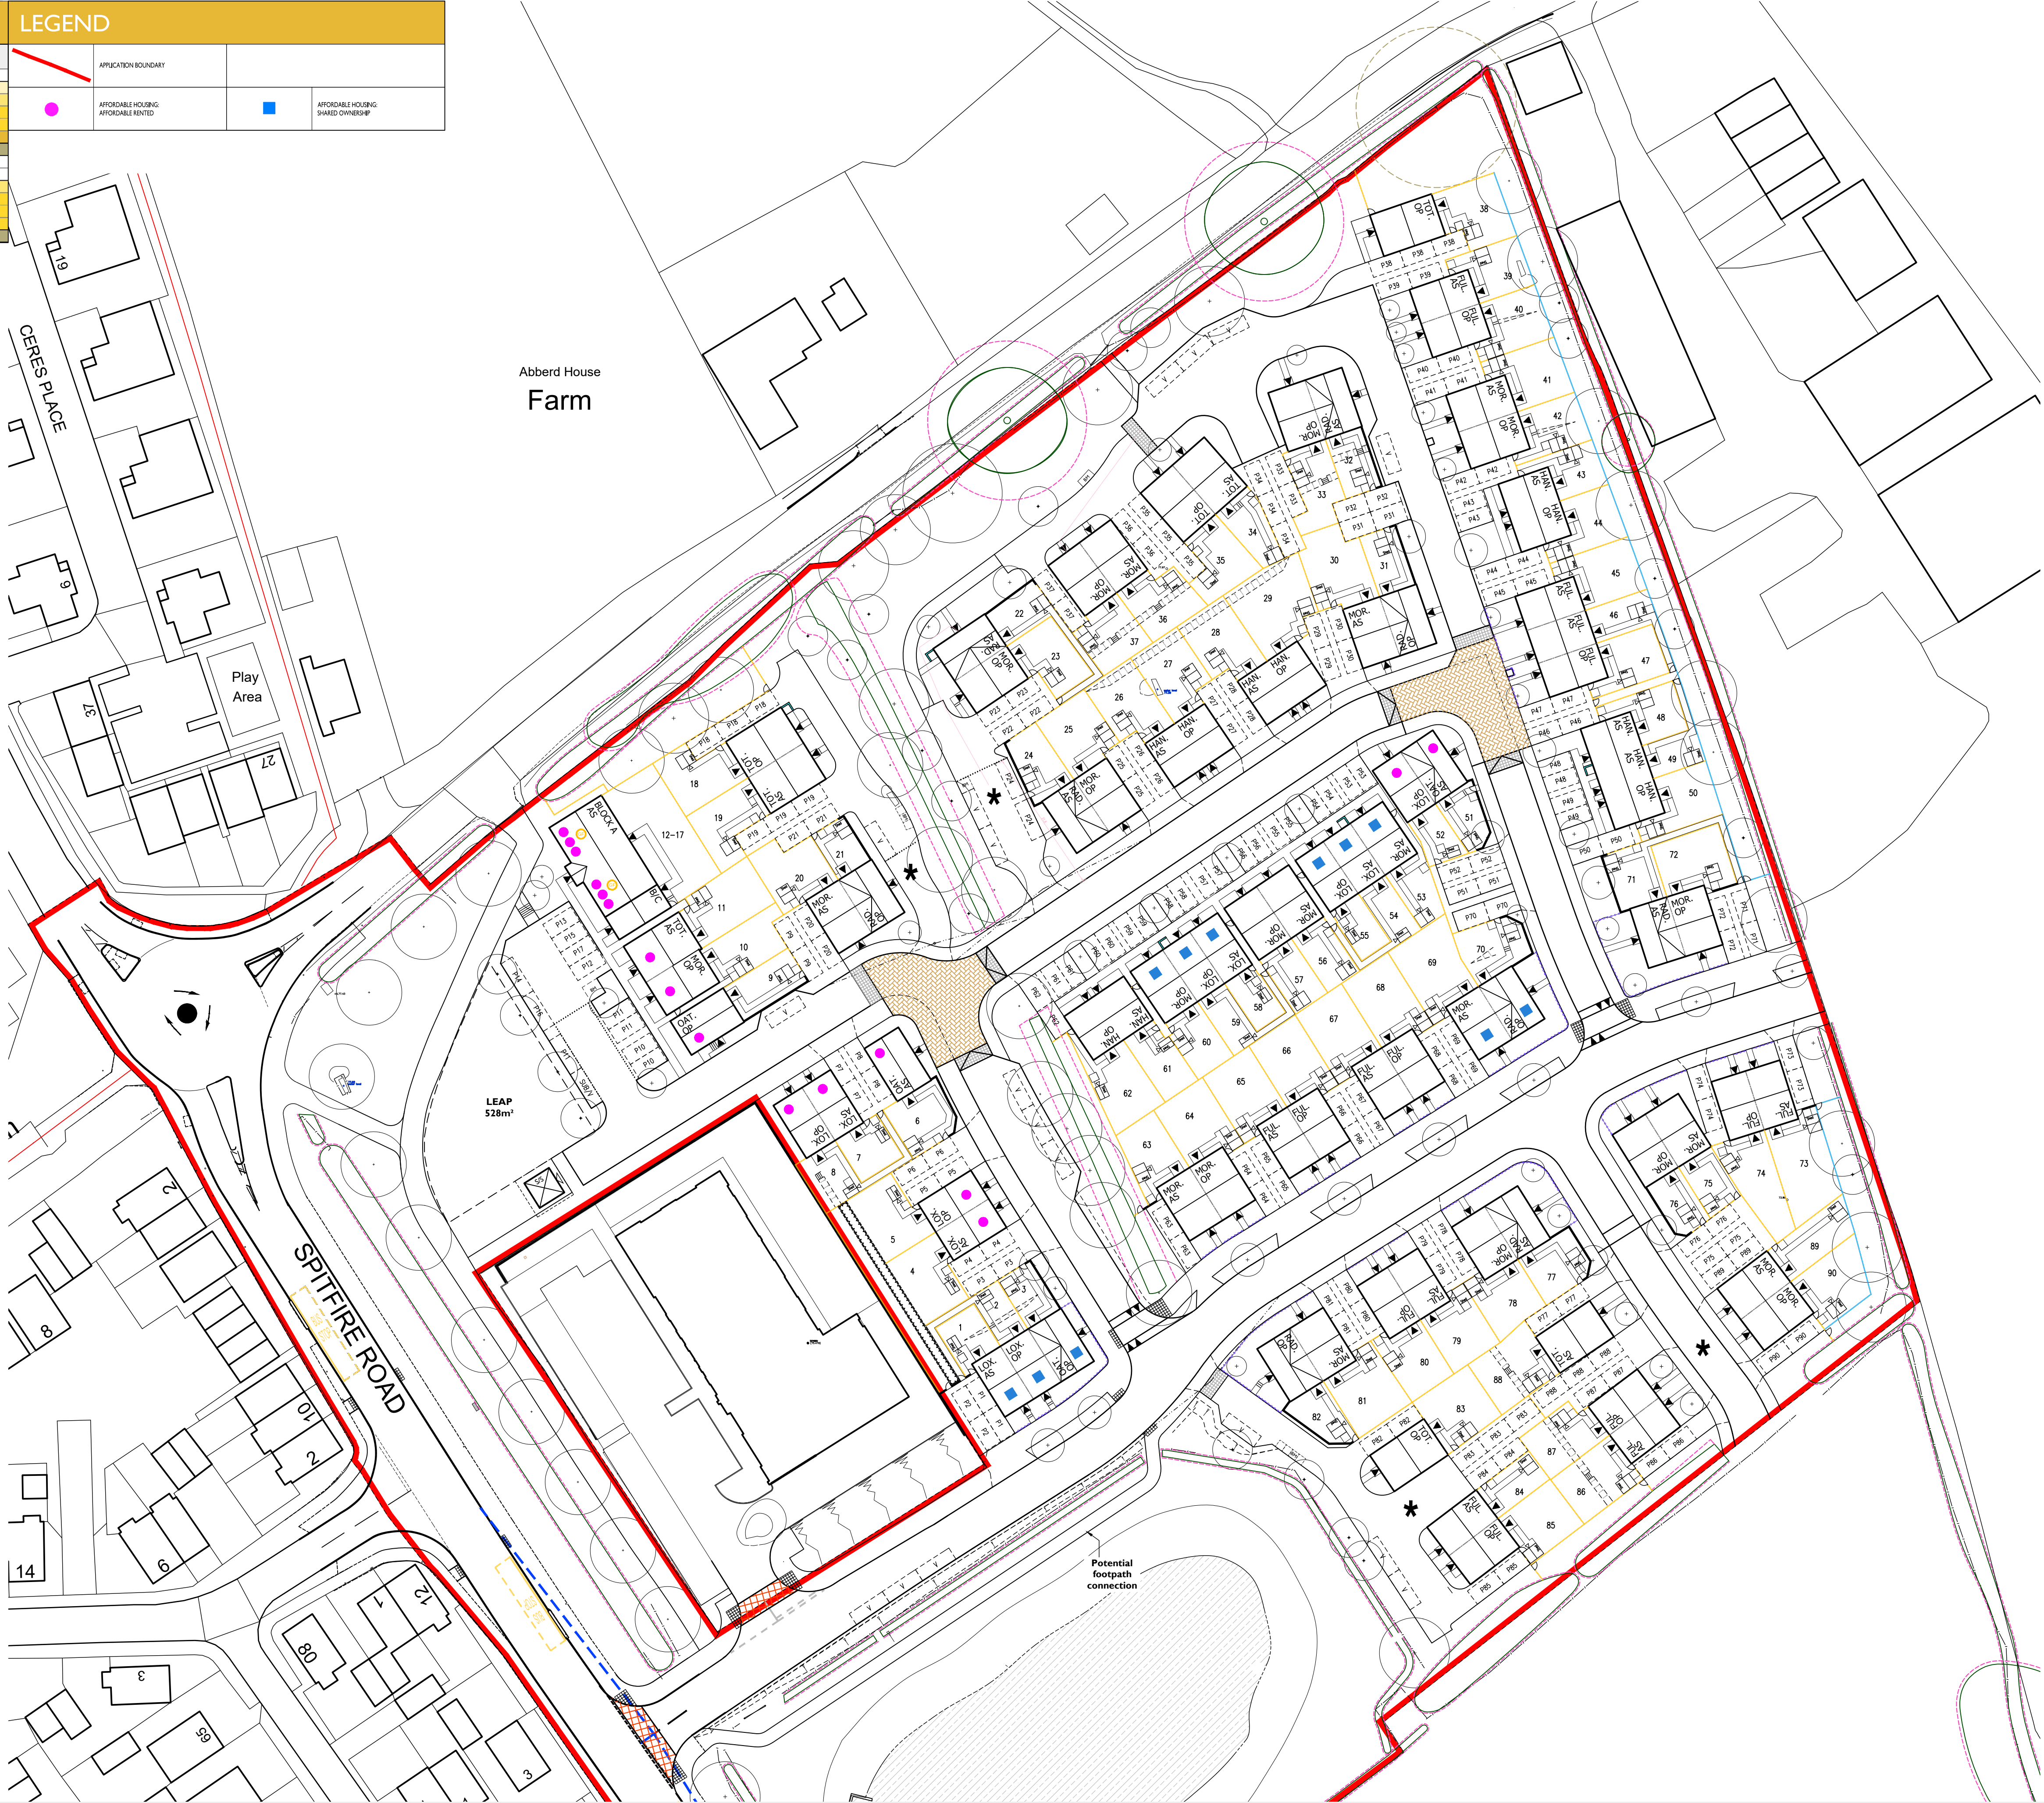

REVISIONS:
A. 2024-02-11: Layout amended to provide fully affordable scheme. MED
B. 2024-05-11: Footprints amended to accord with received house types & tenures updated. MED