


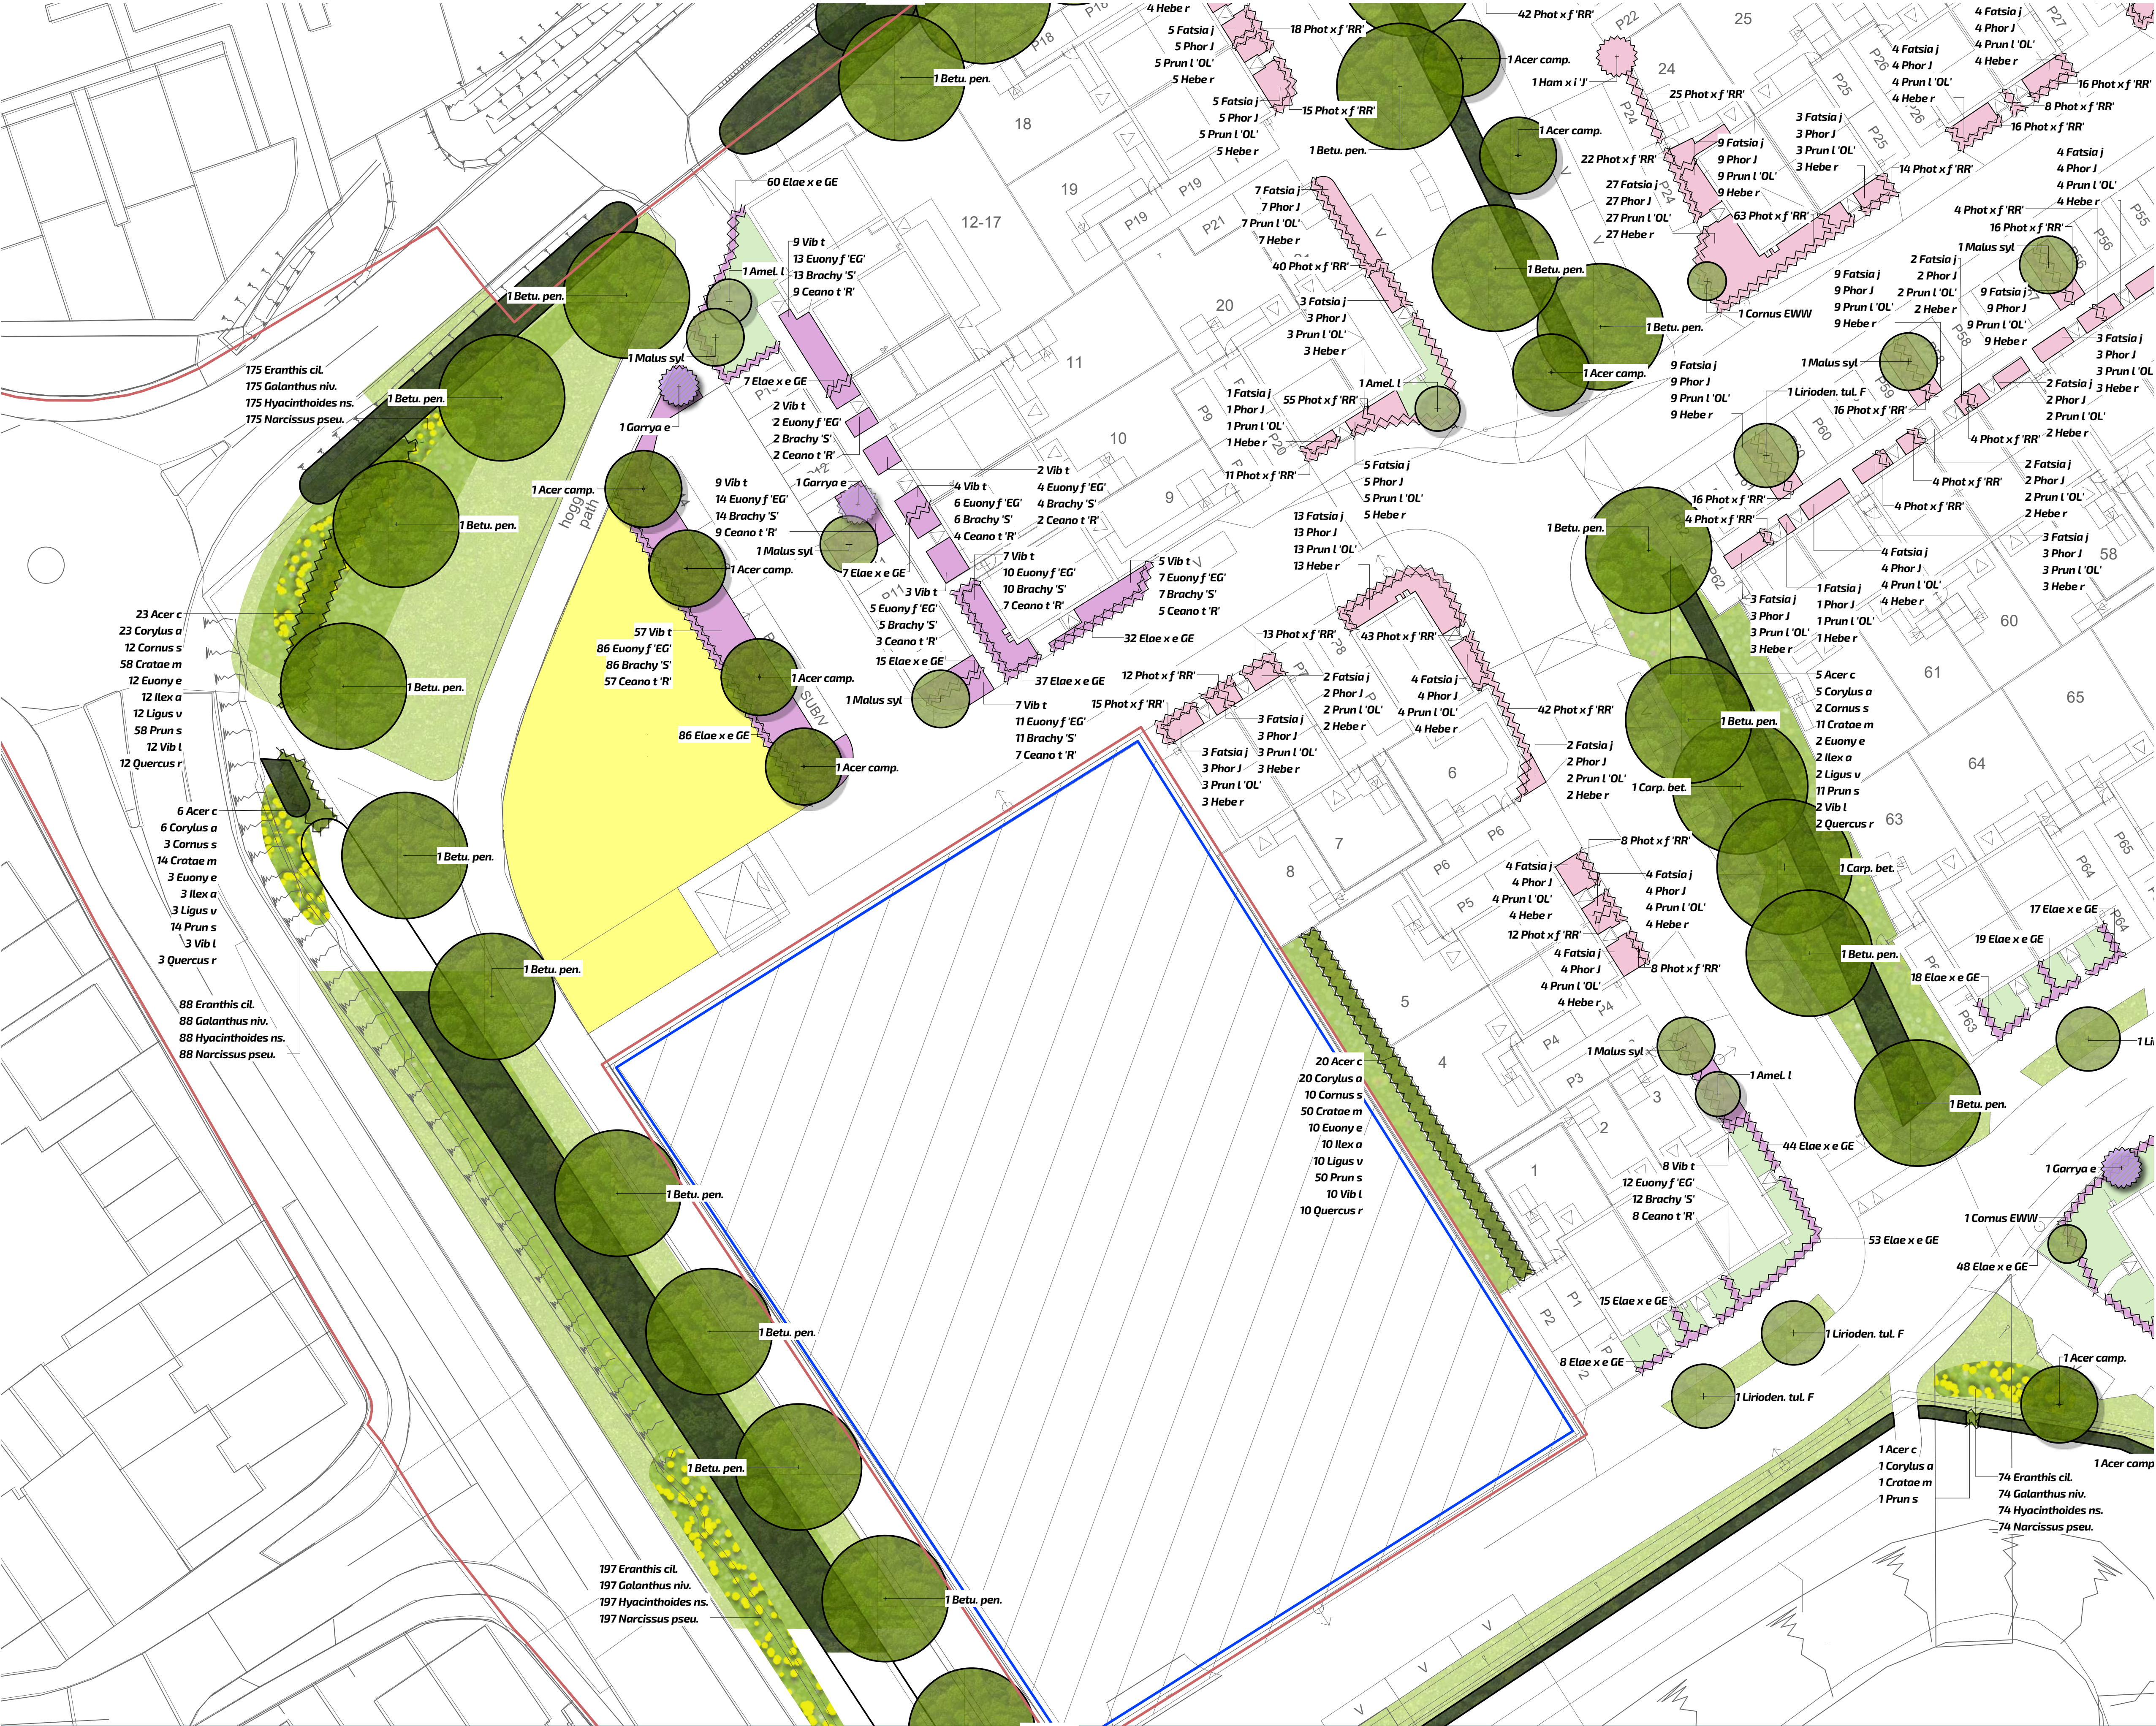

This drawing is the property of FPCR Environment and Design Ltd and is issued on the condition it is not reproduced, retained or disclosed to any unauthorised person, either wholly or in part without written consent of FPCR Environment and Design Ltd.
Ordnance Survey Mastermap - Crown Copyright. All rights reserved. License Number: 100019980 (Centremapslive.com).

Application Boundary

Existing Trees & Hedgerows

See Arboricultural Survey for Full Details

Proposed Native Tree Planting

Species	Stem	Size	Root
<i>Acer campestre</i>	Clear-stem	12/14cm	RB
<i>Betula pendula</i>	Clear-stem	12/14cm	RB
<i>Corylus avellana</i>	Clear-stem	12/14cm	RB
<i>Fagus sylvatica</i>	Clear-stem	12/14cm	RB

Native Species Rich Hedgerow

Species	Density	Size	Root	%
<i>Acer campestre</i>	5/Lm DSR	60-80cm Whip	10	10
<i>Cornus sanguinea</i>	5/Lm DSR	60-80cm Whip	10	10
<i>Corylus avellana</i>	5/Lm DSR	60-80cm Whip	10	10
<i>Crataegus monogyna</i>	5/Lm DSR	60-80cm Whip	25	25
<i>Euonymus europaeus</i>	5/Lm DSR	60-80cm Whip	5	5
<i>Ilex aquifolium</i>	5/Lm DSR	60-80cm Whip	5	5
<i>Prunus spinosa</i>	5/Lm DSR	60-80cm Whip	25	25
<i>Quercus robur</i>	5/Lm DSR	60-80cm Whip	5	5
<i>Viburnum lantana</i>	5/Lm DSR	60-80cm Whip	5	5

Native Species Scrub

Species	Density	Size	Root	%
<i>Acer campestre</i>	5/Lm DSR	60-80cm Whip	10	10
<i>Cornus sanguinea</i>	5/Lm DSR	60-80cm Whip	20	20
<i>Corylus avellana</i>	5/Lm DSR	60-80cm Whip	10	10
<i>Crataegus monogyna</i>	5/Lm DSR	60-80cm Whip	20	20
<i>Euonymus europaeus</i>	5/Lm DSR	60-80cm Whip	15	15
<i>Ligustrum vulgare</i>	5/Lm DSR	60-80cm Whip	15	15
<i>Rosa canina</i>	5/Lm DSR	60-80cm Whip	15	15

Amenity Grassland

Emorsgate EL1 - Flowering Lawn Mixture

Meadow Grassland

Germinat RET1 - Traditional Hay Meadow

Native Bulb Planting

Species	Density	%
<i>Eranthis cilicica</i>	10P/sq m	25
<i>Galanthus nivalis</i>	10P/sq m	25
<i>Hyacinthoides non-scripta</i>	10P/sq m	25
<i>Narcissus pseudonarcissus</i>	10P/sq m	25

Equipped Play Area

Detailed by Others

Street Tree Planting

Species	Stem	Size	Root
<i>On-Plot Landscape</i>	Clear-stem	12/14cm	RB
<i>Amelanchier l.</i>	Clear-stem	12/14cm	RB
<i>Cornus 'EWW'</i>	Clear-stem	12/14cm	RB
<i>Liriodendron t' F'</i>	Clear-stem	12/14cm	RB
<i>Malus sylvestris</i>	Clear-stem	12/14cm	RB

Main Street Ornamental Planting

Species	Centres	Size	Root	%
<i>On-Plot Link Road</i>				
<i>Brachyglottis 'Sunshine'</i>	60cm	7.5L	C	25
<i>Ceanothus t' var. repens</i>	60cm	7.5L	C	25
<i>Euonymus f' E'n' G'</i>	60cm	7.5L	C	25
<i>Viburnum tinus</i>	60cm	7.5L	C	25

Main Street Hedge

Species	Density	Size	Root	%
<i>On-Plot Link Road</i>				
<i>Eleagnus x ebbingei</i> 'Gilt Edge'	2/Lm	10L	C	100

Main Street Feature Shrub

Species	Size	Root	%
<i>On-Plot Green Edge</i>			
<i>Garrya elliptica</i>	20L	C	100

Housing Core Ornamental Planting

Species	Centres	Size	Root	%
<i>On-Plot Side Street</i>				
<i>Fatsia japonica</i>	60cm	7.5L	C	25
<i>Hebe rakaiensis</i>	60cm	7.5L	C	25
<i>Phormium 'Jester'</i>	60cm	7.5L	C	25
<i>Prunus laurocerasus</i> 'OL'	60cm	7.5L	C	25

Housing Core Side Hedge

Species	Density	Size	Root	%
<i>On-Plot Side Street</i>				
<i>Photinia x fraseri</i> 'Red Robin'	2/Lm	7.5L	C	100

Housing Core Feature Shrub

Species	Size	Root	%
<i>On-Plot Green Edge</i>			
<i>Hamamelis x intermedia</i> 'J'	20L	C	100

Turf

Contact Grade

This drawing is the property of FPCR Environment and Design Ltd and is issued on the condition it is not reproduced, retained or disclosed to any unauthorised person, either wholly or in part without written consent of FPCR Environment and Design Ltd.

L:\13600\13642\LANDS\Drawings\13642-XX-XX-DR-L-0001 Landscape Strategy Plan P15.vwx
t: 01509 672772 e: mail@fpcr.co.uk w: www.fpcr.co.uk

N

drawn/chkid

CHR/CEH

scale

1:250

date

01.06.26

status

S3

rev

P15

number

13642-FPCR-XX-XX-DR-L-0004

0

5

10

15m

client
Allison Homes
project
Spitfire Road
Calne

title
ON PLOT PLANTING PLAN (SHEET 2 OF 4)

Drawing is based on (layout 0841-X- Layout.DWG) produced by Focus Design Partnership LTD
For on-plot planting details, plant schedules and seeding mixes, please refer to 13462-FPCR-XX-XX-DR-L-0003-0007
For General Arrangement Plan, please refer to 13462-FPCR-XX-XX-DR-L-0001-0002

