


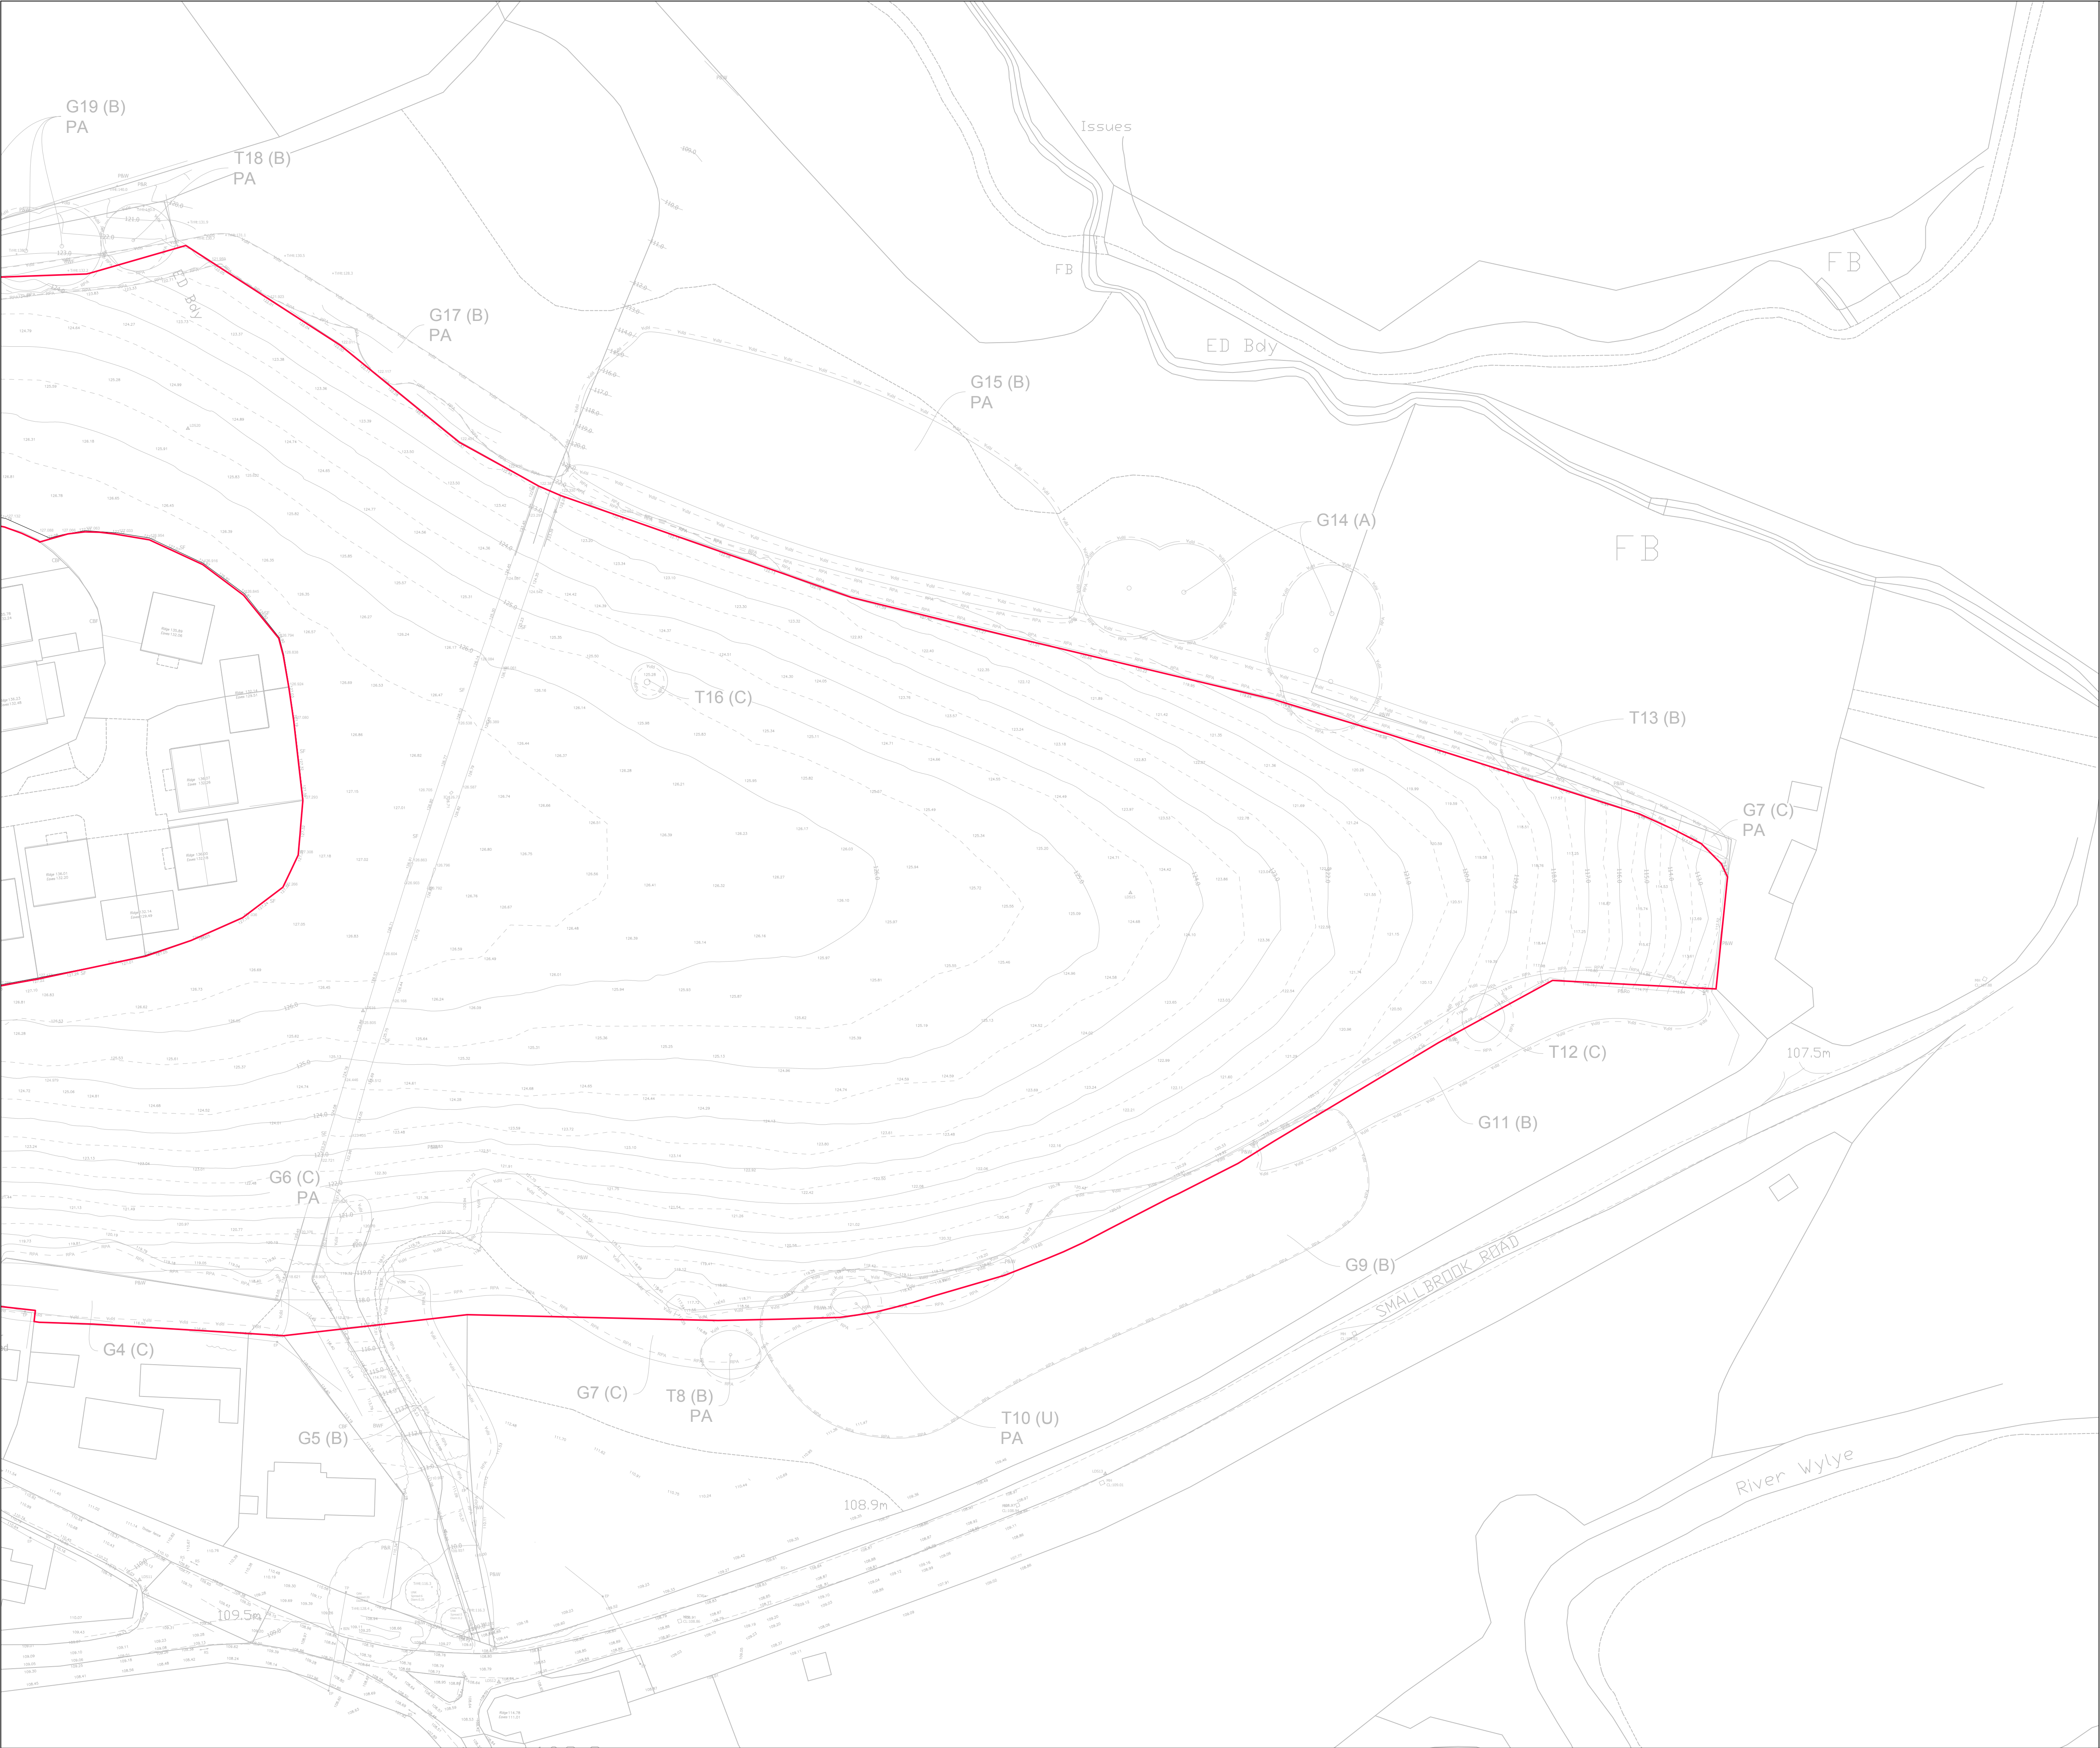

NOTES

Application boundary

0510

0

5

10

50

REV	NOTES	DATE
Damask Way, Warminster Existing Site Layout (2 of 2)		/
240707 L 01 03		JH/DH
1:500@A1		Mar 26

CliftonEmerydesign

Hems House 84 Longbrook Street Exeter, Devon, EX4 6AP
T: 01392 368866 W: www.cliftonemerydesign.co.uk M: m.ial@cliftonemerydesign.co.uk

DRAWING—STATUS Planning

CONTRACTORS MUST CHECK ALL DIMENSIONS ON SITE. ONLY FIGURED DIMENSIONS ARE TO BE WORKED FROM. THIS DRAWING IS COPYRIGHT.