
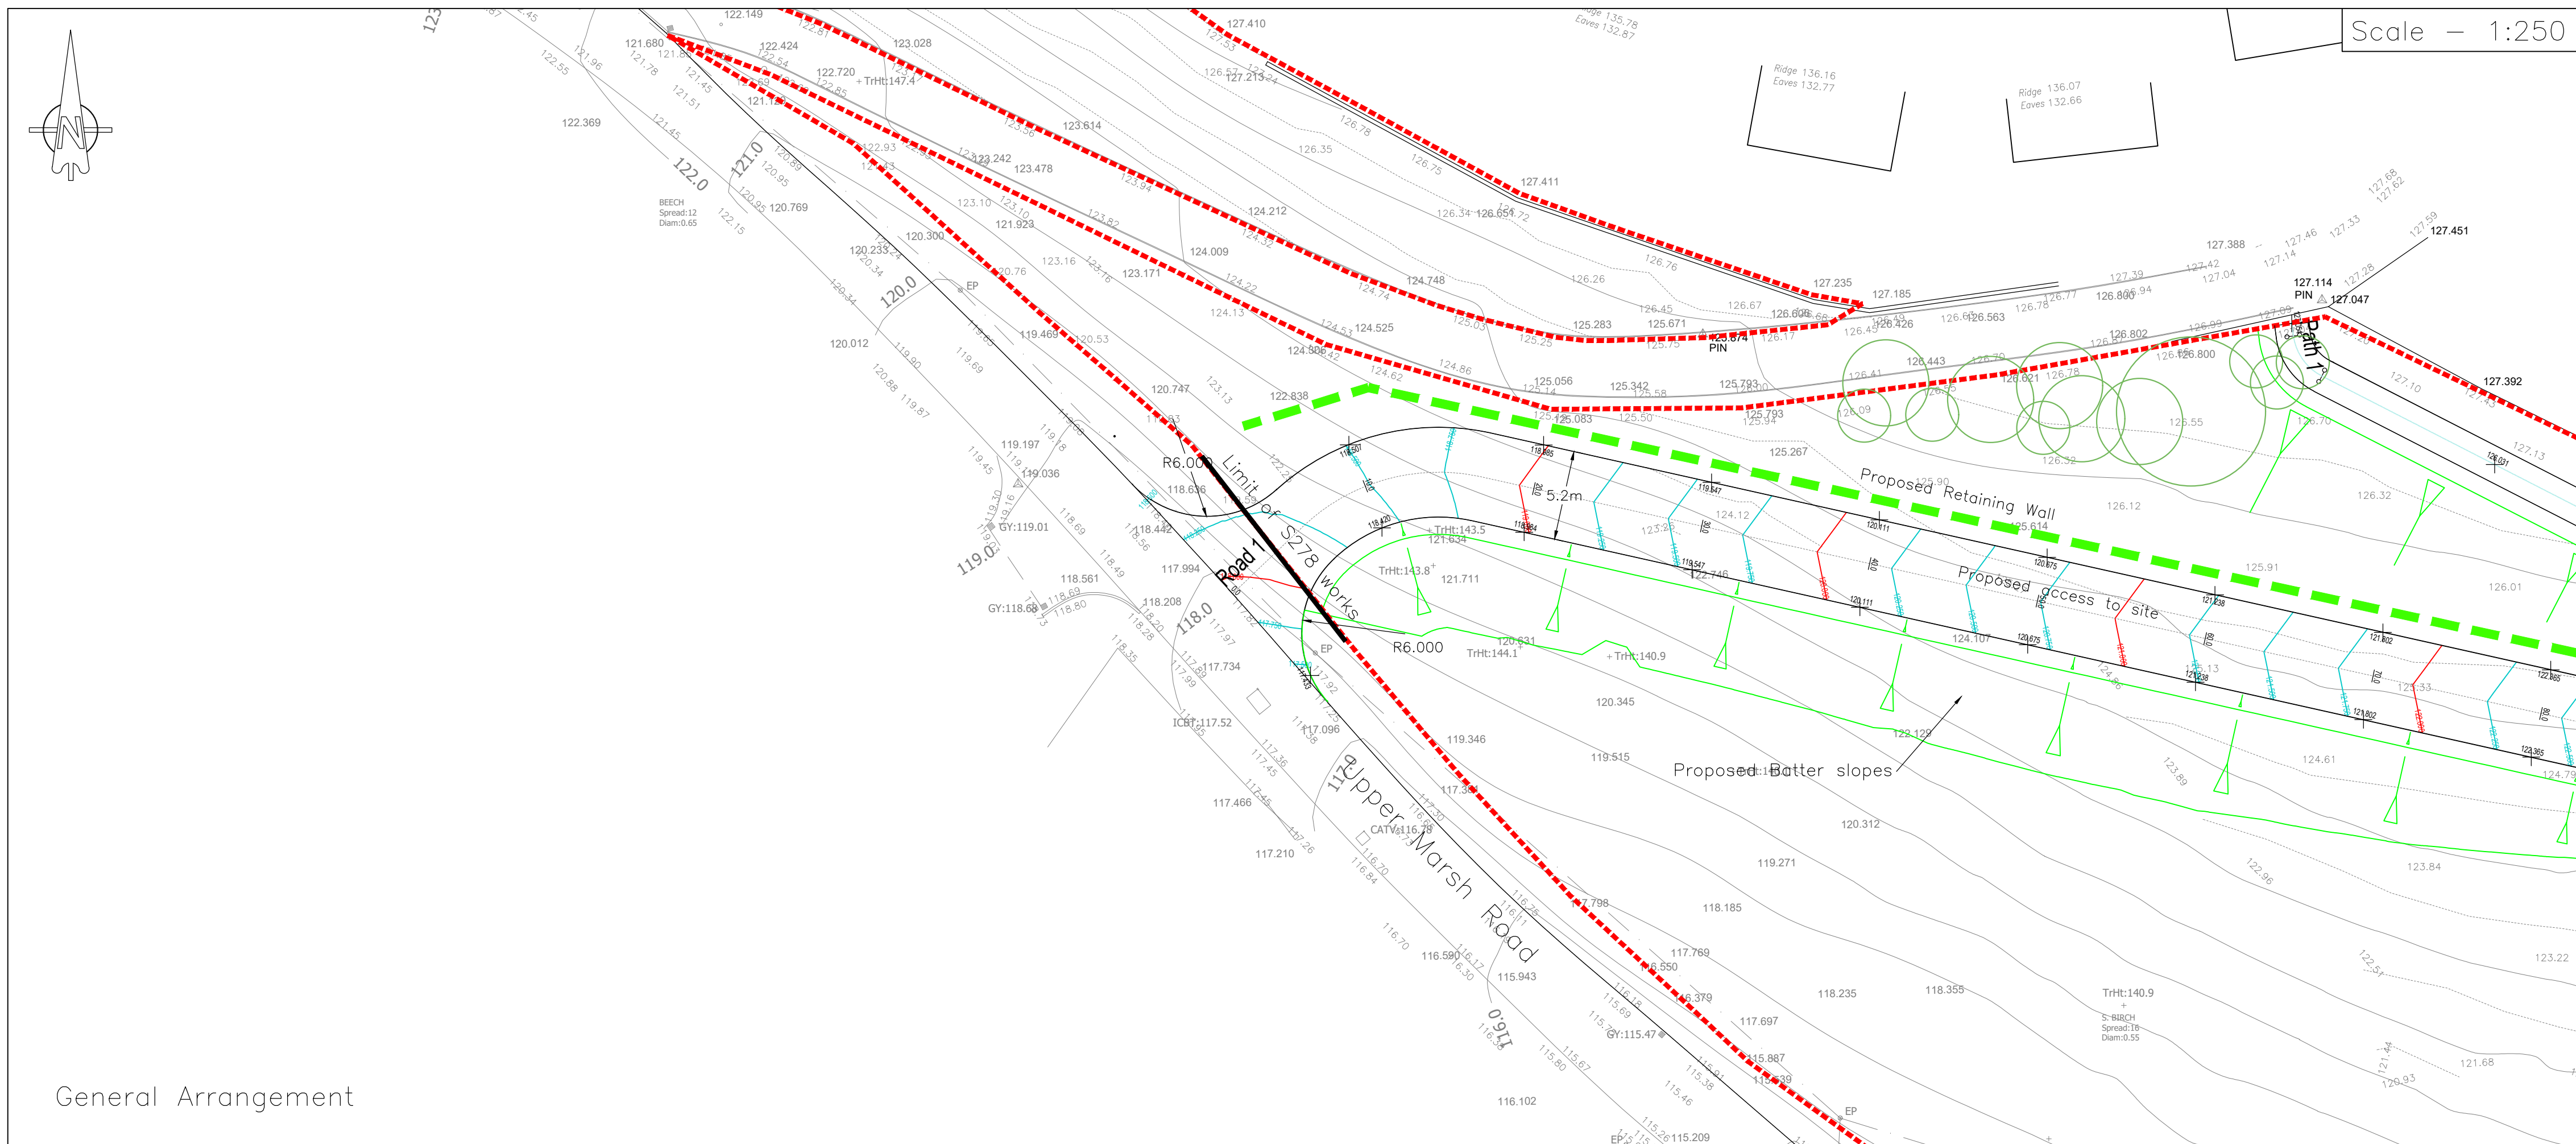
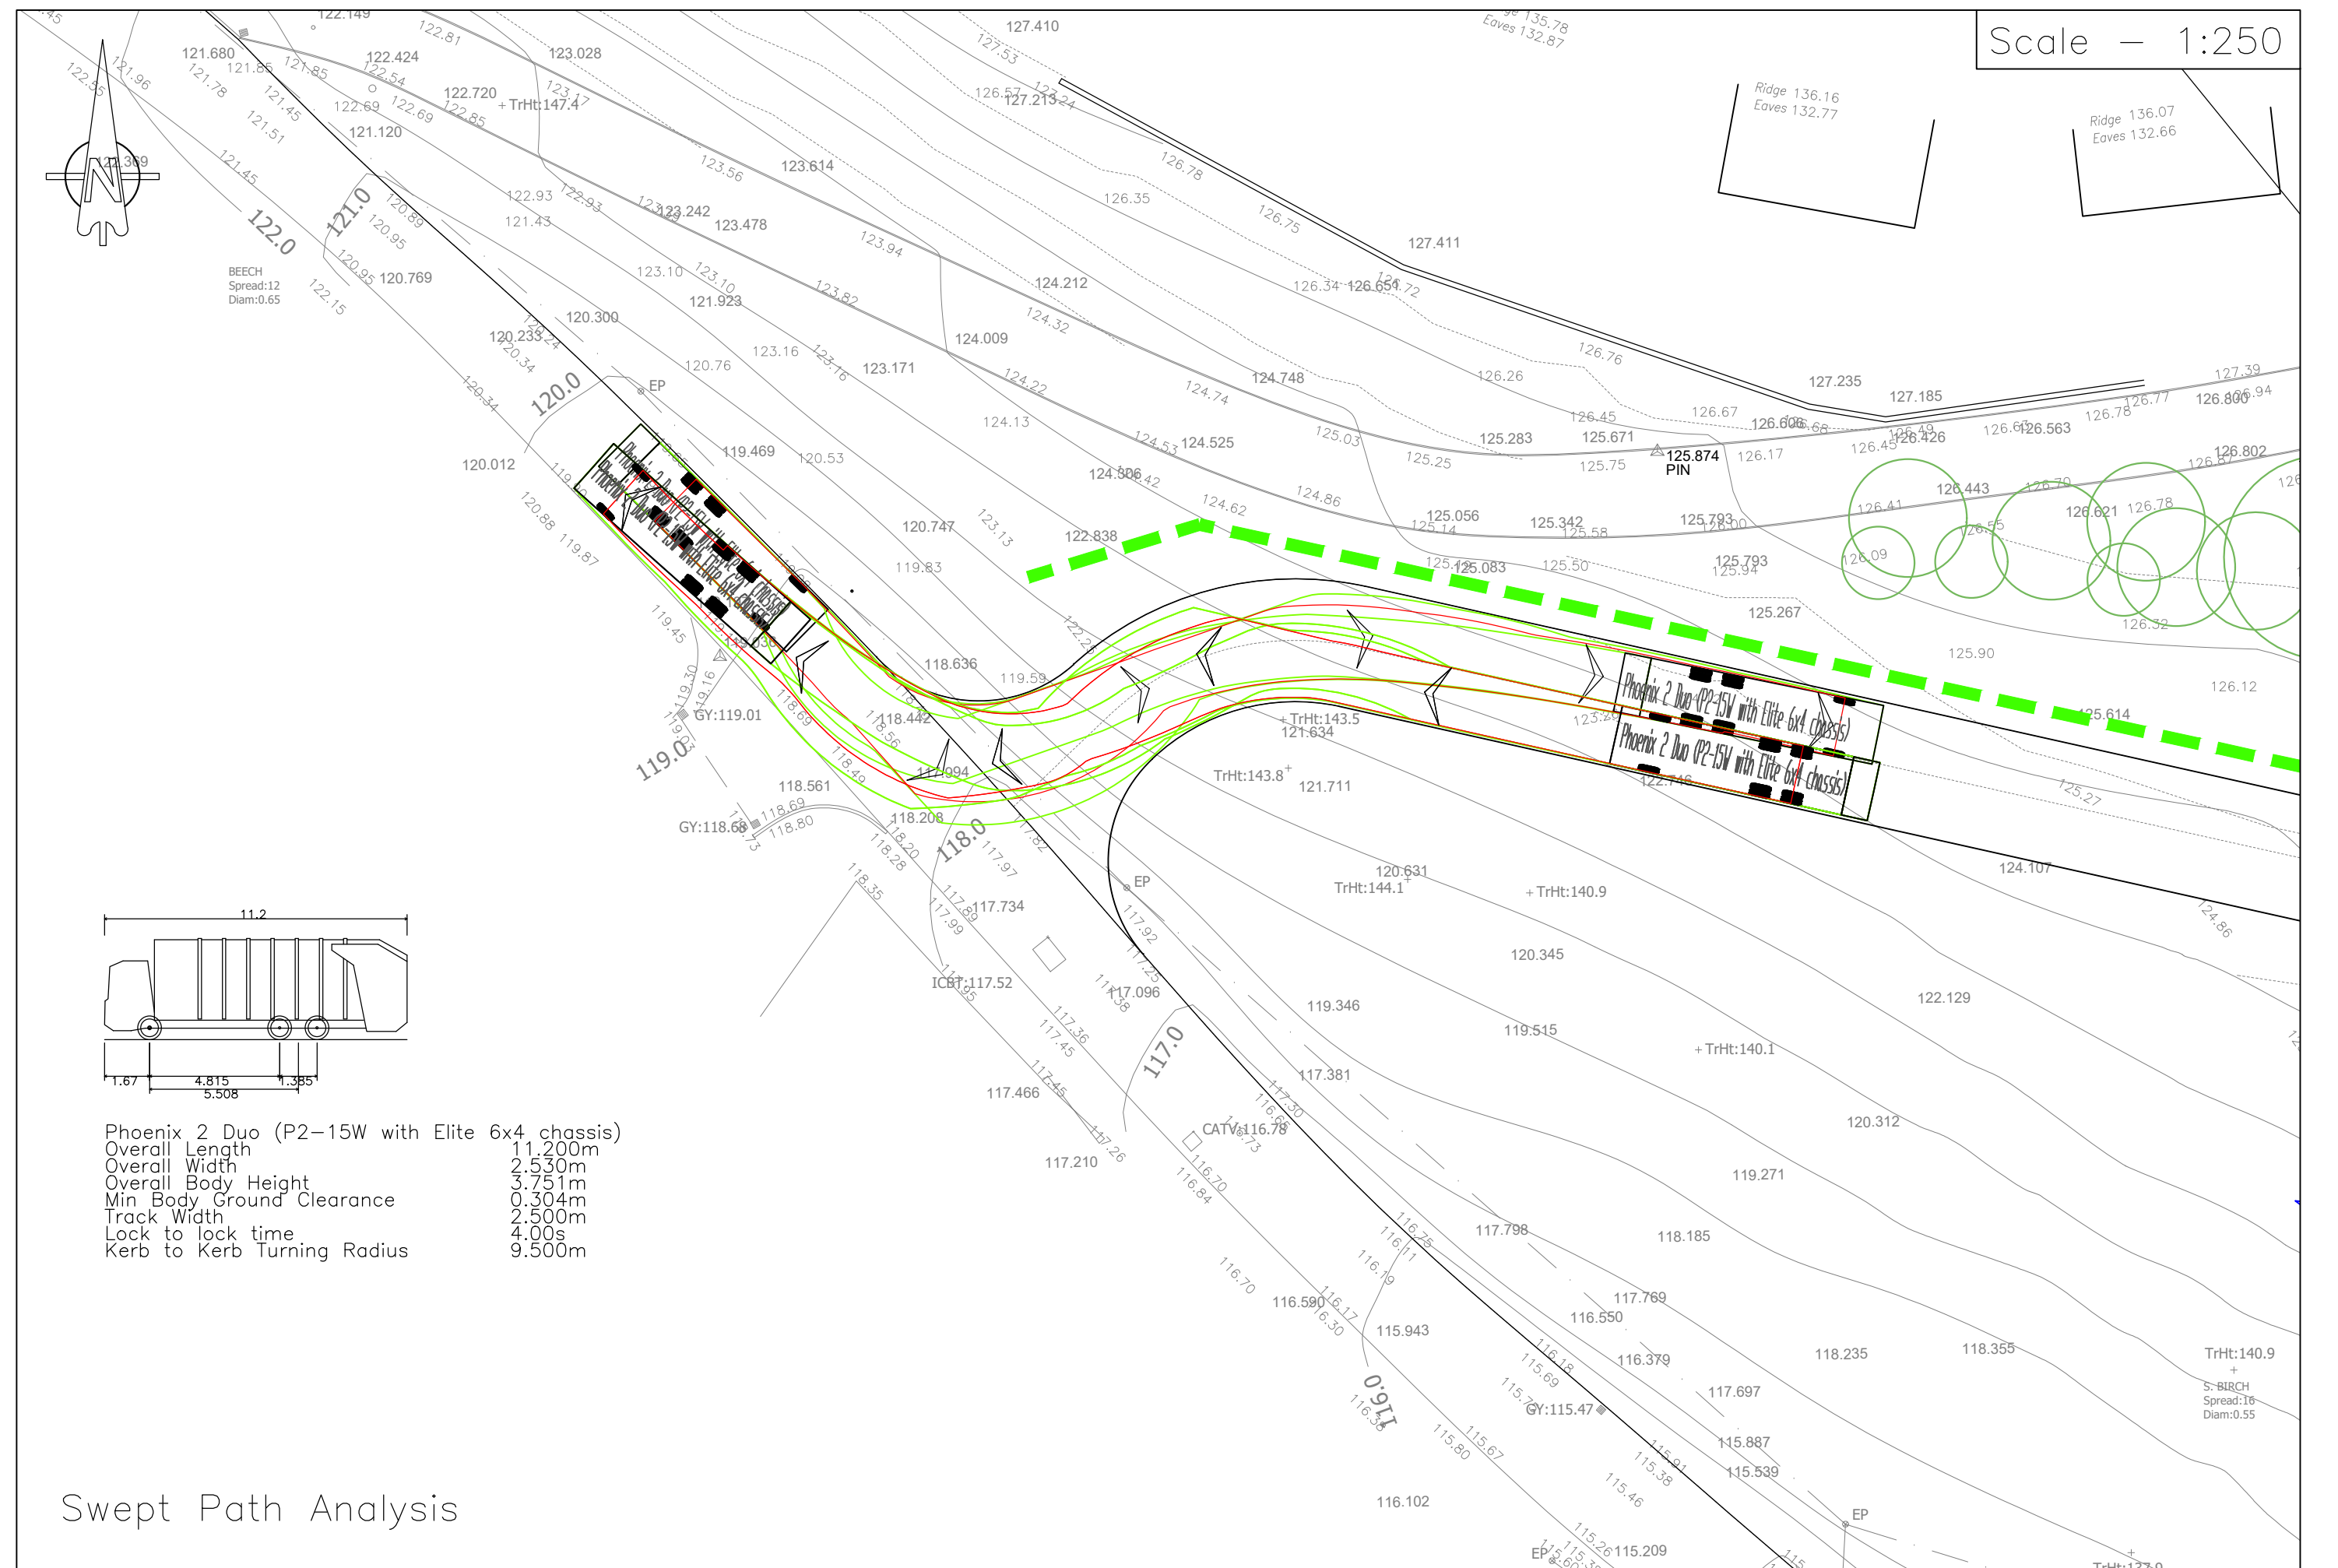


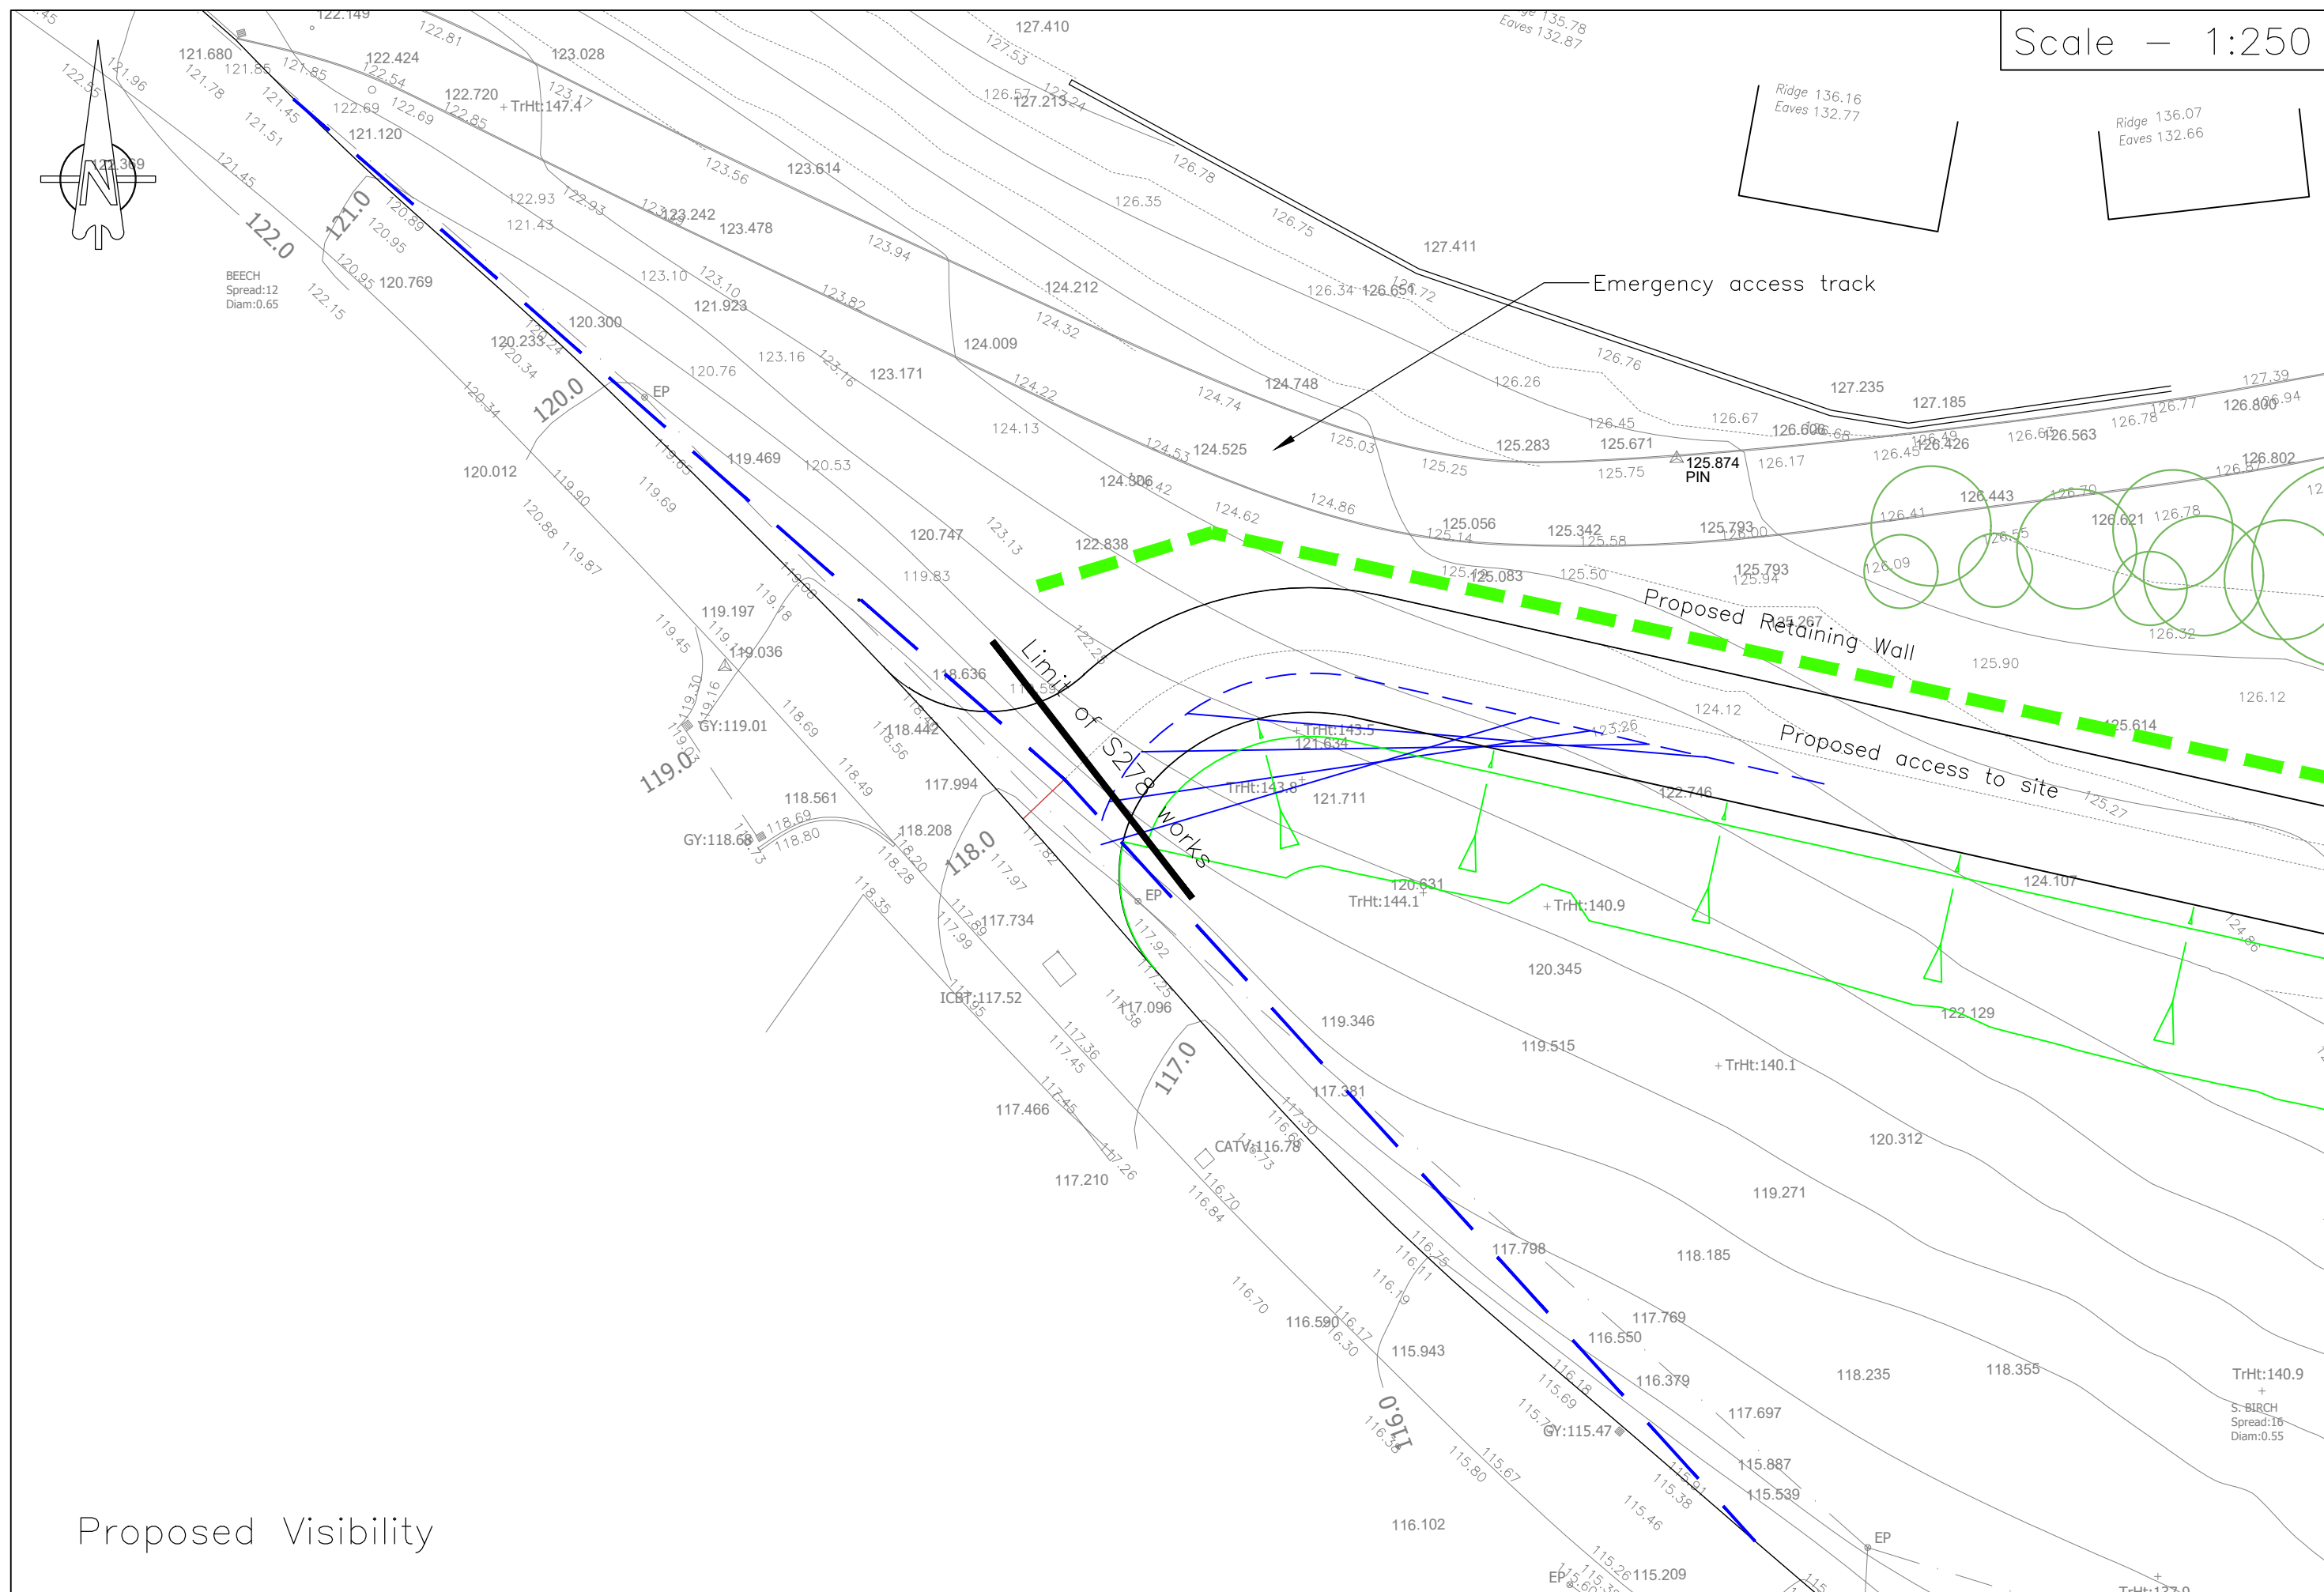

Notes:

1. Do not scale from this drawing.
2. All dimensions in metres.
3. All levels relate to ordnance datum.

KEY

Forward Visibility 25m (20mph MFS)


Junction Visibility 2.4 x 43m (30mph MFS)

Proposed Site Boundary

Proposed Levels

Contours
Major 1.0m
Minor 0.25m

Retaining Wall Highway

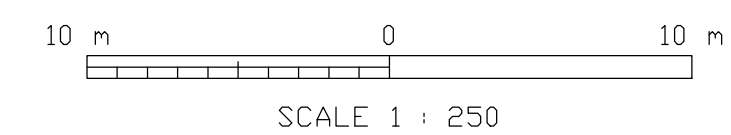

REV. No.	DATE	DESCRIPTION	DRAWN	CHECKED
Client		Backhouse Housing		
Project		Damask Way Warminster		
Title		S278 Access Drawing		
Scale:		As Shown @ A1	Status:	PLANNING
Drawn:		SR	Project Engineer	MJA Project No:
Drawing Number:		AD	6088	Date:
6088—MJA—SW—XX—DR—C—090		Rev:		P1